


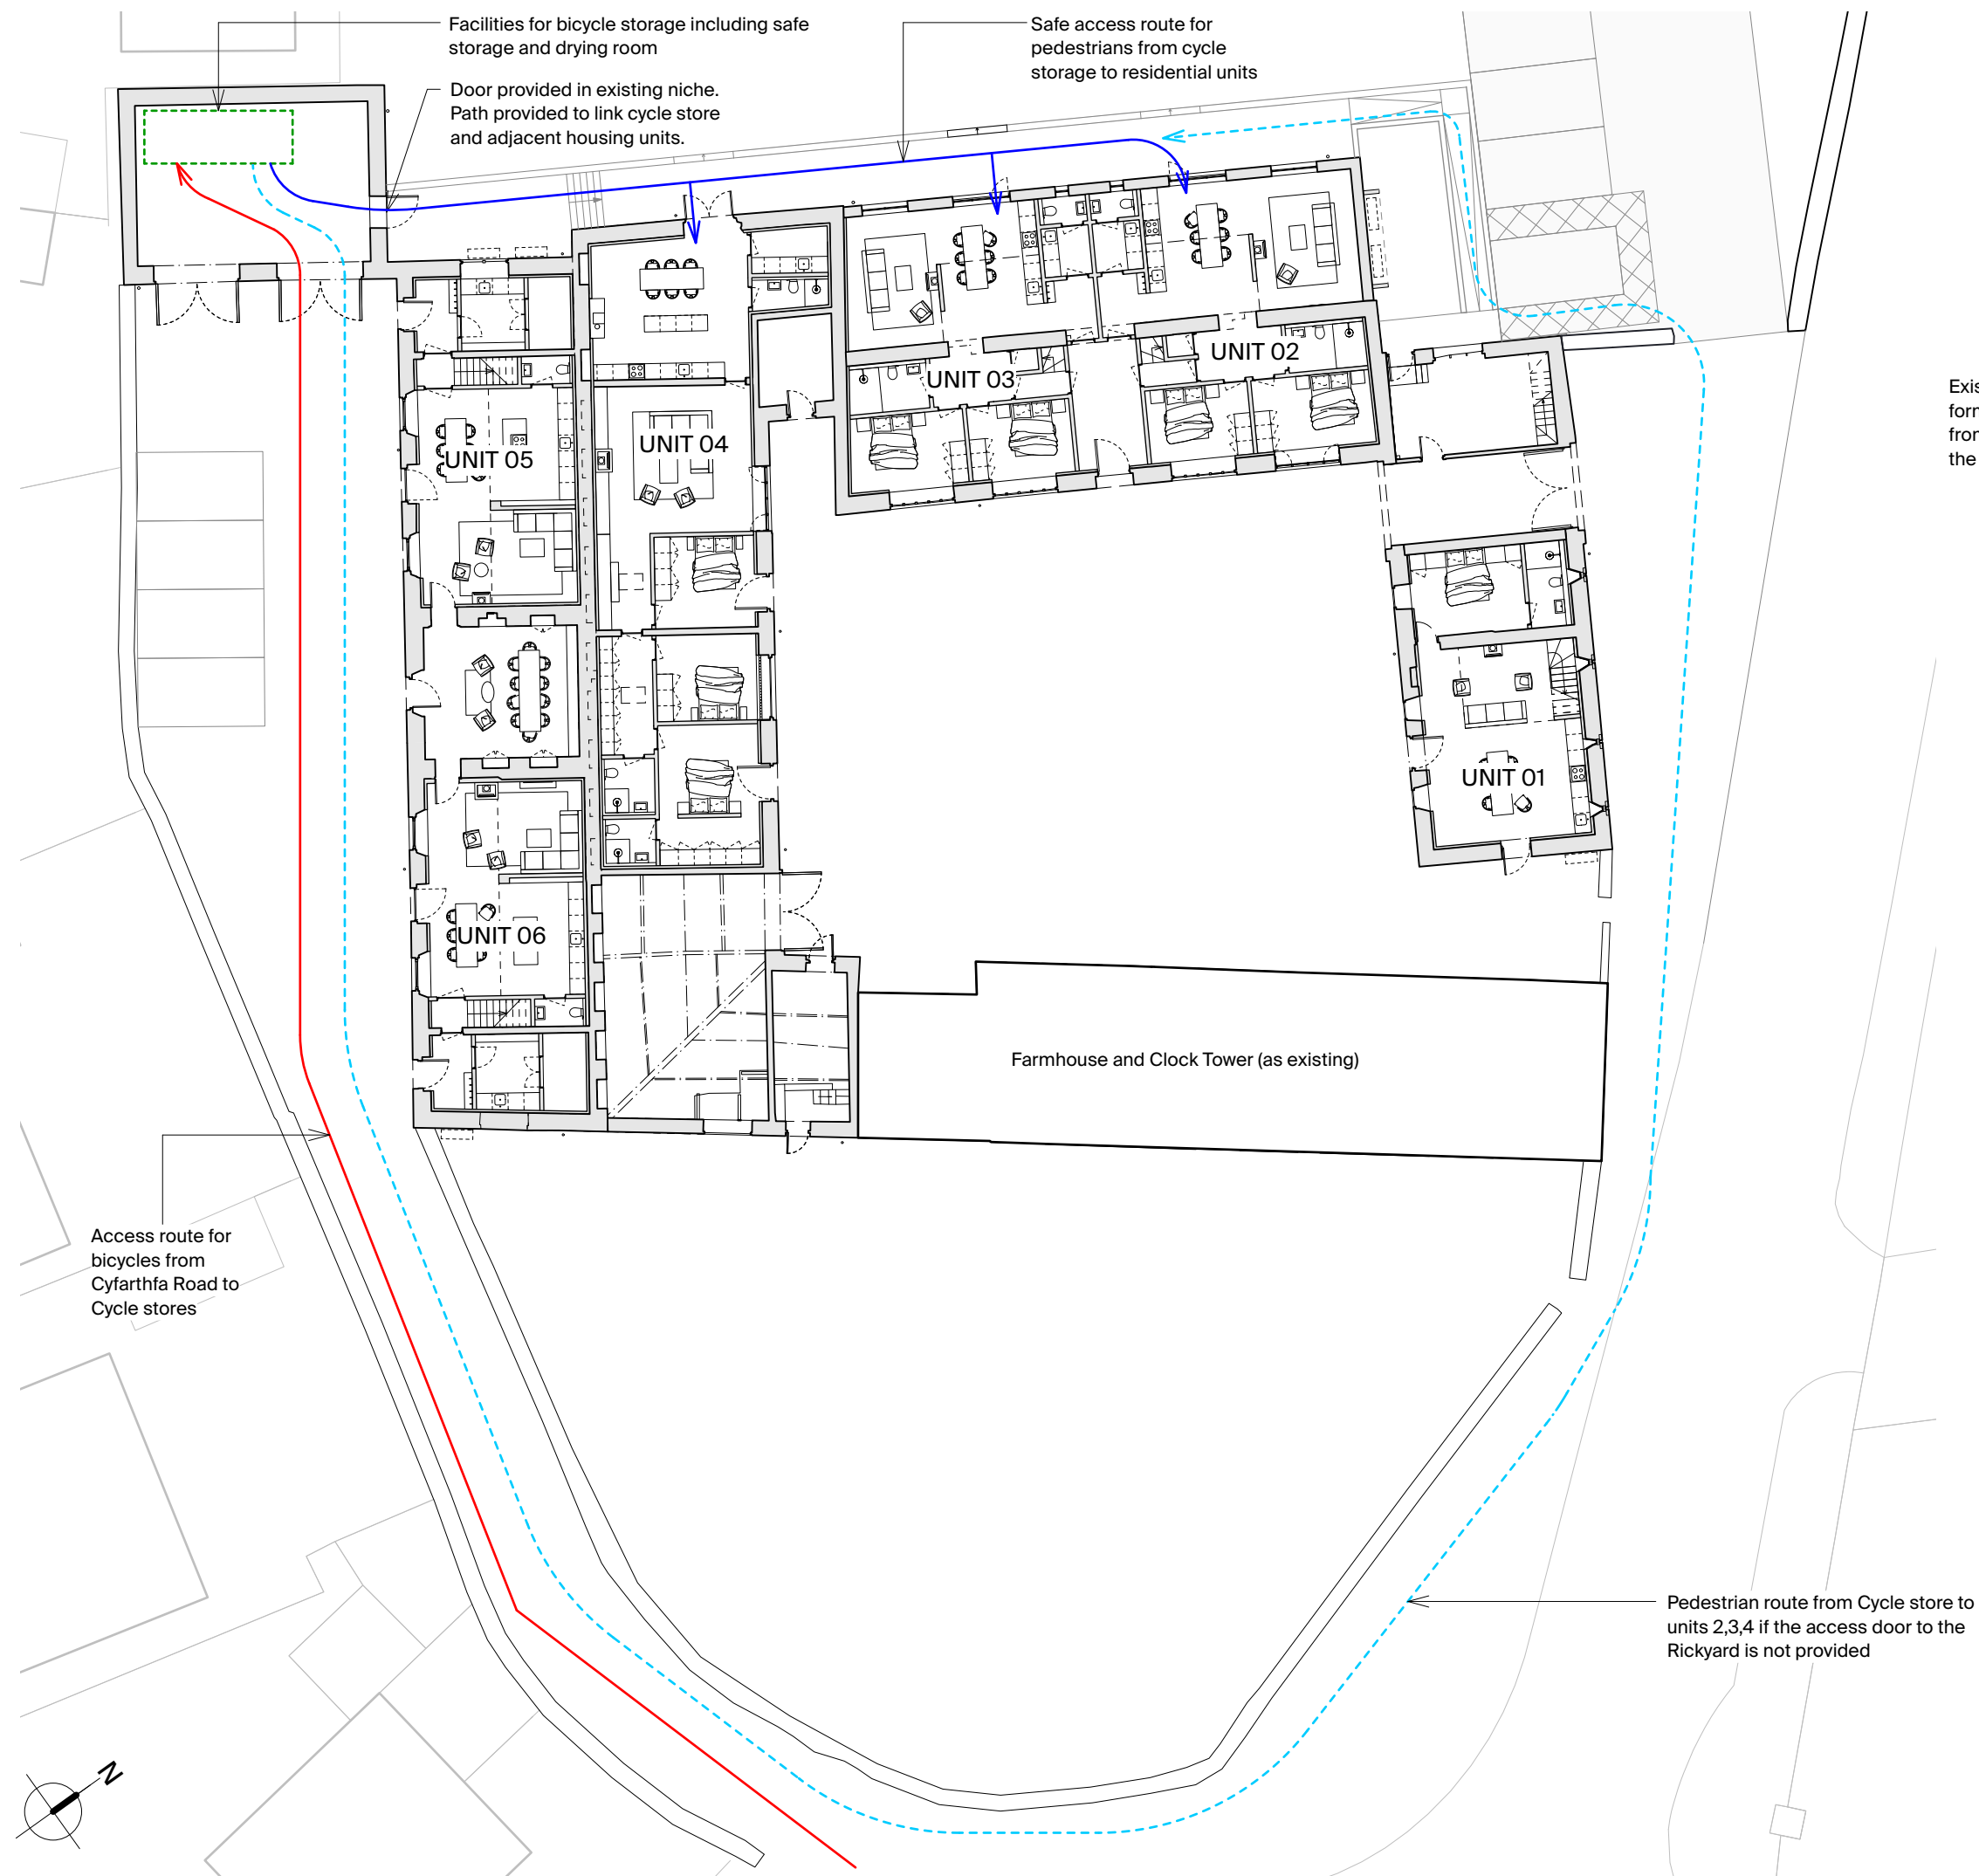

Existing niche used to form proposed access from the Coach house to the Rickyard



Rural Office

179 Pandy Farm

SK042 Cycle Store Access

1:250@ A3

NH 04.09.26