



Existing section - entrance archway

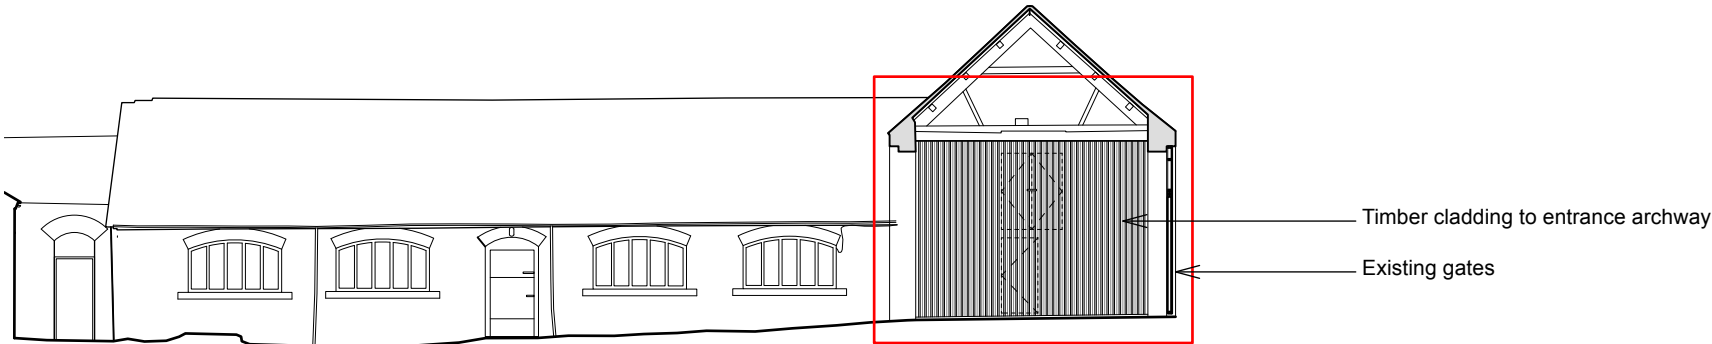

Existing Plan - entrance archway

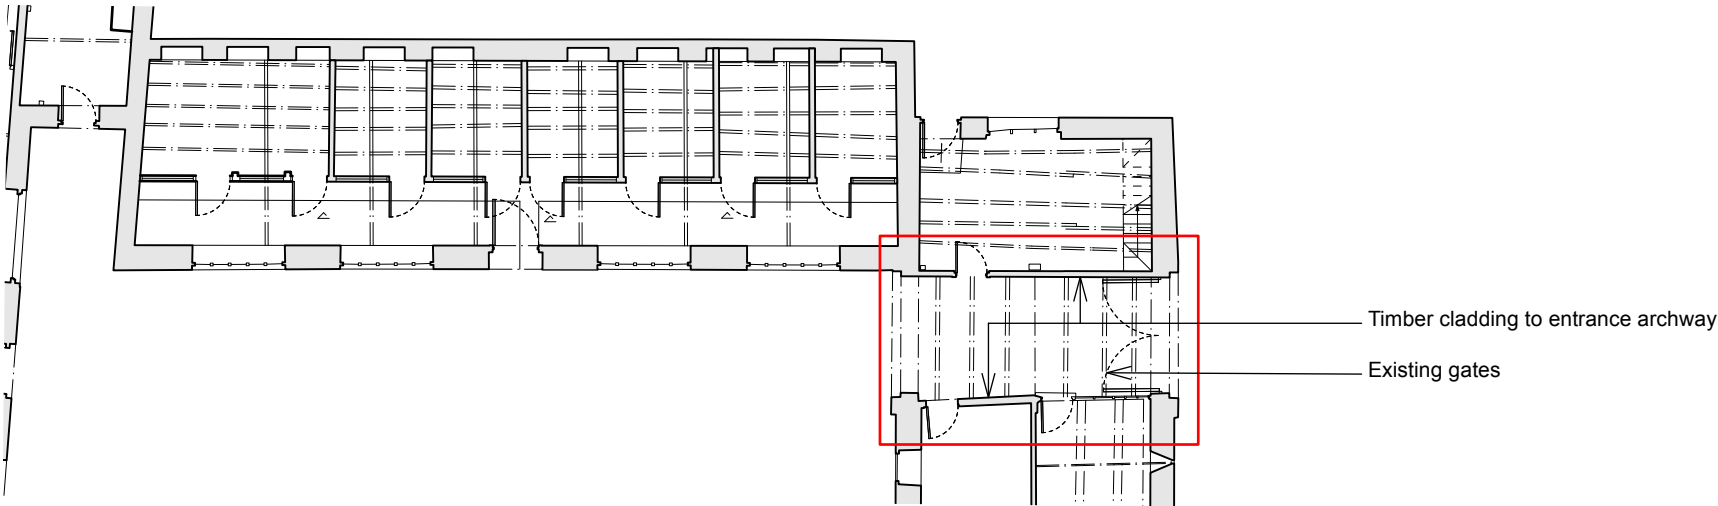

Existing entrance archway - view from courtyard



Existing entrance archway - view from Road



External cladding and doors

Rural Office

179 Pandy Farm

SK043 Entrance Archway
1:250@ A3
NH 04.09.26