


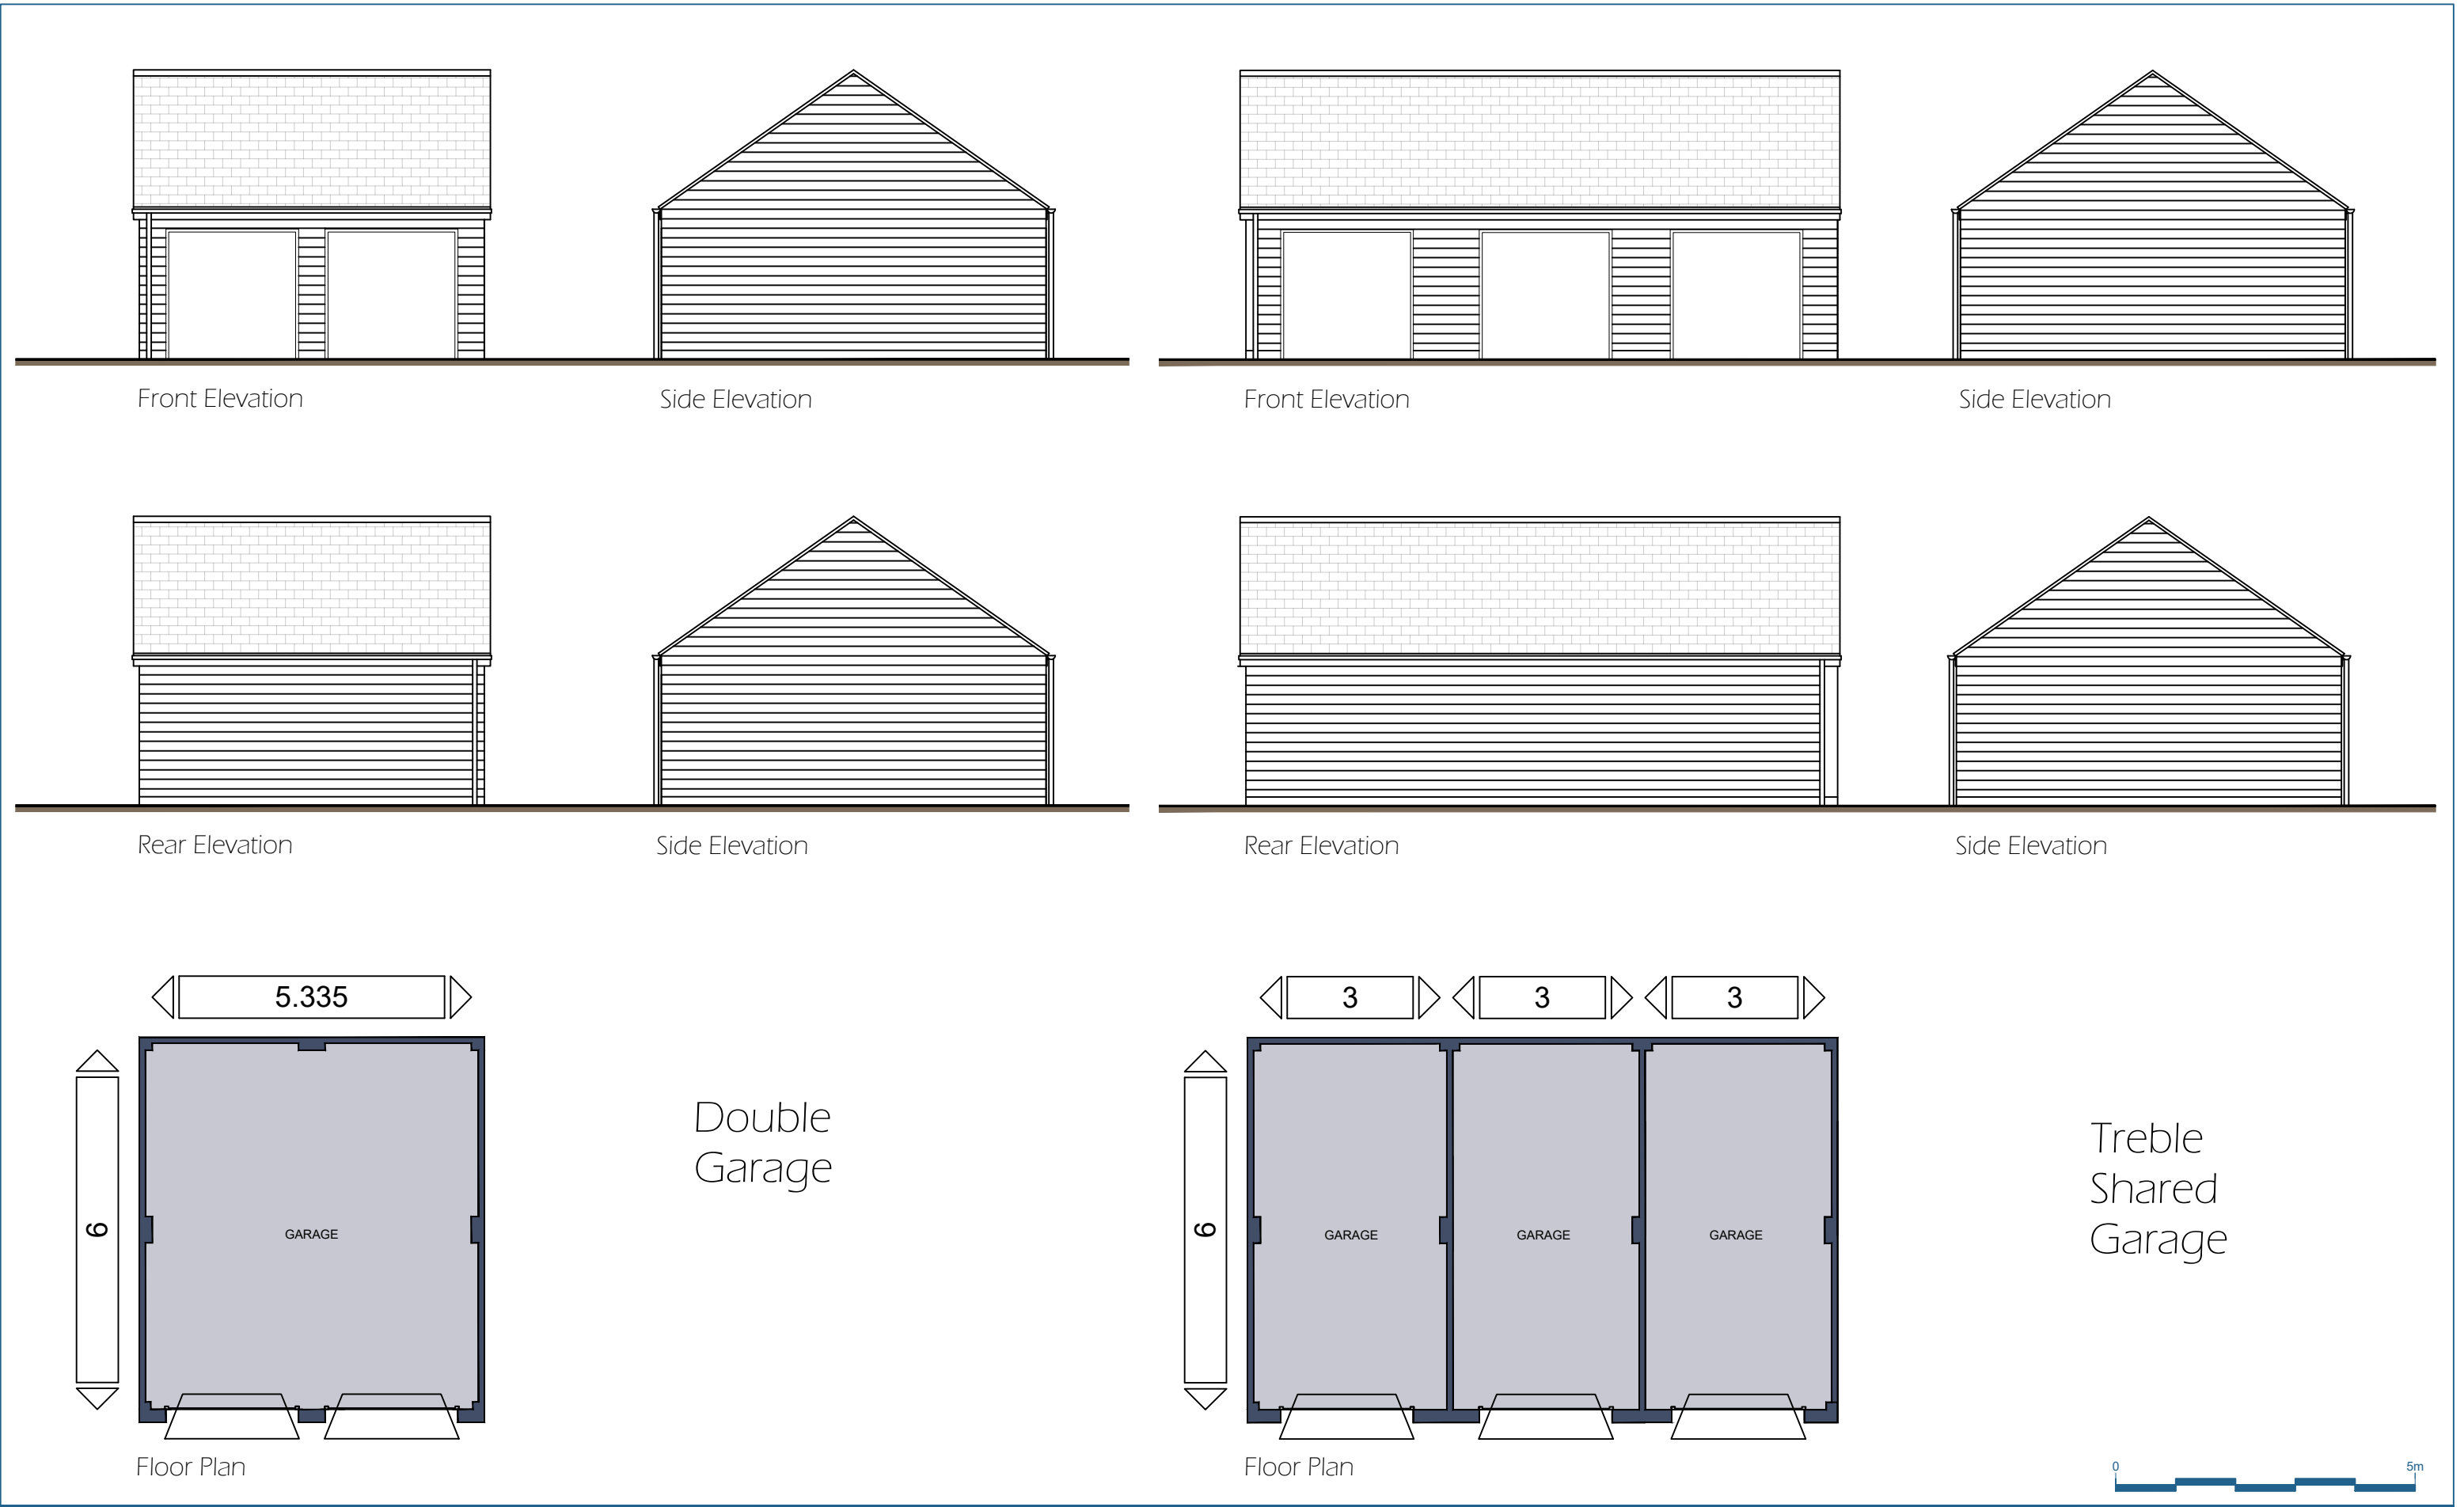

CLIENT Davies Homes	SCALE @ A3 1:100	DATE May '23	DRAWN BY elh	REV.	DESCRIPTION	DATE
JOB TITLE Dragon Parc	JOB NO. 2124	DRAWING NO. G1-PL-02	REVISION -			
DRAWING TITLE Garage Planning Drawings Sheet 2	© Hammond Architectural Limited 2022 Figured dimensions must be taken in preference to scaled dimensions and any discrepancies are to be referred to Hammond Architectural Ltd. Contractors, subcontractors and suppliers must verify all dimensions on site before commencing any work or making any workshop drawings.					





10 Gold Tops
Newport
NP20 4PH

t. 01633 844970
e. info@hammond-ltd.co.uk

www.hammond-ltd.co.uk