




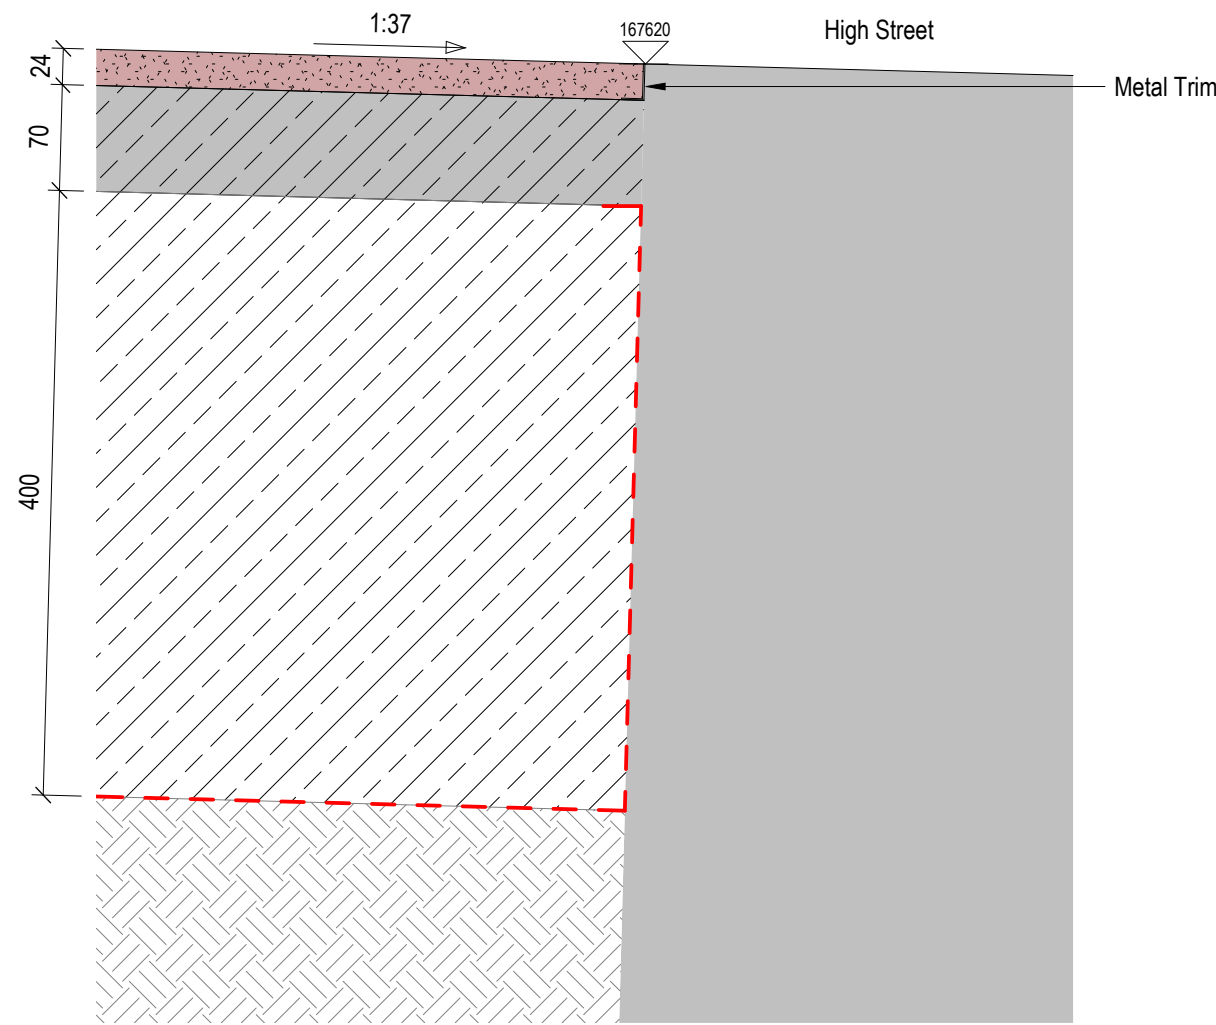


A | 1 : 5 - Transition Detail

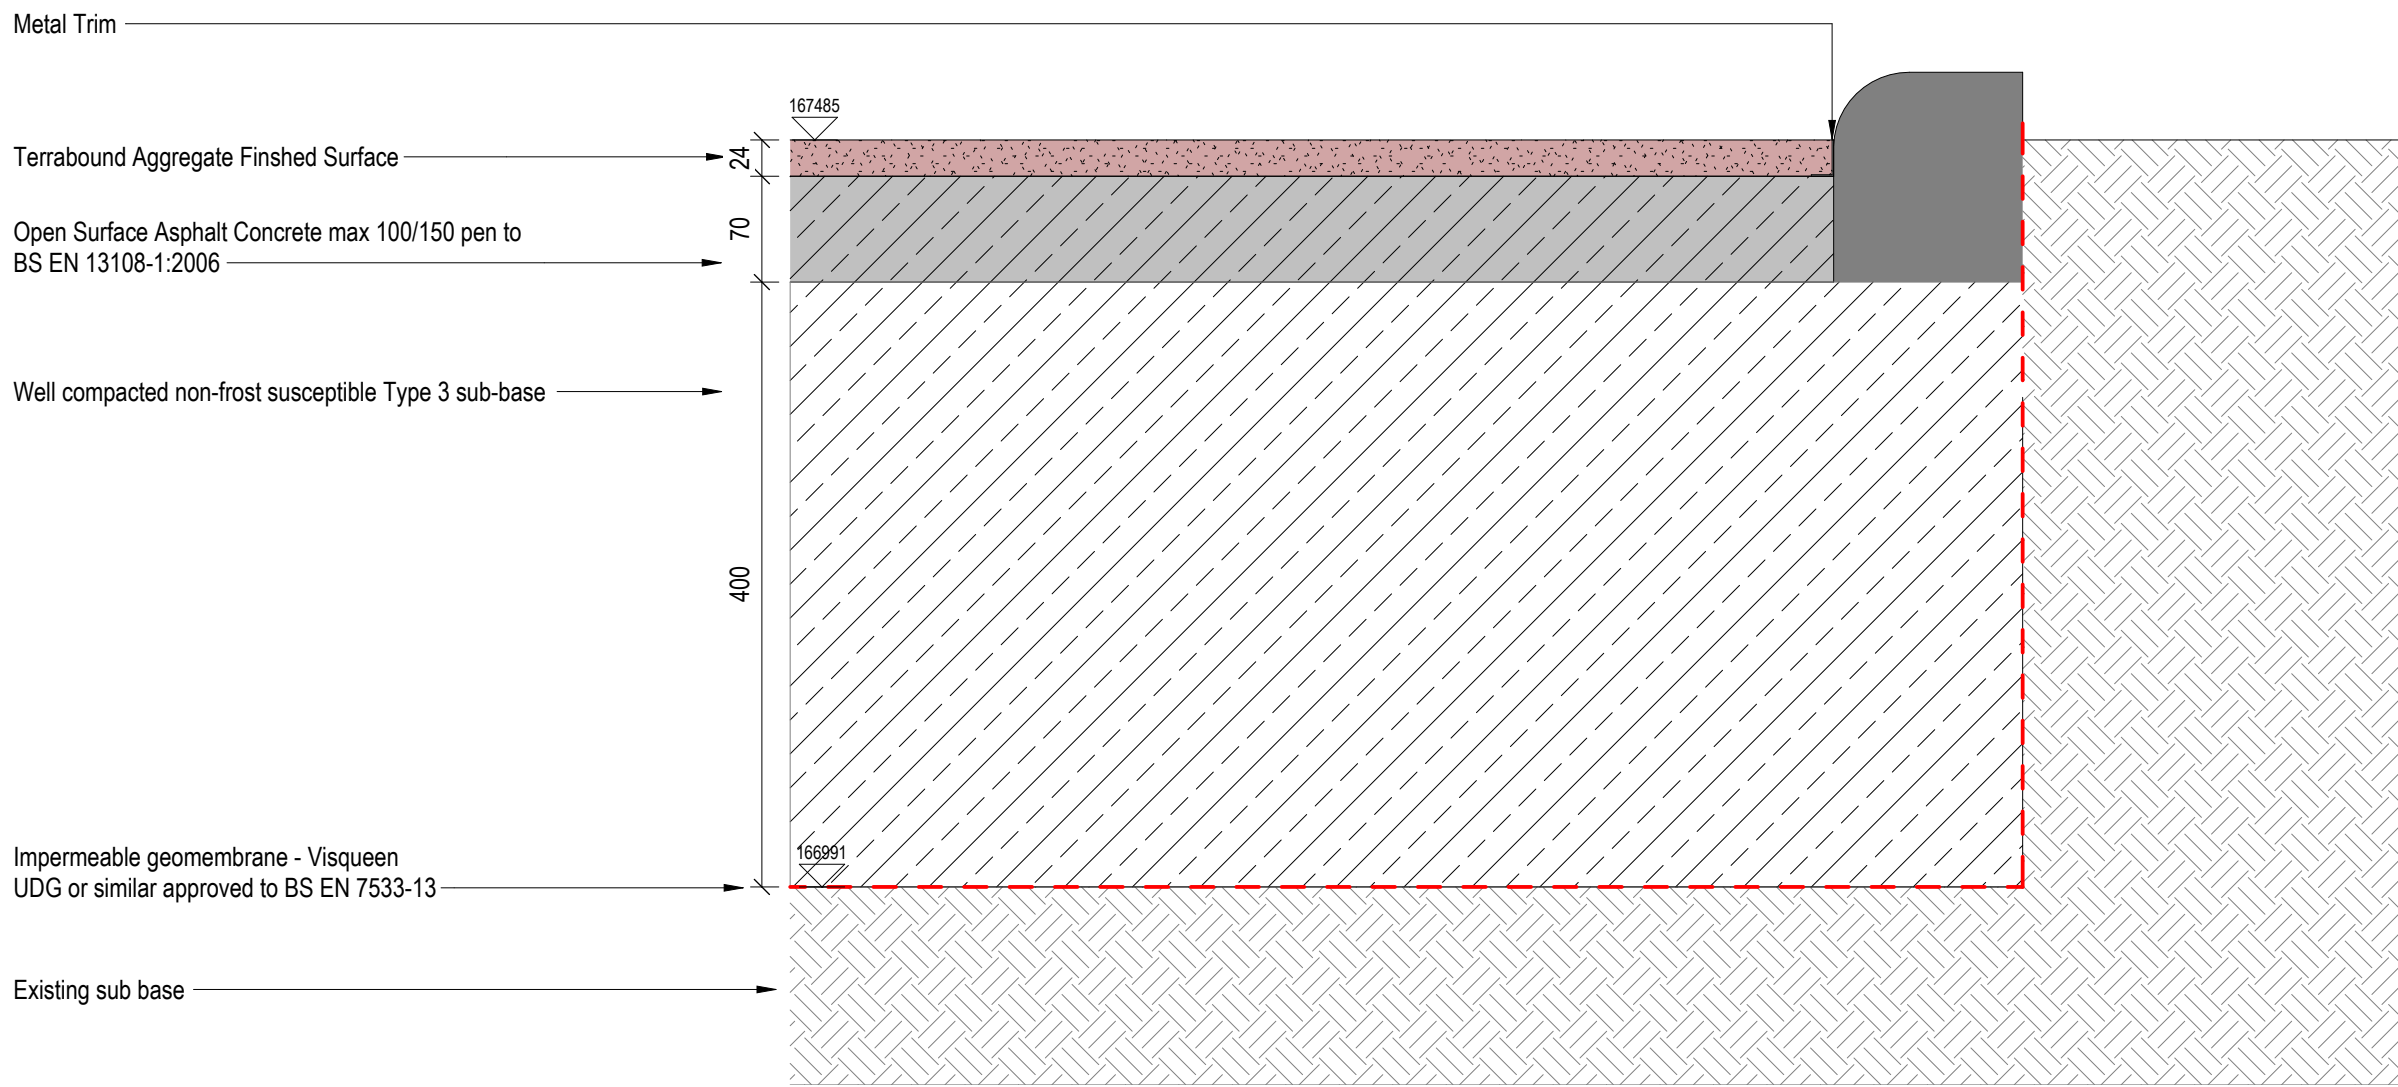

B | 1 : 5 - Edge Brick Detail

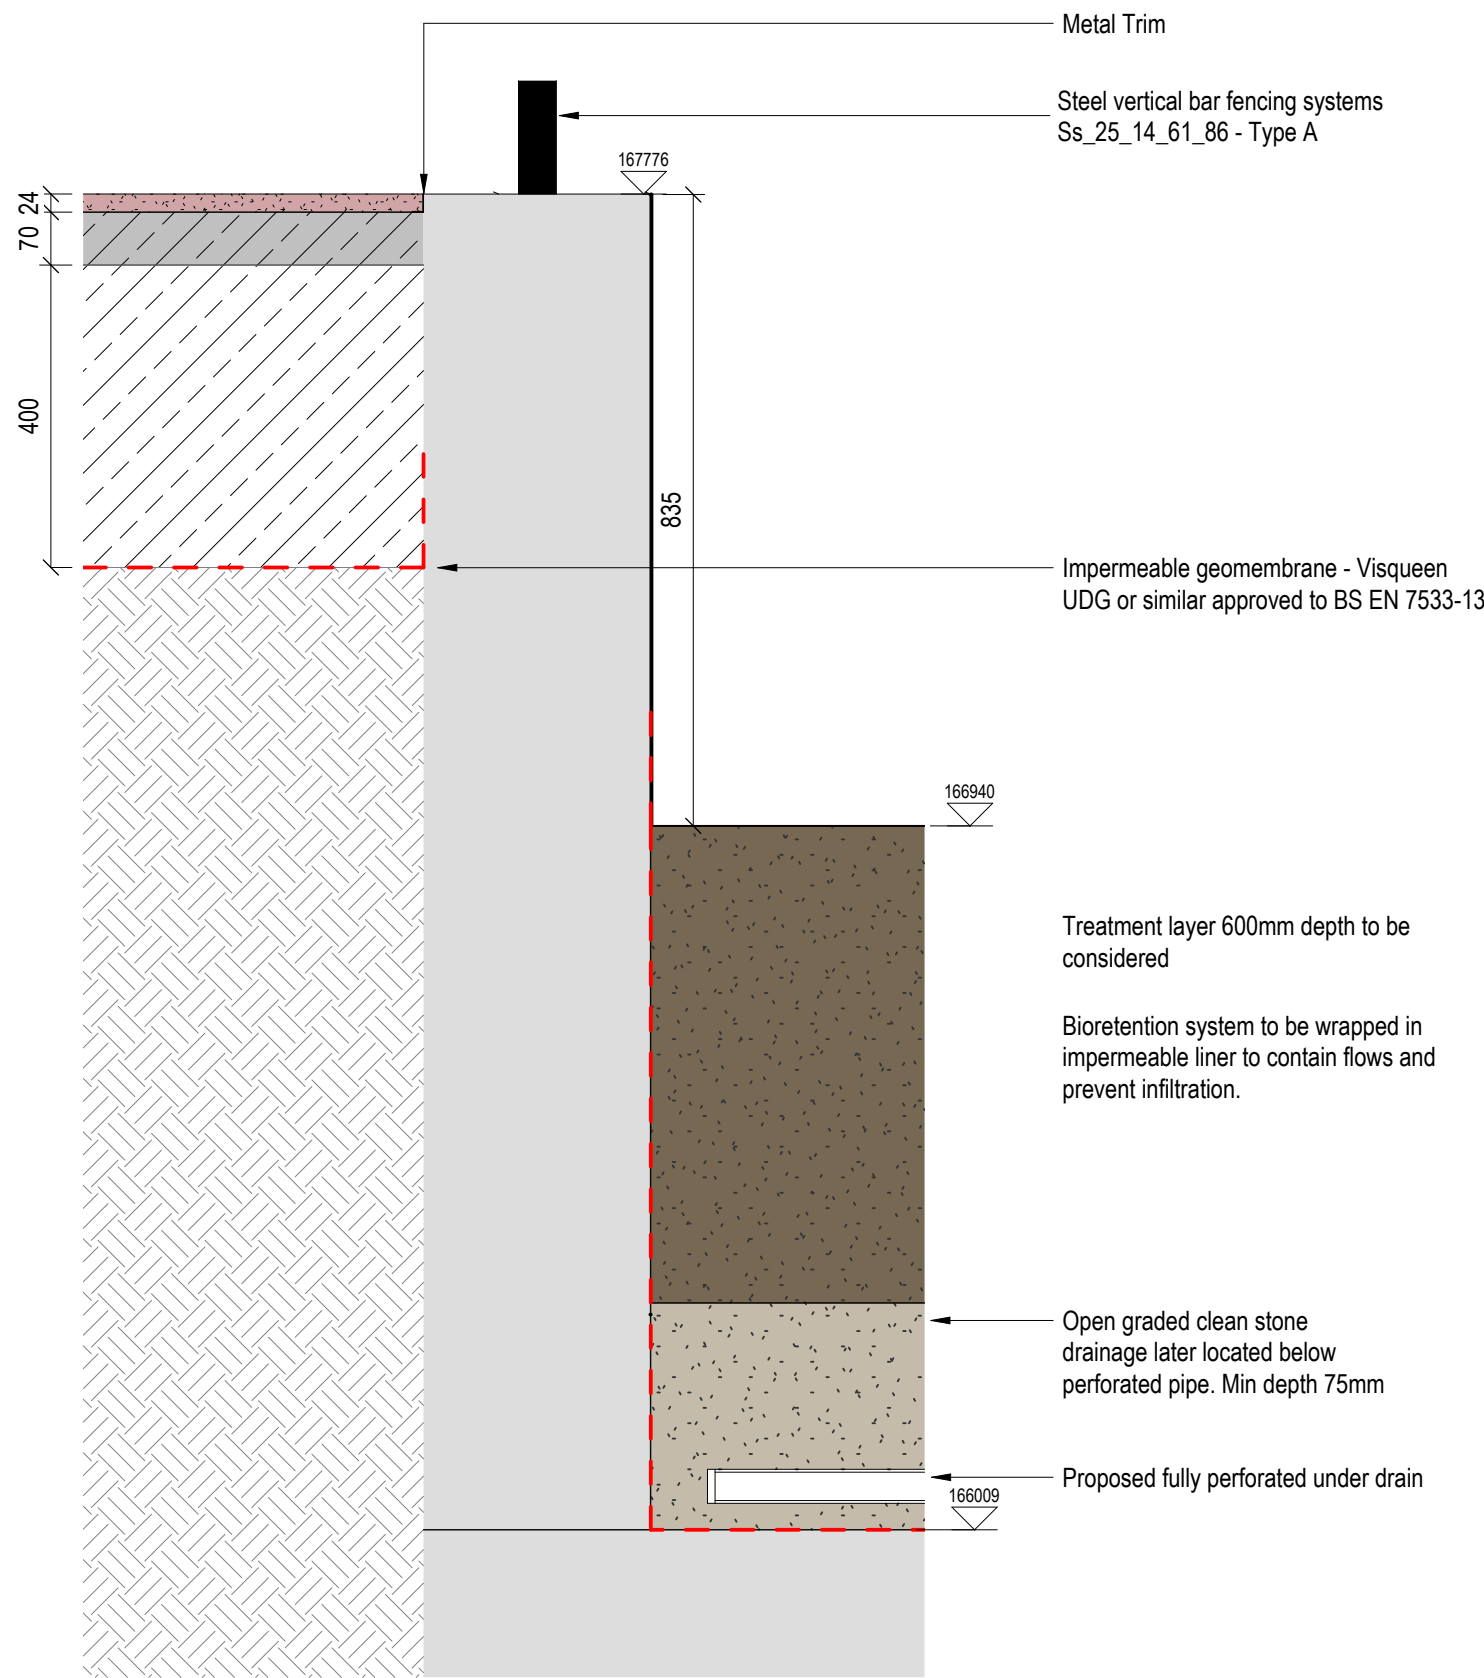

C | 1 : 10 - Railing to Bioretention Area

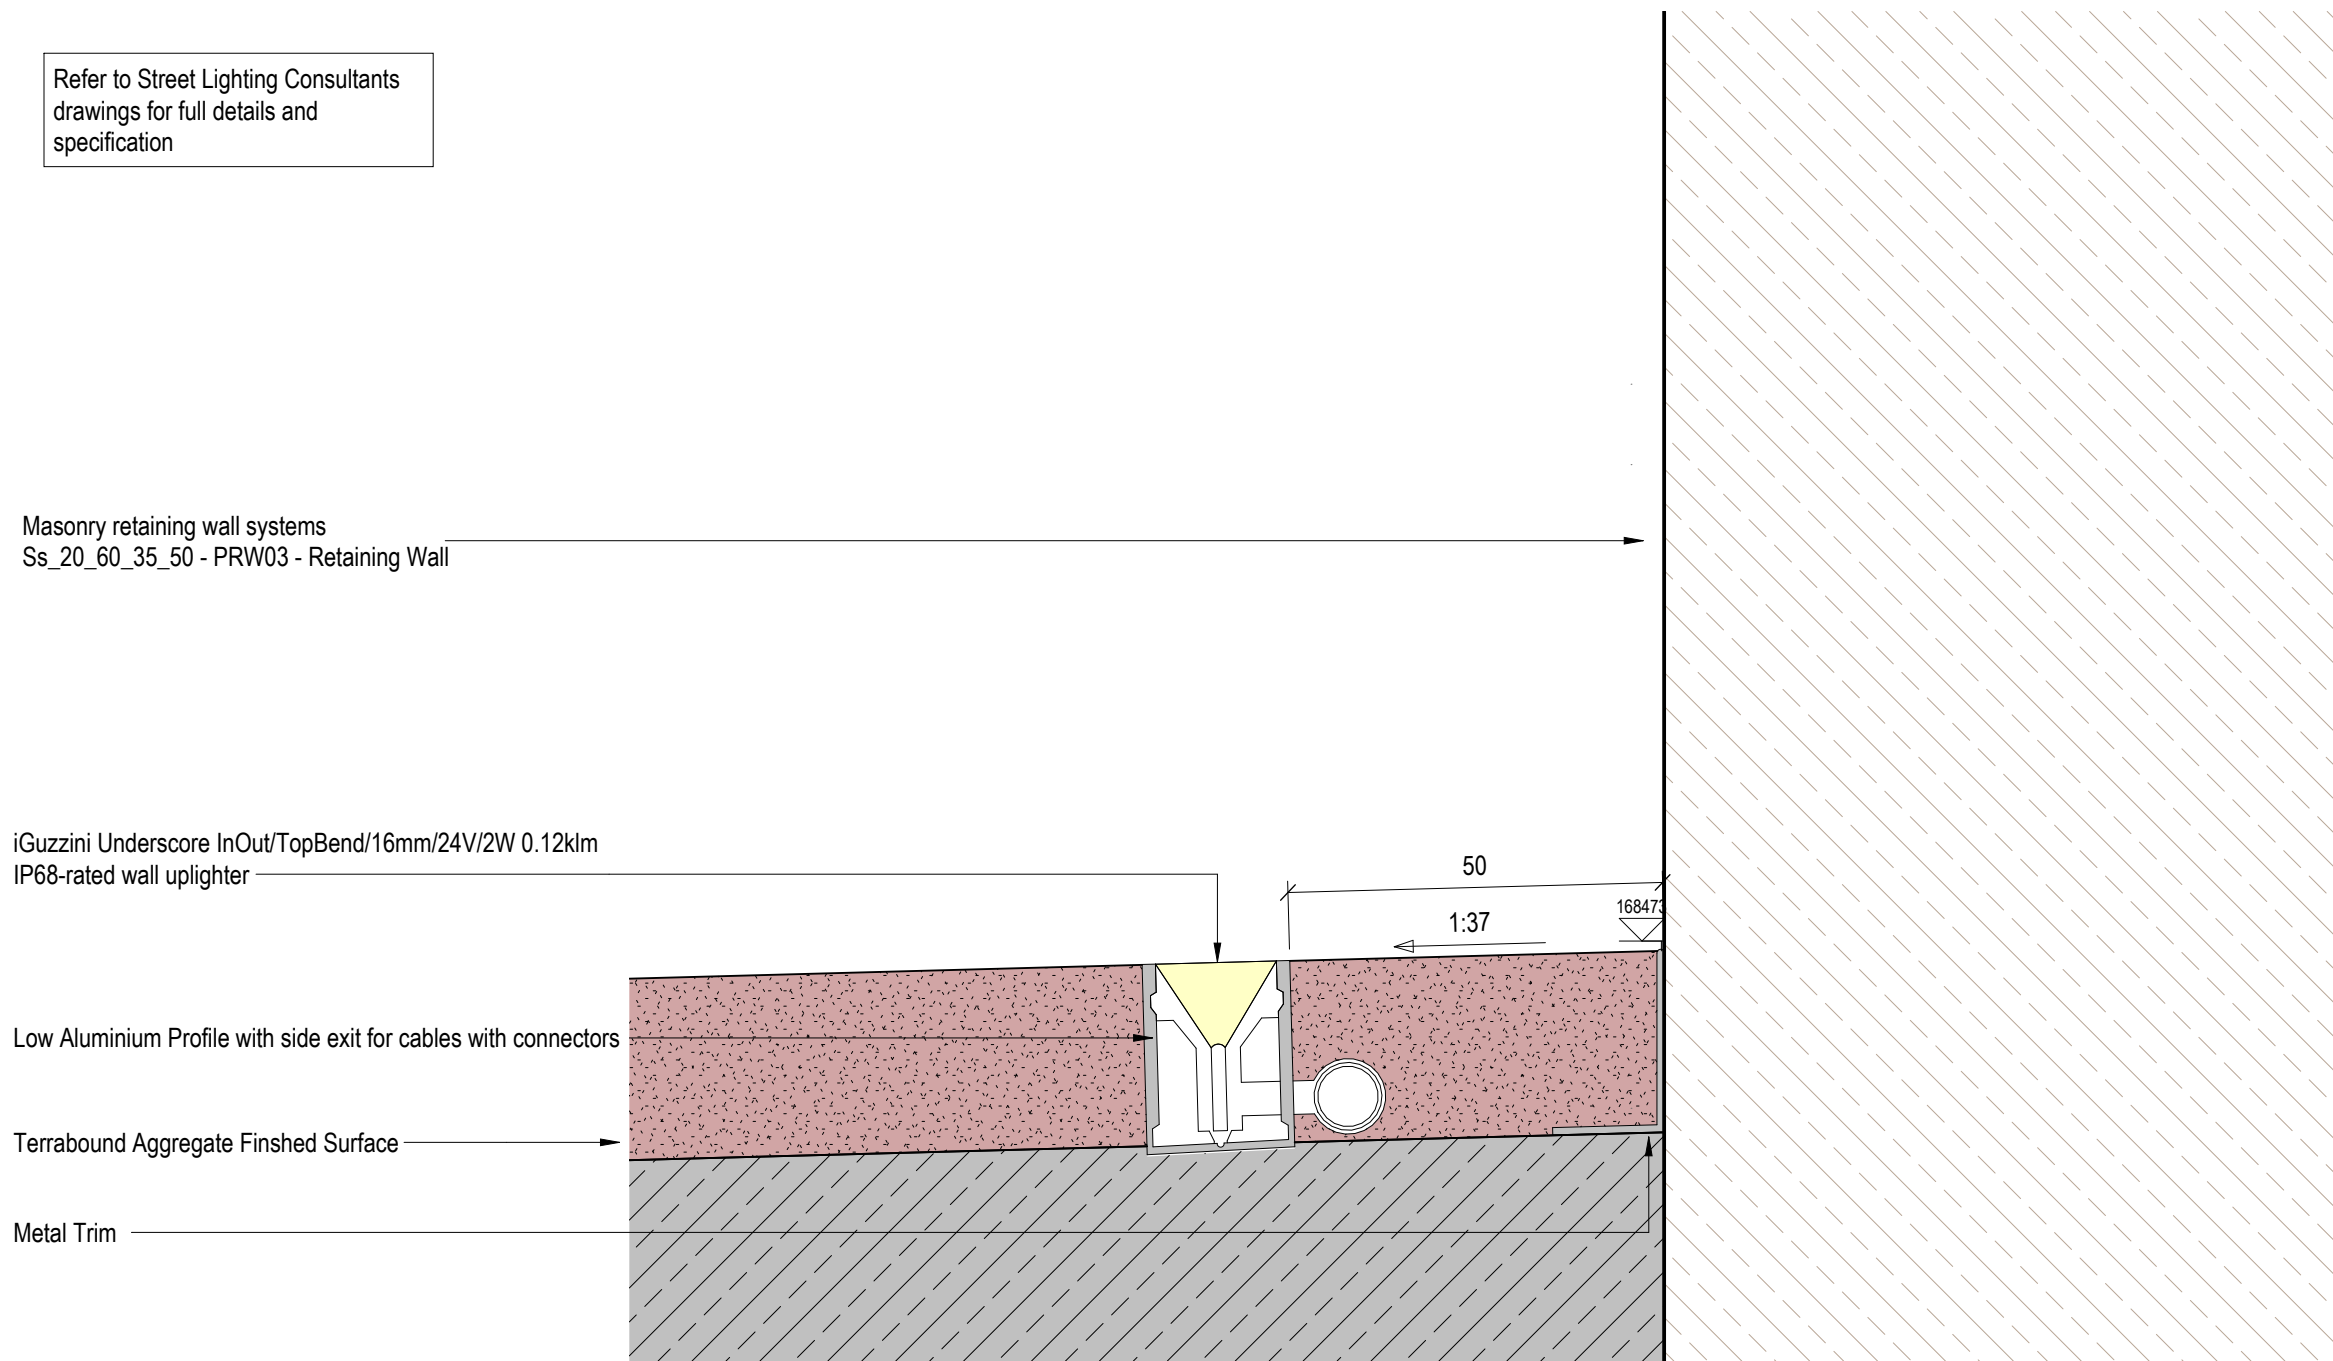

D | 1 : 1 - Indicative Linear Lighting Detail

GENERAL NOTES

- This drawing is confidential and copyright and owned by WSP (Real Estate & Infrastructure) Ltd. and is for use on this site only unless contractually stated otherwise.
- Dimensions are not to be scaled from this drawing. Discrepancies and / or ambiguities within this drawing, between it and information given elsewhere, must be reported immediately to the architect for clarification before proceeding.
- Graphical representations of equipment on this drawing have been co-ordinated, but are approximations only. Please refer to the Specifications and / or Details for actual sizes, or specific contractor construction information where only design intent is provided.
- This drawing is to be read in conjunction with all other relevant architectural drawings and specifications as well as the drawings and specifications of other design disciplines, including structural engineers and building services engineers.
- It is assumed that all works on this drawing will be carried out by a competent contractor, aware of their duties under CDM regulations 2015 and working to a construction phase plan developed by the Principle Contractor.

HEALTH & SAFETY SYMBOL KEY

- WARNING RISK**
Indicates a Residual Risk as a warning
- COMPULSORY RISK**
Indicates a Residual Risk requiring a compulsory action
- PROHIBITIVE RISK**
Indicates a Residual Risk requiring a prohibitive action
- INFORMATION RISK**
Indicates a Residual Risk for information

P01 Issued for Stage 3 05/12/24

Rev Description (Chk'd / App'd) Date

Status

S2 - For information and reference

Classification

Client

Merthyr Tydfil County Borough Council

Project

Merthyr Interchange Link

Drawing

Indicative Paving Details

Scale @ A1 Drawn Checked Approved

As indicated CJ EB MT

Project No. Date

70121420 15/08/24

Drawing Identifier

MIL - ESA - XX - XX - DR - A - 950013 _ P01

esa
architecture
member of WSP

Quest House, Fortran Rd, St. Mellons, Cardiff, CF3 0EY
info@esa-ltd.com

WSP (Real Estate & Infrastructure) Limited, Reg No. 12475960