


GENERAL NOTES


- a. This drawing is confidential and copyright and owned by WSP (Real Estate & Infrastructure) Ltd. and is for use on this site only unless contractually stated otherwise.
- b. Dimensions are not to be scaled from this drawing. Discrepancies and / or ambiguities within this drawing, between I and information given elsewhere, must be reported immediately to the architect for clarification before proceeding.
- c. Graphical representations of equipment on this drawing have been co-ordinated, but are approximations only. Please refer to the Specifications and / or Details for actual sizes, or specific contractor construction information where only design intent is provided.
- d. This drawing is to be read in conjunction with all other relevant architectural drawings and specifications as well as the drawings and specifications of other design disciplines, including structural engineers and building services engineers.
- e. It is assumed that all works on this drawing will be carried out by a competent contractor, aware of their duties under CDM regulations 2015 and working to a construction phase plan developed by the Principle Contractor.

HEALTH & SAFETY SYMBOL KEY


-  **WARNING RISK**
Indicates a Residual Risk as a warning
-  **COMPULSORY RISK**
Indicates a Residual Risk requiring a compulsory action
-  **PROHIBITIVE RISK**
Indicates a Residual Risk requiring a prohibitive action
-  **INFORMATION RISK**
Indicates a Residual Risk for information

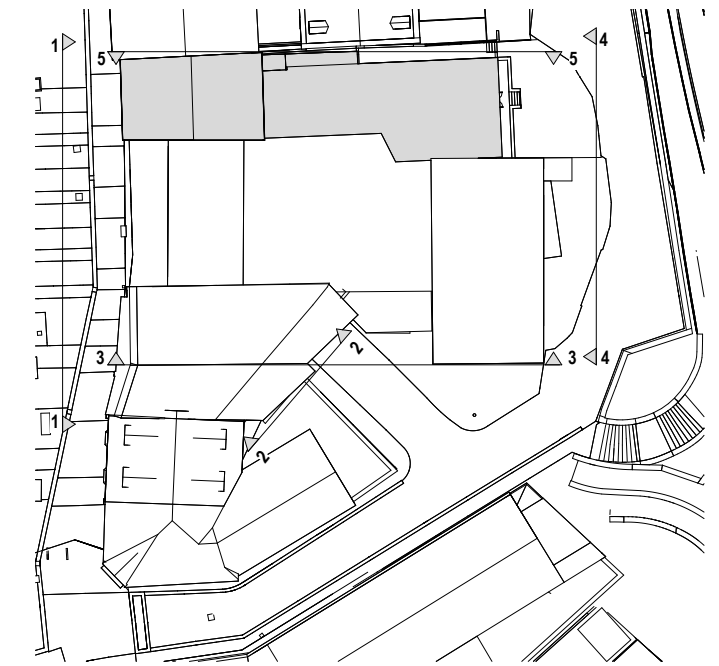

NOTE:
All information derived from drawing number:BA2400134_06
Site Survey carried out by Bury Associates

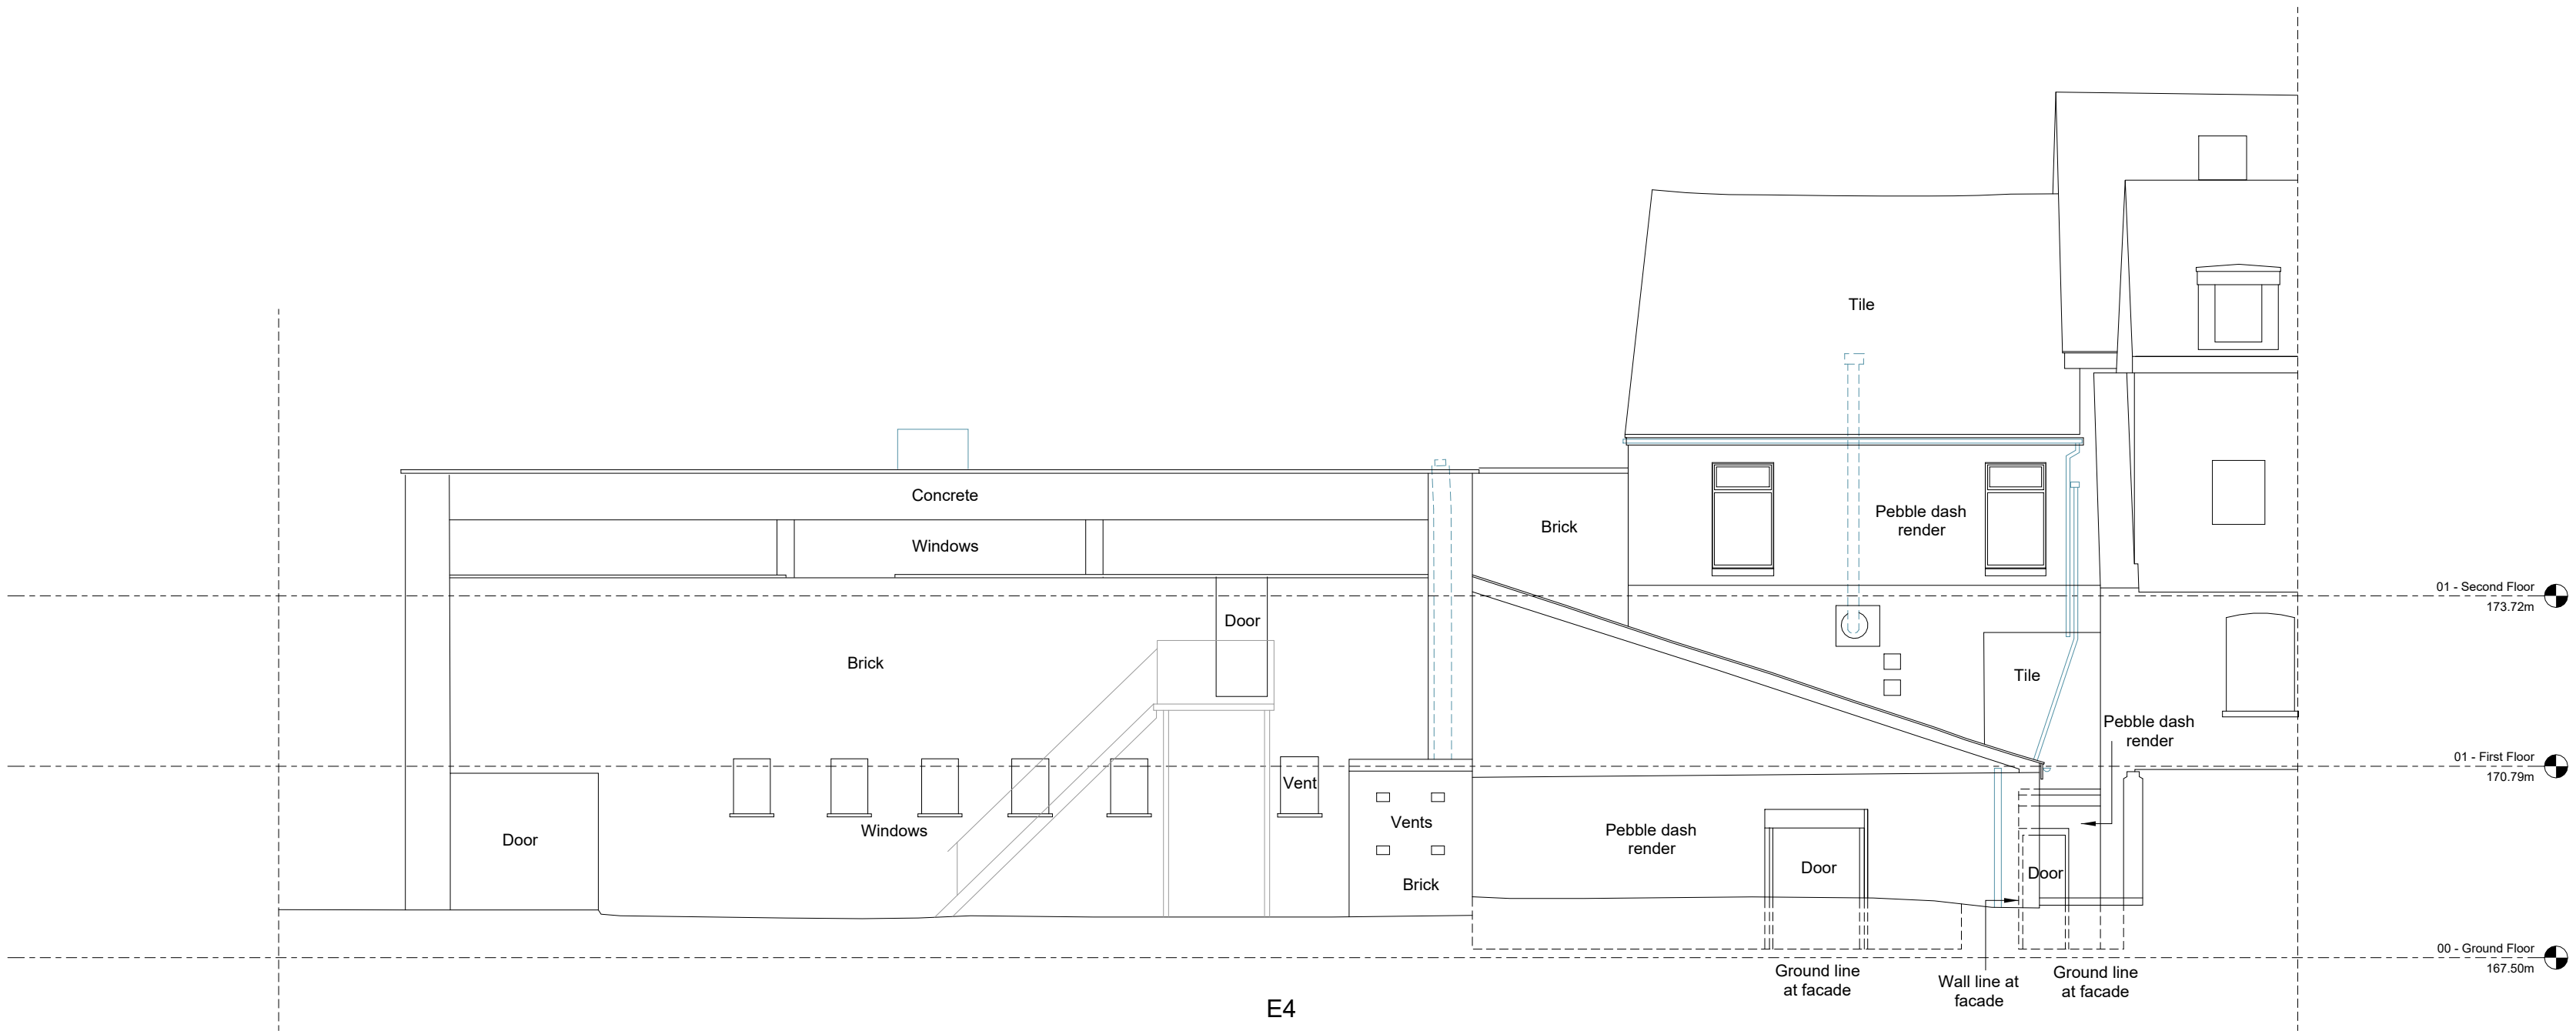

1 | 1 : 100 - Moniques Elevation 4

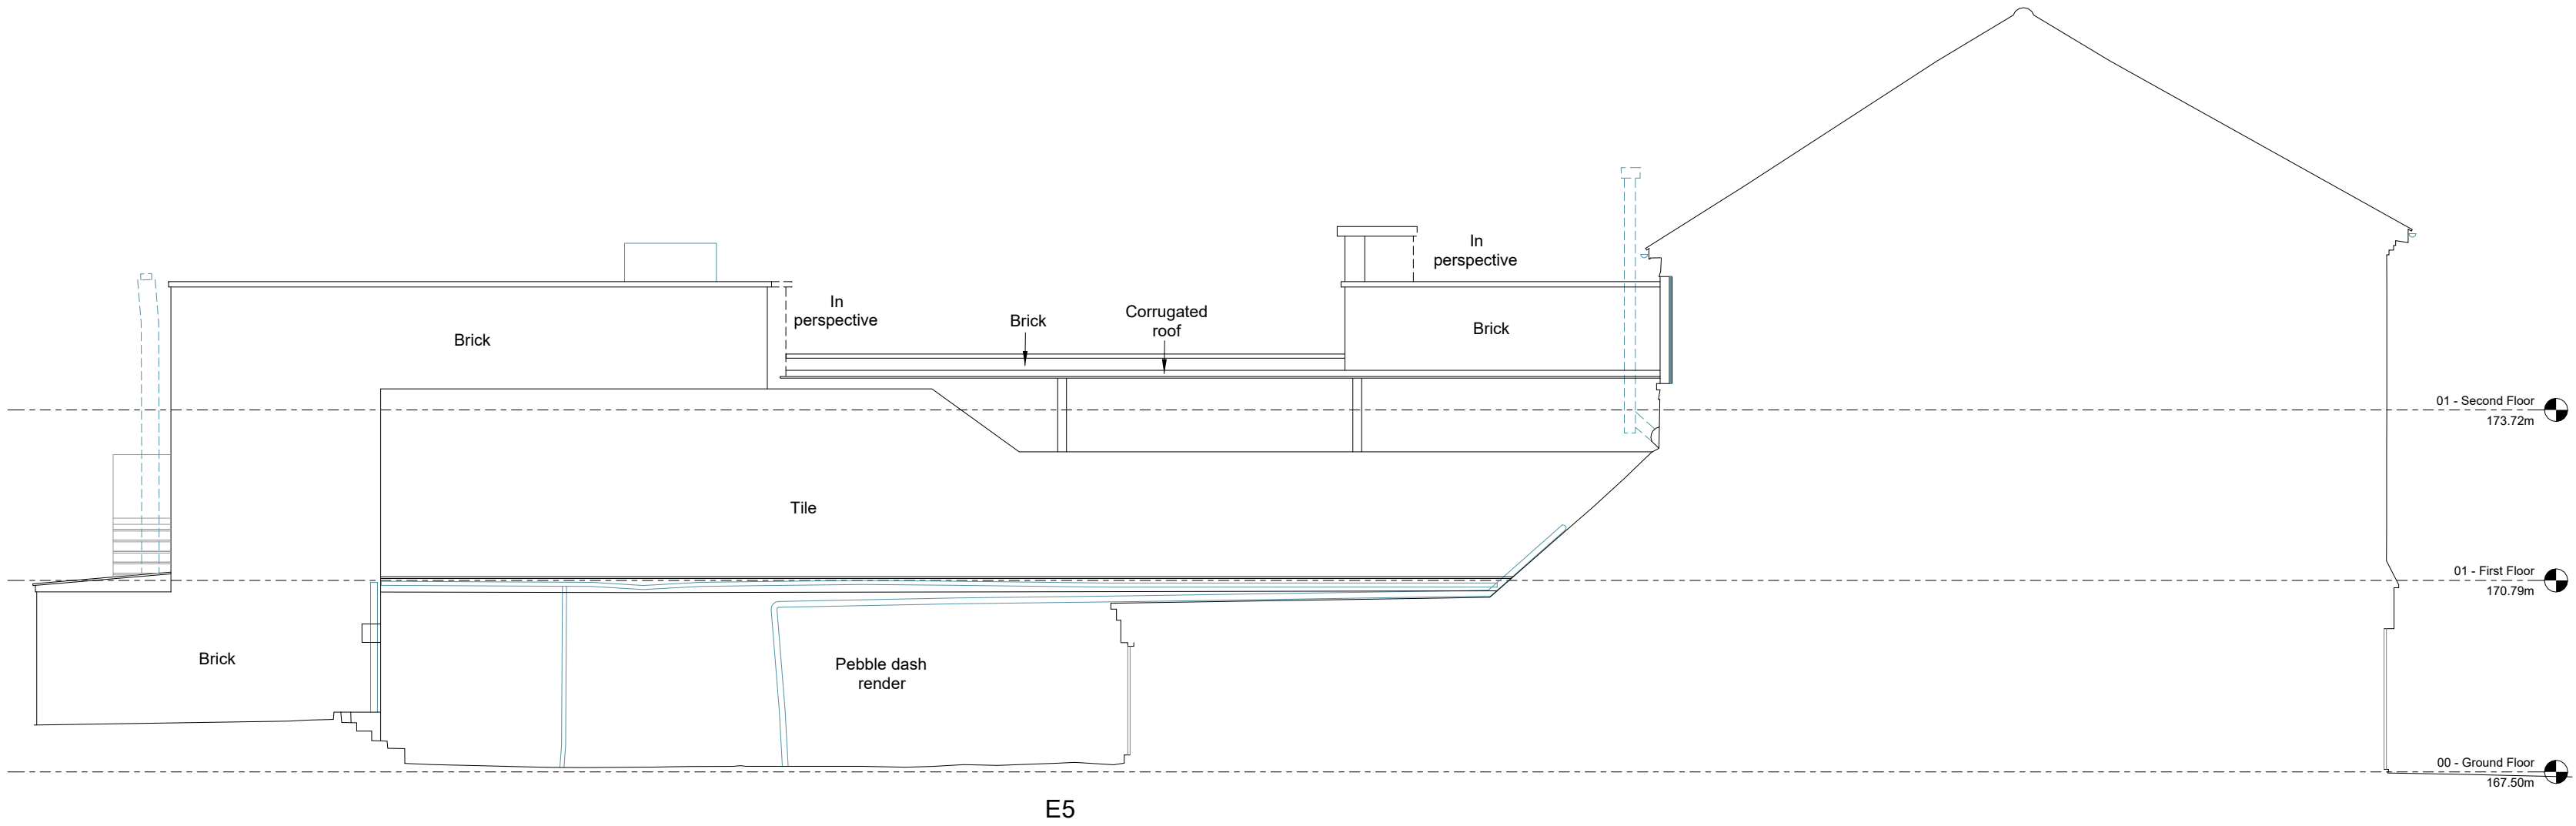

2 | 1 : 100 - Moniques Elevation 5

P01	Issued for Stage 3	05/12/24
Rev	Description	(CHK'd / App'd) Date

Status
S2 - For information and reference

Classification

Client
Merthyr Tydfil County Borough Council

Project
Merthyr Interchange Link

Drawing
Planning - Existing Elevations - Moniques - Sheet 2

Scale @ A1	Drawn	Checked	Approved
As indicated	CJ	EB	MT

Project No.	Date
70121420	30/05/24

Drawing Identifier	project	origin	zone	level	form	discip.	number	revision
MIL - ESA - XX - XX - DR - A -	050025							P01

esa
architecture
member of WSP

Quest House, Fortran Rd, St. Mellons, Cardiff, CF3 0EY
info@esa-ltd.com
WSP (Real Estate & Infrastructure) Limited, Reg No. 12475960