
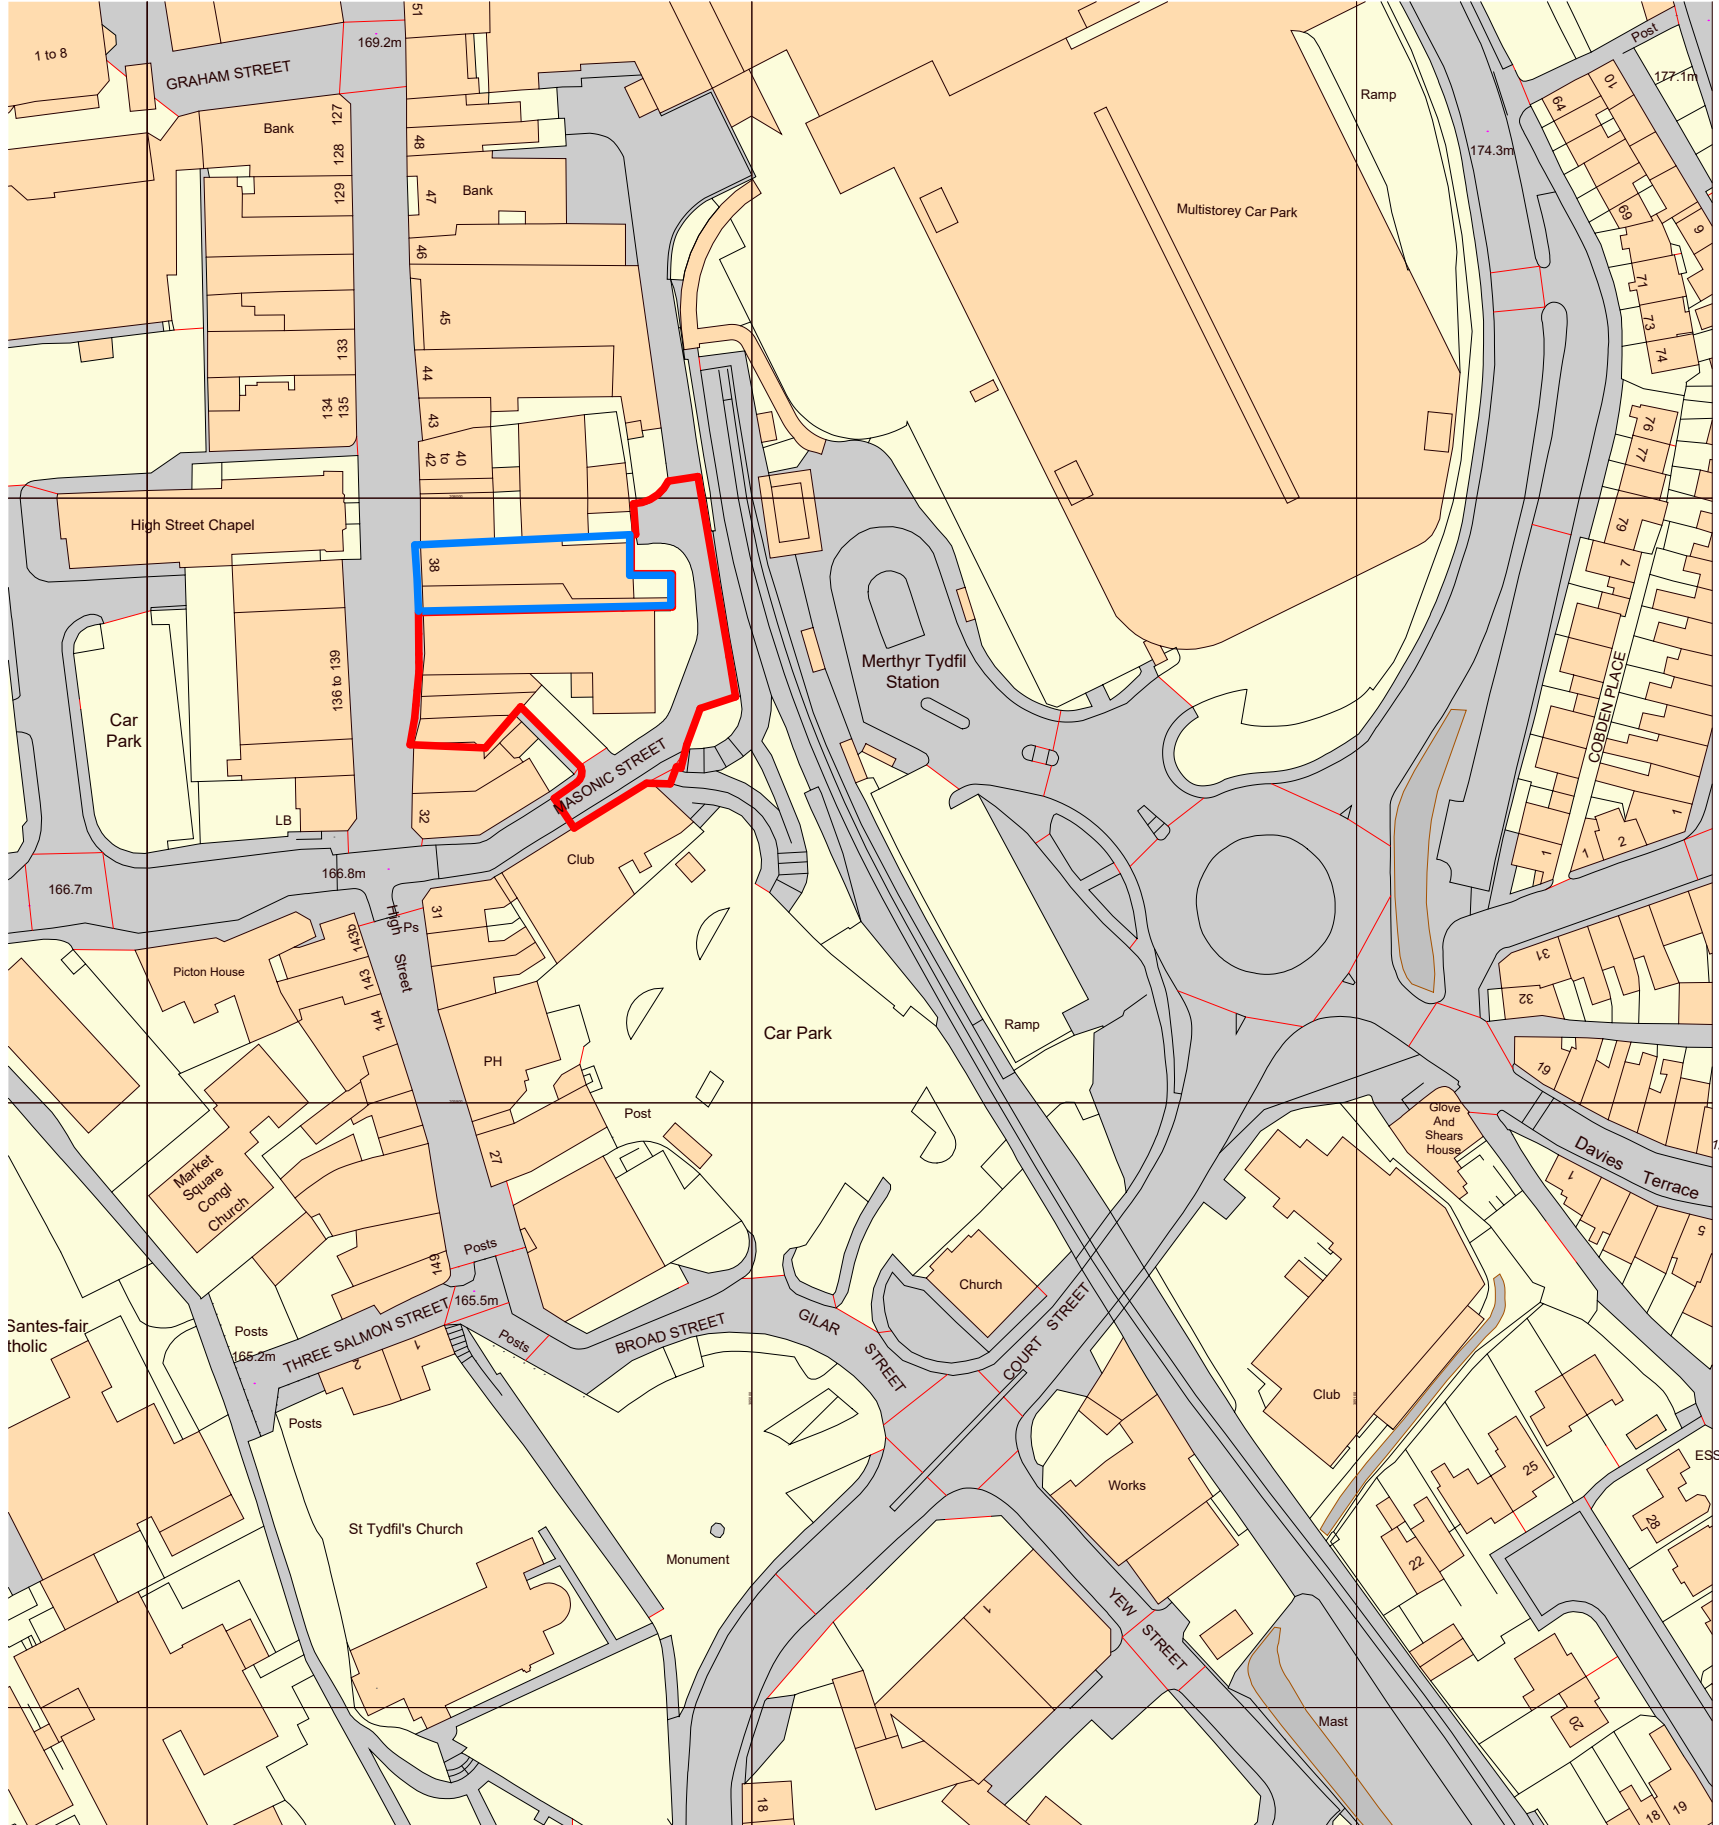


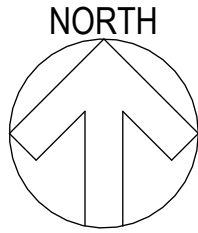

urvey, (c) Crown Copyright 2021. All rights reserved. Licence number 100022432

GENERAL NOTES

- This drawing is confidential and copyright and owned by WSP (Real Estate & Infrastructure) Ltd. and is for use on this site only unless contractually stated otherwise.
- Dimensions are not to be scaled from this drawing. Discrepancies and / or ambiguities within this drawing, between it and information given elsewhere, must be reported immediately to the architect for clarification before proceeding.
- Graphical representations of equipment on this drawing have been co-ordinated, but are approximations only. Please refer to the Specifications and / or Details for actual sizes, or specific contractor construction information where only design intent is provided.
- This drawing is to be read in conjunction with all other relevant architectural drawings and specifications as well as the drawings and specifications of other design disciplines, including structural engineers and building services engineers.
- It is assumed that all works on this drawing will be carried out by a competent contractor, aware of their duties under CDM regulations 2015 and working to a construction phase plan developed by the Principle Contractor.

Key

- Site Boundary
- Outline Planning Application for Moniques re-build

P03	Issued for Stage 3	05/12/24
P02	Issued to Client	14/11/24
P01	Stage 2 Issue	07/06/24
Rev	Description (Chk'd / App'd)	Date

Status

S2 - For information and reference

Classification

Client

Merthyr Tydfil County Borough Council

Project

Merthyr Interchange Link

Drawing

Site Location Plan

Scale @ A3	Drawn	Checked	Approved
As indicated	CJ	EB	MT
Project No.	Date		
70121420	30/05/24		

Drawing Identifier

project origin zone level form dis. number revision
MIL - ESA - XX - XX - DR - A - 050010 _ P03

esa
architecture
member of WSP

Quest House, Fortran Rd, St. Mellons, Cardiff, CF3 0EY
info@esa-ltd.com
WSP (Real Estate & Infrastructure) Limited, Reg No. 12475960

0m 25m 50m 100m 1:1250 Scale