


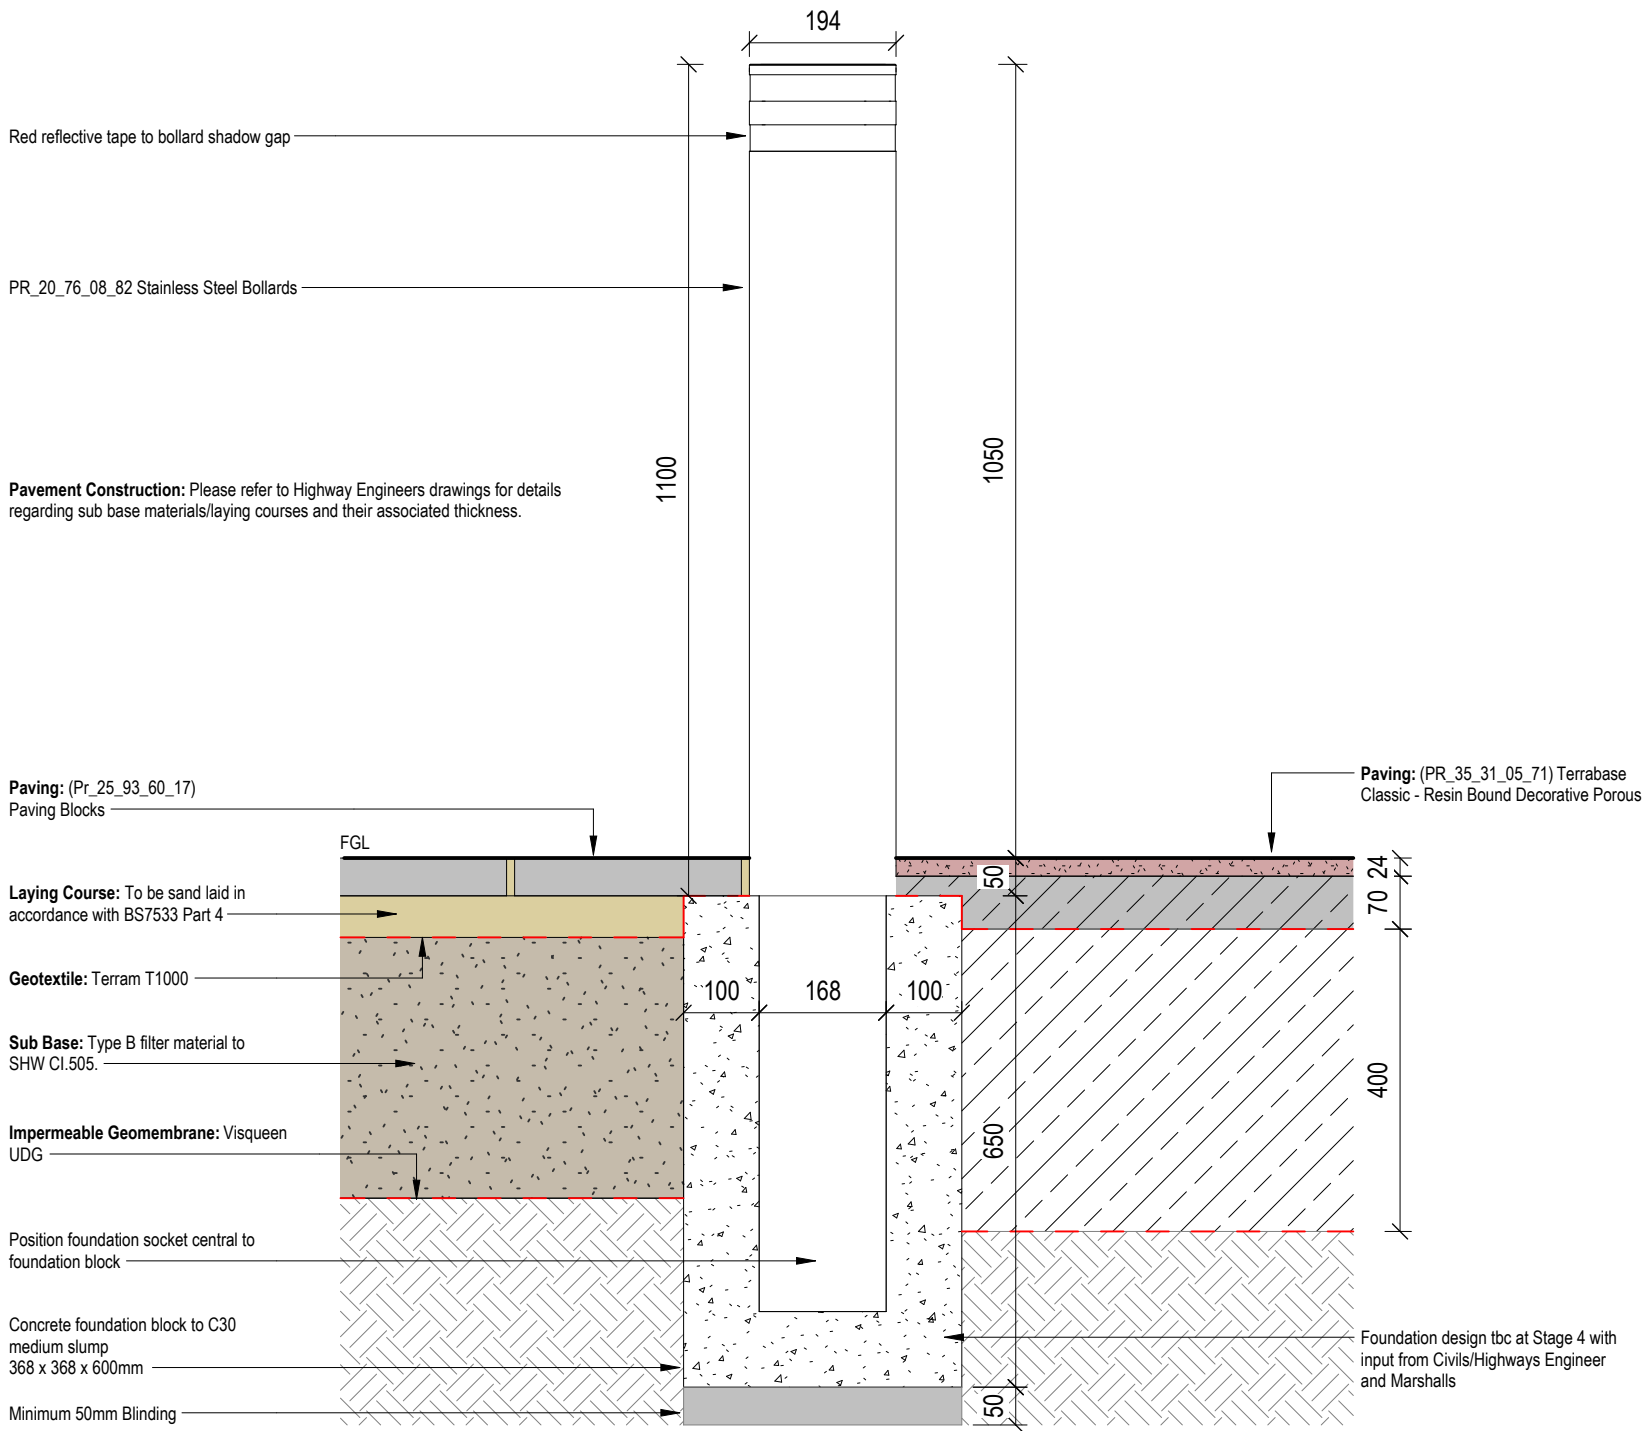

Notes:

To be read in conjunction with:
MIL-ESA-XX-XX-SPN-000001 - Architectural Specification
MIL-ESA-XX-XX-DR-A-95004 - Proposed Landscape Masterplan

This drawing should also be read in conjunction with Marshalls Plc relevant manufacturers installation guidance and manuals

Civil Engineer to confirm sub-base types and depths. All detailed level information to be provided by Civil's Engineer.

Marshalls to be consulted on foundation design in conjunction with Structural Engineer. Specialist foundation design required for bollards to achieve PAS68 anti-hostile vehicle rating.

GENERAL NOTES

- a. This drawing is confidential and copyright and owned by WSP (Real Estate & Infrastructure) Ltd. and is for use on this site only unless contractually stated otherwise.
- b. Dimensions are not to be scaled from this drawing. Discrepancies and / or ambiguities within this drawing, between it and information given elsewhere, must be reported immediately to the architect for clarification before proceeding.
- c. Graphical representations of equipment on this drawing have been co-ordinated, but are approximations only. Please refer to the Specifications and / or Details for actual sizes, or specific contractor construction information where only design intent is provided.
- d. This drawing is to be read in conjunction with all other relevant architectural drawings and specifications as well as the drawings and specifications of other design disciplines, including structural engineers and building services engineers.
- e. It is assumed that all works on this drawing will be carried out by a competent contractor, aware of their duties under CDM regulations 2015 and working to a construction phase plan developed by the Principle Contractor.

P01	Issued for Stage 3	05/12/24
Rev	Description (Chk'd / App'd)	Date

Status

S2 - For information and reference

Classification

Client

Merthyr Tydfil County Bourough Council

Project

Merthyr Interchange Link

Drawing

Street Furniture - Anti Vehicle Bollards

Scale @ A3	Drawn	Checked	Approved
1 : 10	SA	EB	MT

Project No.	Date
70121420	15/08/24

Drawing Identifier
project origin zone level form dis. number revision
MIL - ESA - XX - XX - DR - A - 950011 _ P01

esa
architecture
member of WSP

Quest House, Fortran Rd, St. Mellons, Cardiff, CF3 0EY
info@esa-ltd.com
WSP (Real Estate & Infrastructure) Limited, Reg No. 12475960