

Specialist Design:

Detail attached developed by Greenblue Urban, and is subject to copyright. Included with manufacturer's permission.

Equal/ Approved systems may be specified.

Further consultation is required during Construction to determine extent of reinforcement. *Please note, for heavy load applications or to increase strength/ stability in soft ground conditions, additional side panels may be required.*

Further advice to be sought prior to construction from Greenblue Urban or equivalent specialist supplier. Input may be required from Structural/ Civil Engineering Teams.


Ulleswater Tree Guard
(Pr_45_63_64_88)
Supplier: Greenblue Urban
Size: 1500mm high
Powder coated steel - RAL 9005 - Black

DTS Tree Grille
(Pr_45_63_64_87)
Supplier: Greenblue Urban
Size: 1200 x 1200mm
Ref: ADUR12A

SASAP06A Arboguy strapped anchor system c/w ground anchors.

GRN20 plastic open reinforcing mesh, 20mm aperture, laid below and around sides of RootSpace structure.

Please note: allow for 20% uplift on Geotextile and Reinforcing Mesh, to allow for overlap and cutting requirements.

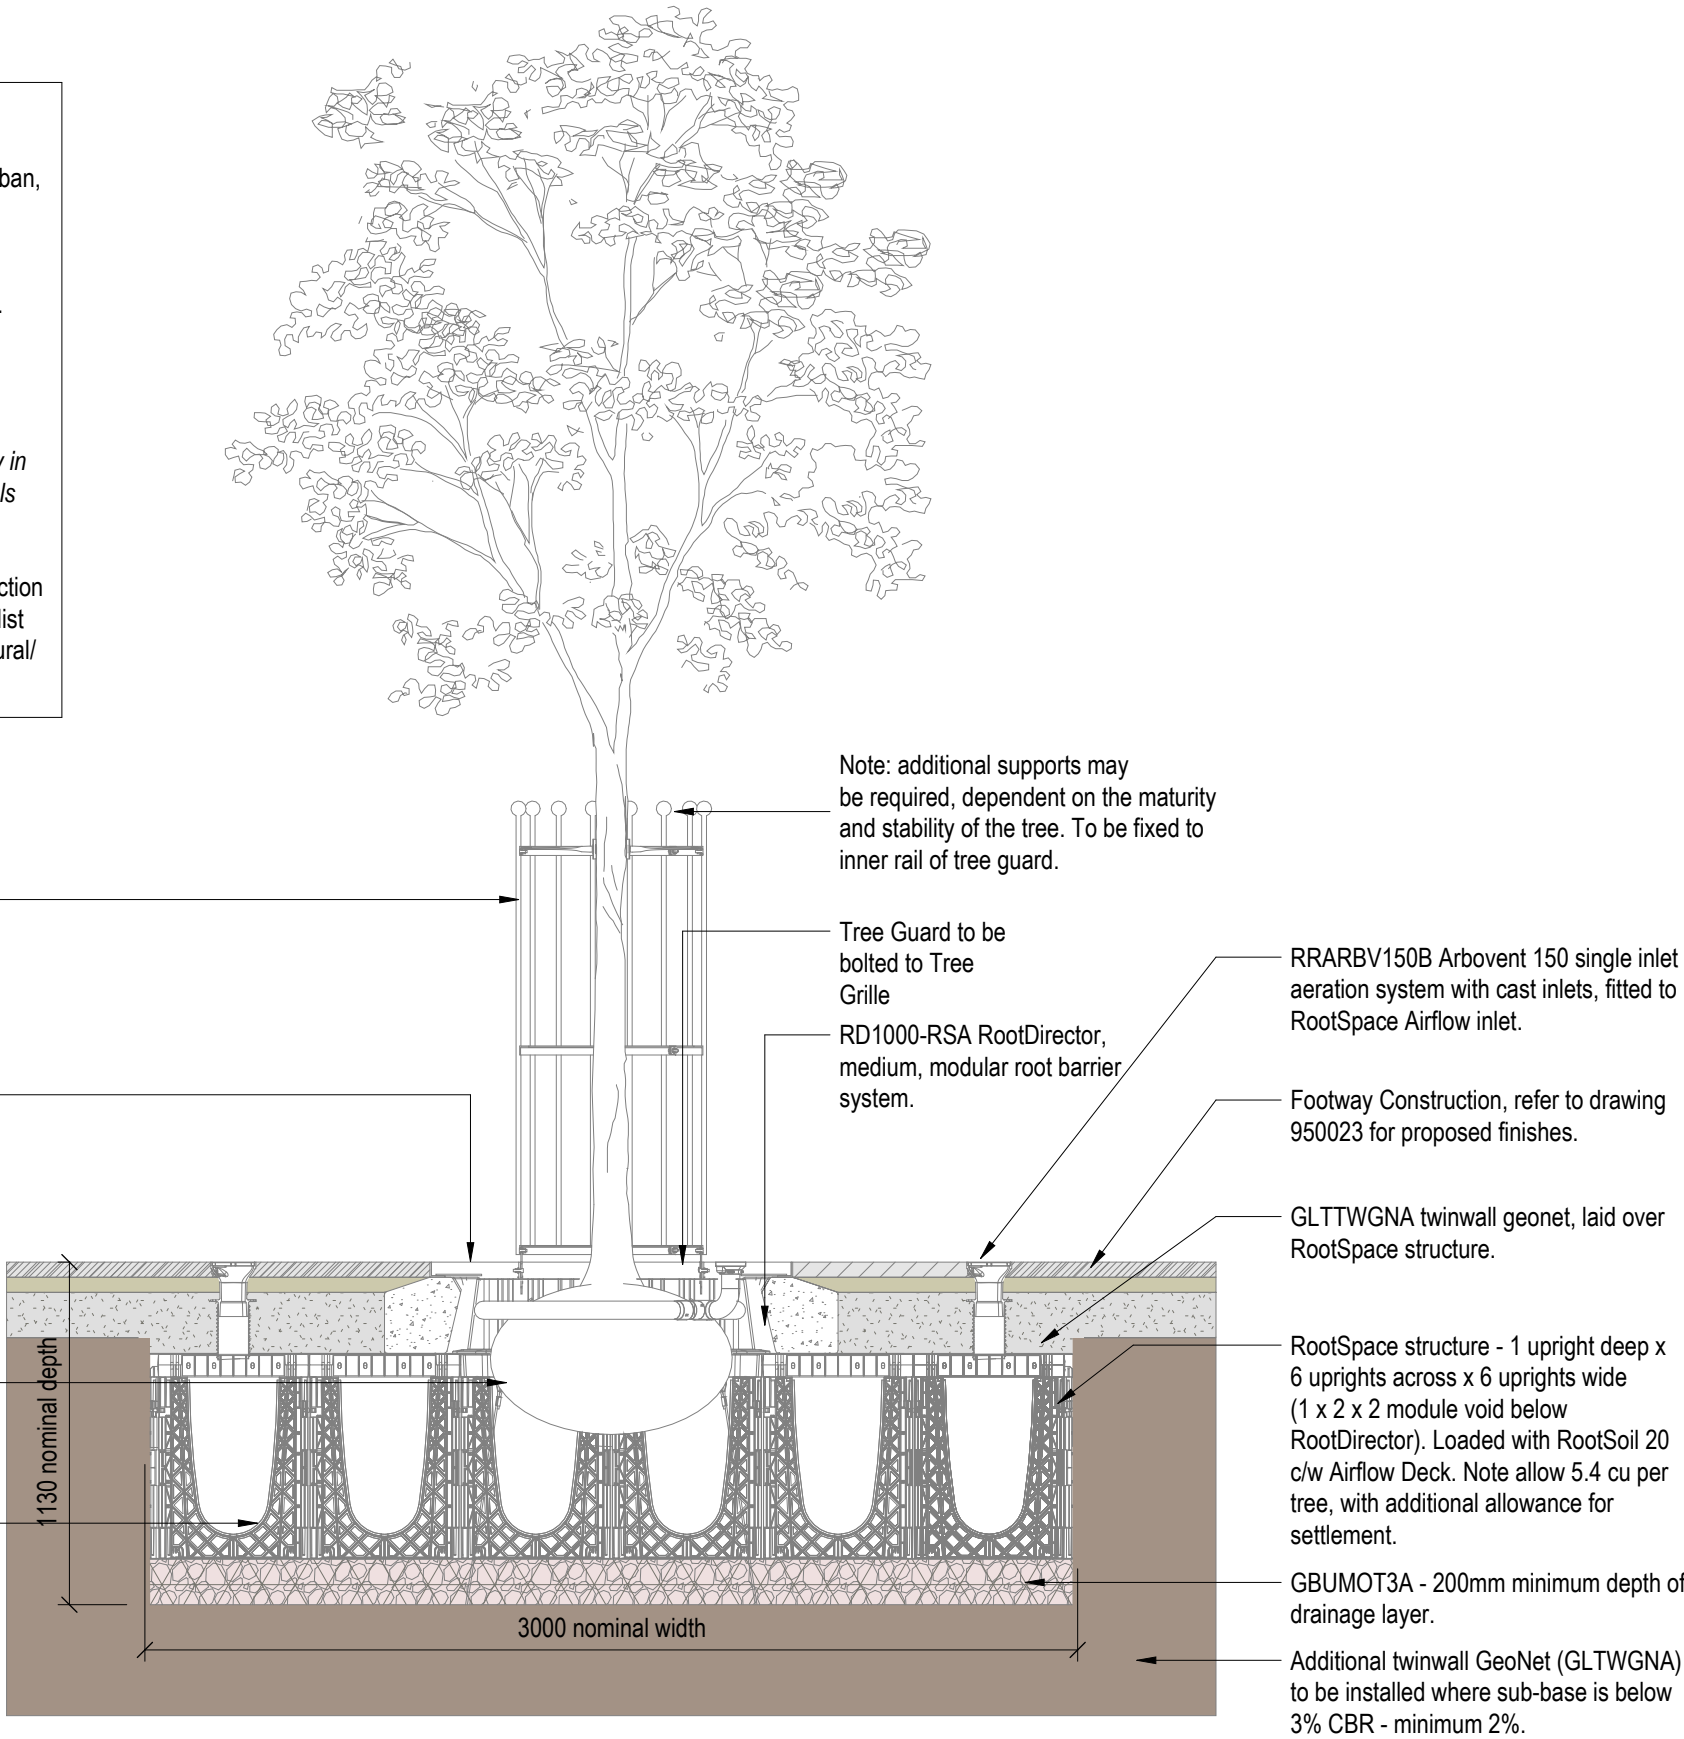

GENERAL NOTES

- This drawing is confidential and copyright and owned by WSP (Real Estate & Infrastructure) Ltd. and is for use on this site only unless contractually stated otherwise.
- Dimensions are not to be scaled from this drawing. Discrepancies and / or ambiguities within this drawing, between it and information given elsewhere, must be reported immediately to the architect for clarification before proceeding.
- Graphical representations of equipment on this drawing have been co-ordinated, but are approximations only. Please refer to the Specifications and / or Details for actual sizes, or specific contractor construction information where only design intent is provided.
- This drawing is to be read in conjunction with all other relevant architectural drawings and specifications as well as the drawings and specifications of other design disciplines, including structural engineers and building services engineers.
- It is assumed that all works on this drawing will be carried out by a competent contractor, aware of their duties under CDM regulations 2015 and working to a construction phase plan developed by the Principle Contractor.

P01	Issued for Stage 3	05/12/24
Rev	Description (Chk'd / App'd)	Date

Status

S2 - For information and reference

Classification

Client

Merthyr Tydfil County Borough Council

Project

Merthyr Interchange Link

Drawing

Street Furniture - Tree Guard & Pits

Scale @ A3	Drawn	Checked	Approved
1 : 25	SA	EB	MT

Project No.

70121420

Date

19/09/24

Drawing Identifier

project origin zone level form dis. number revision
MIL - ESA - XX - XX - DR - A - 950012_ P01

esa
architecture
member of WSP

Quest House, Fortran Rd, St. Mellons, Cardiff, CF3 0EY
info@esa-ltd.com
WSP (Real Estate & Infrastructure) Limited, Reg No. 12475960