



MapServe

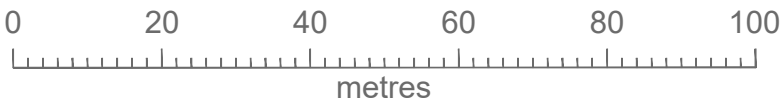


© Crown copyright 2022 Ordnance Survey 100053143


Proposed Location
Plan
1:1000

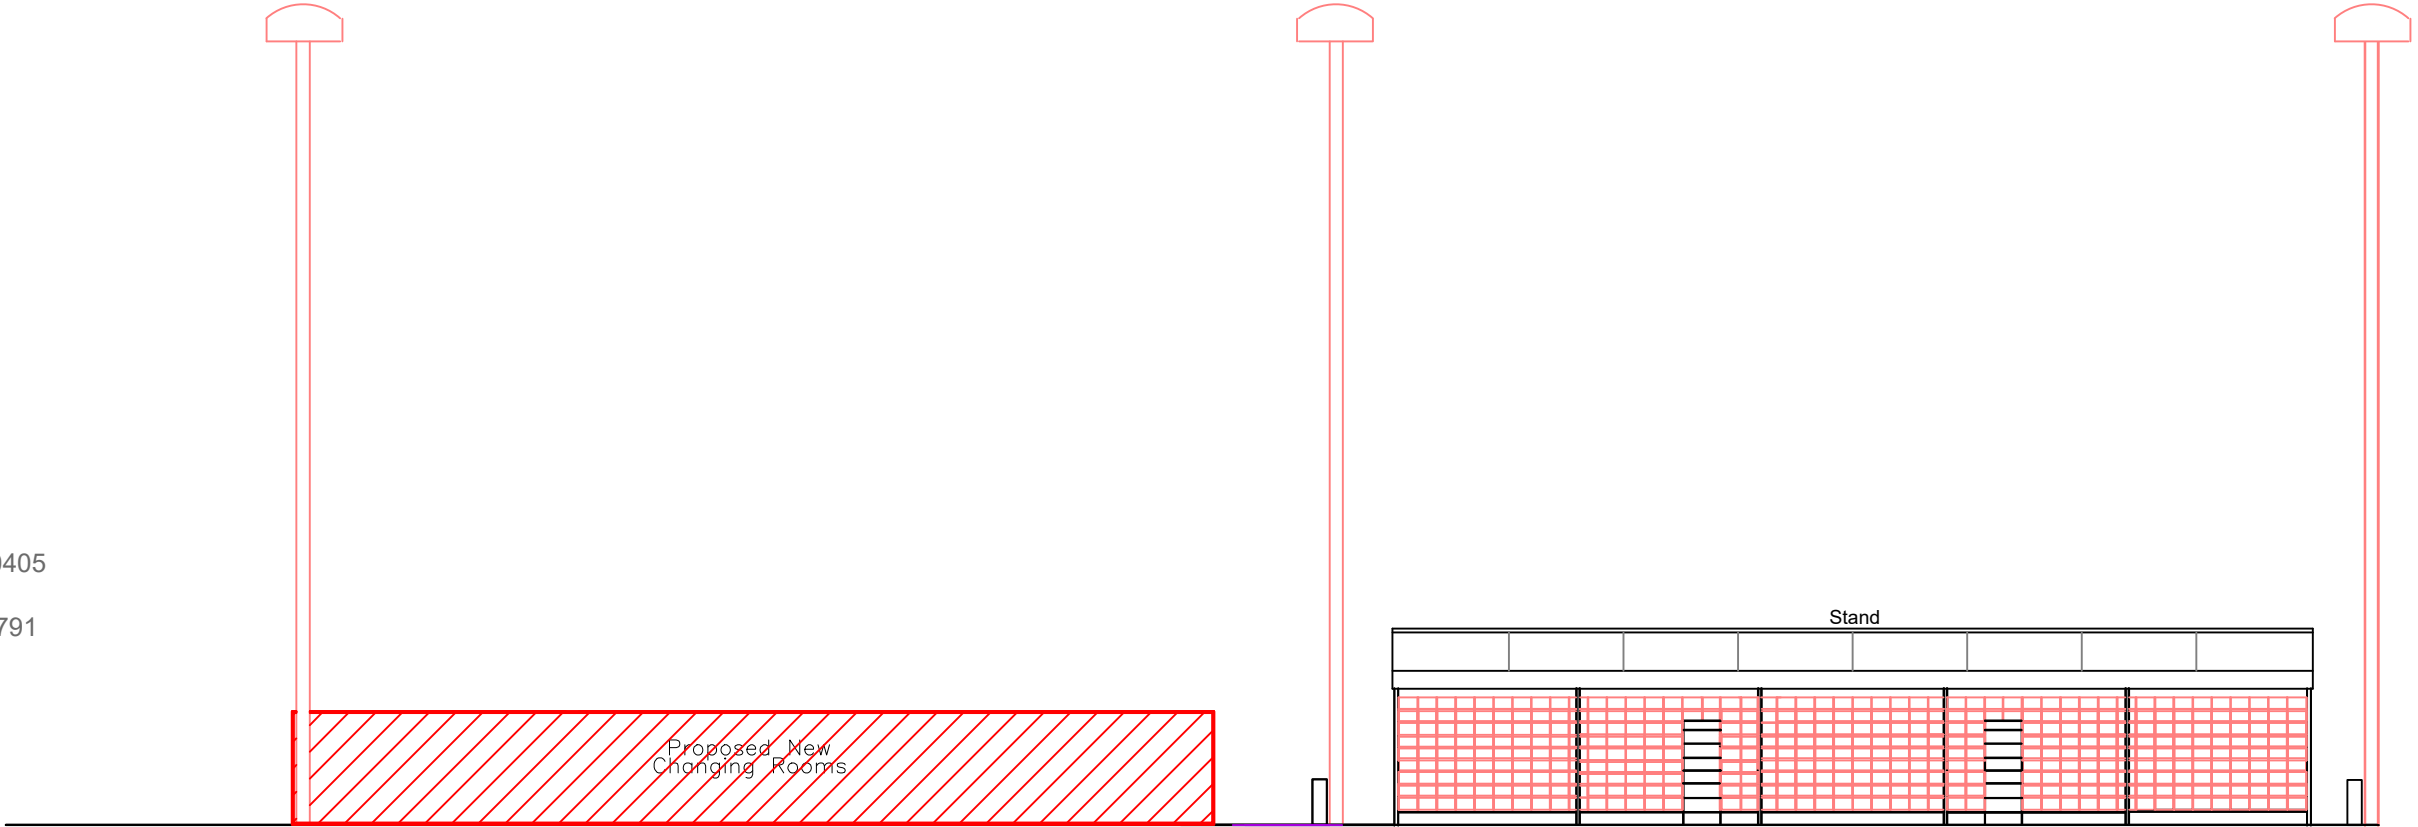


Proposed Section
1:200

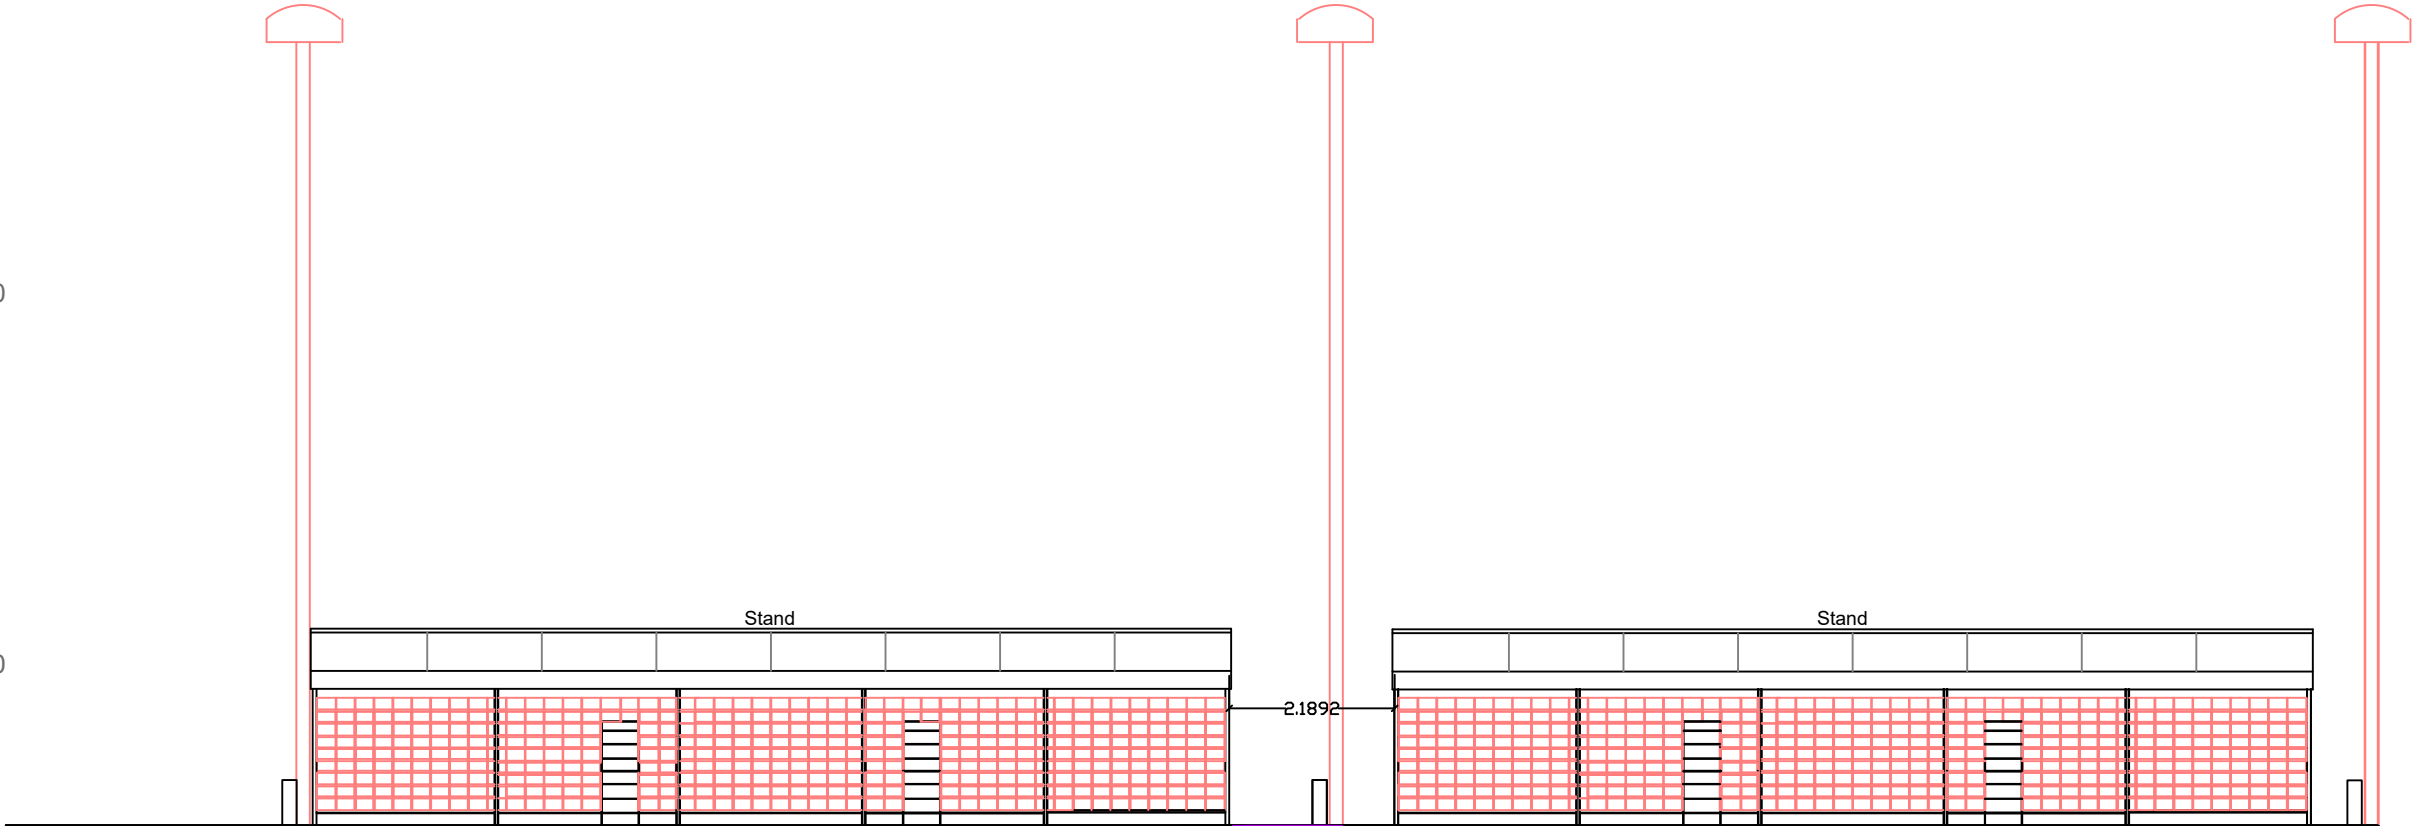

Existing Section
1:200

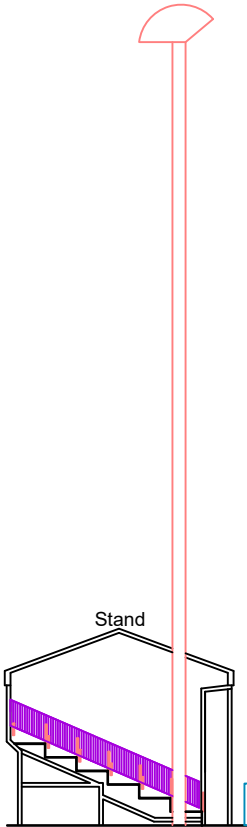

Existing Section
1:200

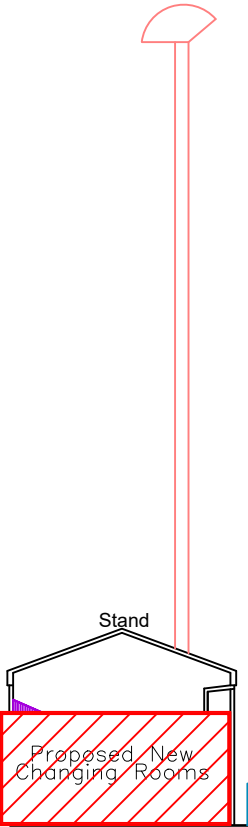

Proposed Section
1:200

Utopia Design
Architectural Services

Utopia Design
Architectural Services
Building Planning Application Support
Paul Thomas: BSc (Hons)
Tel: 01685 559230. Mob: 07908 725065
e-mail: utopiadas@hotmail.com

Issued Only for Purpose Indicated

Drawing Status: FOR PLANNING PURPOSES ONLY

Client: **Merthyr Rugby Club**
The Wern
Ynysfach
Merthyr Tydfil
CF48 1AE

Project: **Proposed New**
Changing Rooms
at
Merthyr Rugby Ground

Drawn by	Date	Scale
PT	NOV 22	1:200 1:1000
Title		Paper A2
		Drwg No WERN 3 PLANNING 02

Proposed
Location Plan