
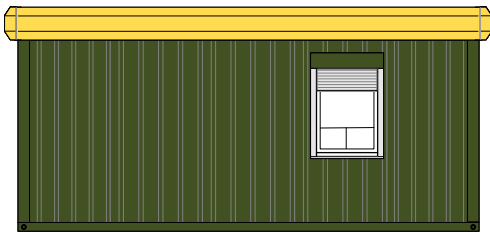




TEN number 6.10m x 2.44m CTX Modules - LINKED

Wern 2 – Changing Rooms

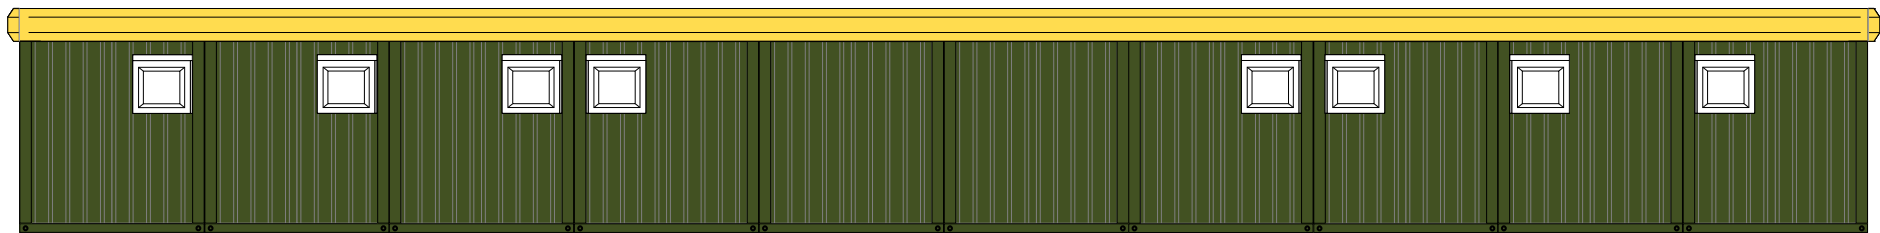

ELEVATION PLANS

Standard Finish with Top Fascia Trim

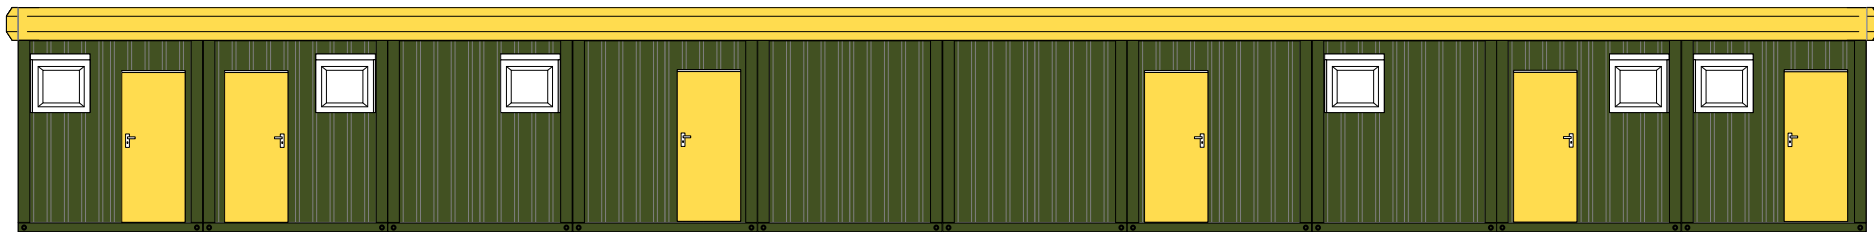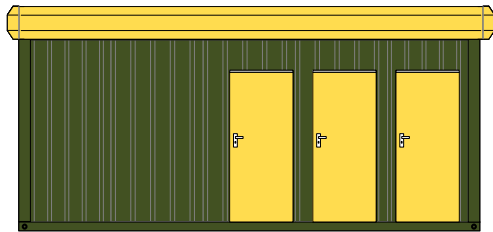

Top Fascia Trim & Doors
RAL1023 Yellow

External Building Colour
RAL6005 Green

SCALE: 1:100