


GENERAL NOTES


- a. This drawing is confidential and copyright and owned by WSP (Real Estate & Infrastructure)Ltd. and is for use on this site only unless contractually stated otherwise.
- b. Dimensions are not to be scaled from this drawing. Discrepancies and / or ambiguities within this drawing, between it and information given elsewhere, must be reported immediately to the architect for clarification before proceeding.
- c. Graphical representations of equipment on this drawing have been coordinated, but are approximations only. Please refer to the Specifications and / or Details for actual sizes, or specific contractor construction information where only design intent is provided.
- d. This drawing is to be read in conjunction with all other relevant architectural drawings and specifications as well as the drawings and specifications of other design disciplines, including structural engineers and building services engineers.
- e. It is assumed that all works on this drawing will be carried out by a competent contractor, aware of their duties under CDM regulations 2015 and working to a construction phase plan developed by the Principle Contractor.

- Project Boundary
- Proposed Skatepark
- Proposed Grassed Banking (natural grass)
- Proposed Bushes
- Existing Trees
- Relocated Existing Trees
- Seating Area
- Buildings
- Existing Light
- Proposed Light

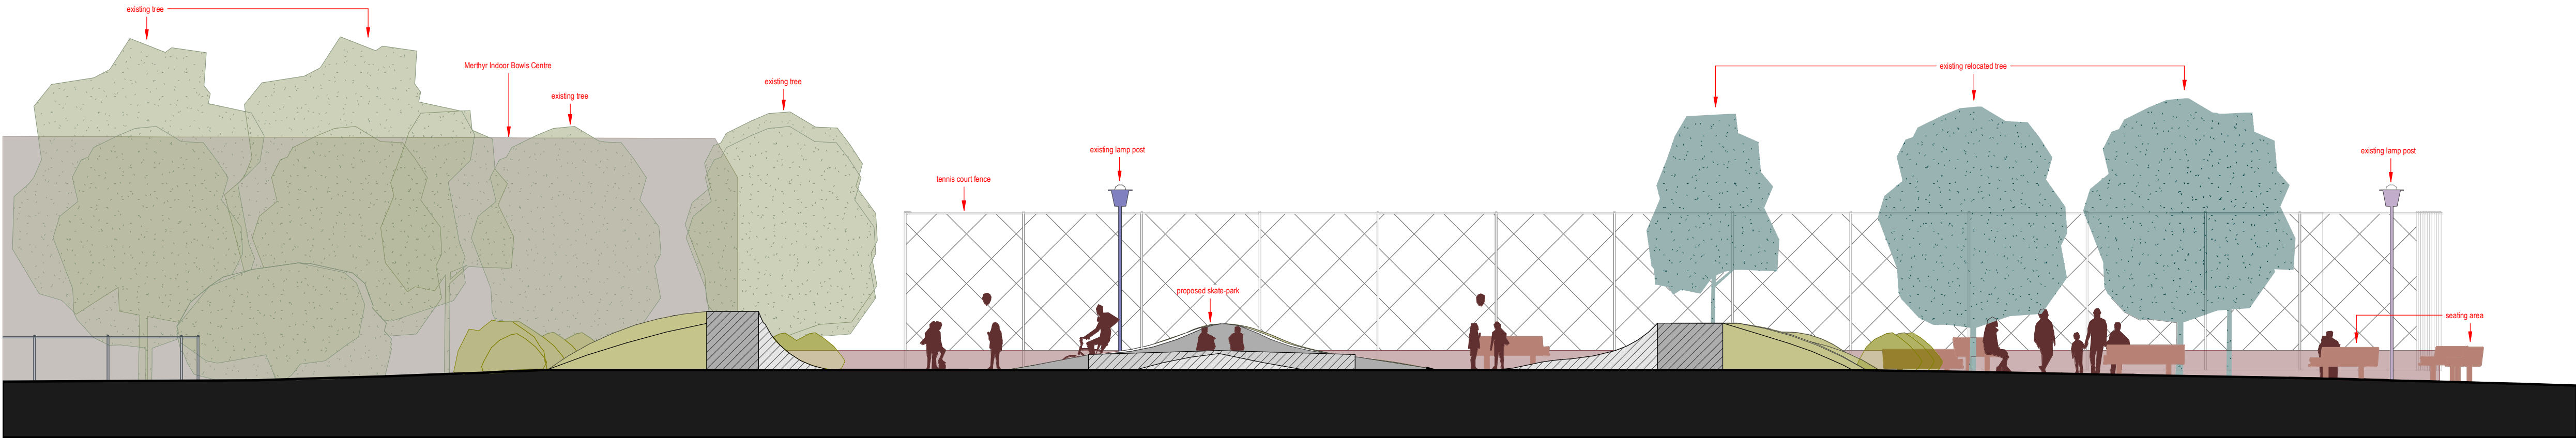


Section 1 - 0630002

1 : 100

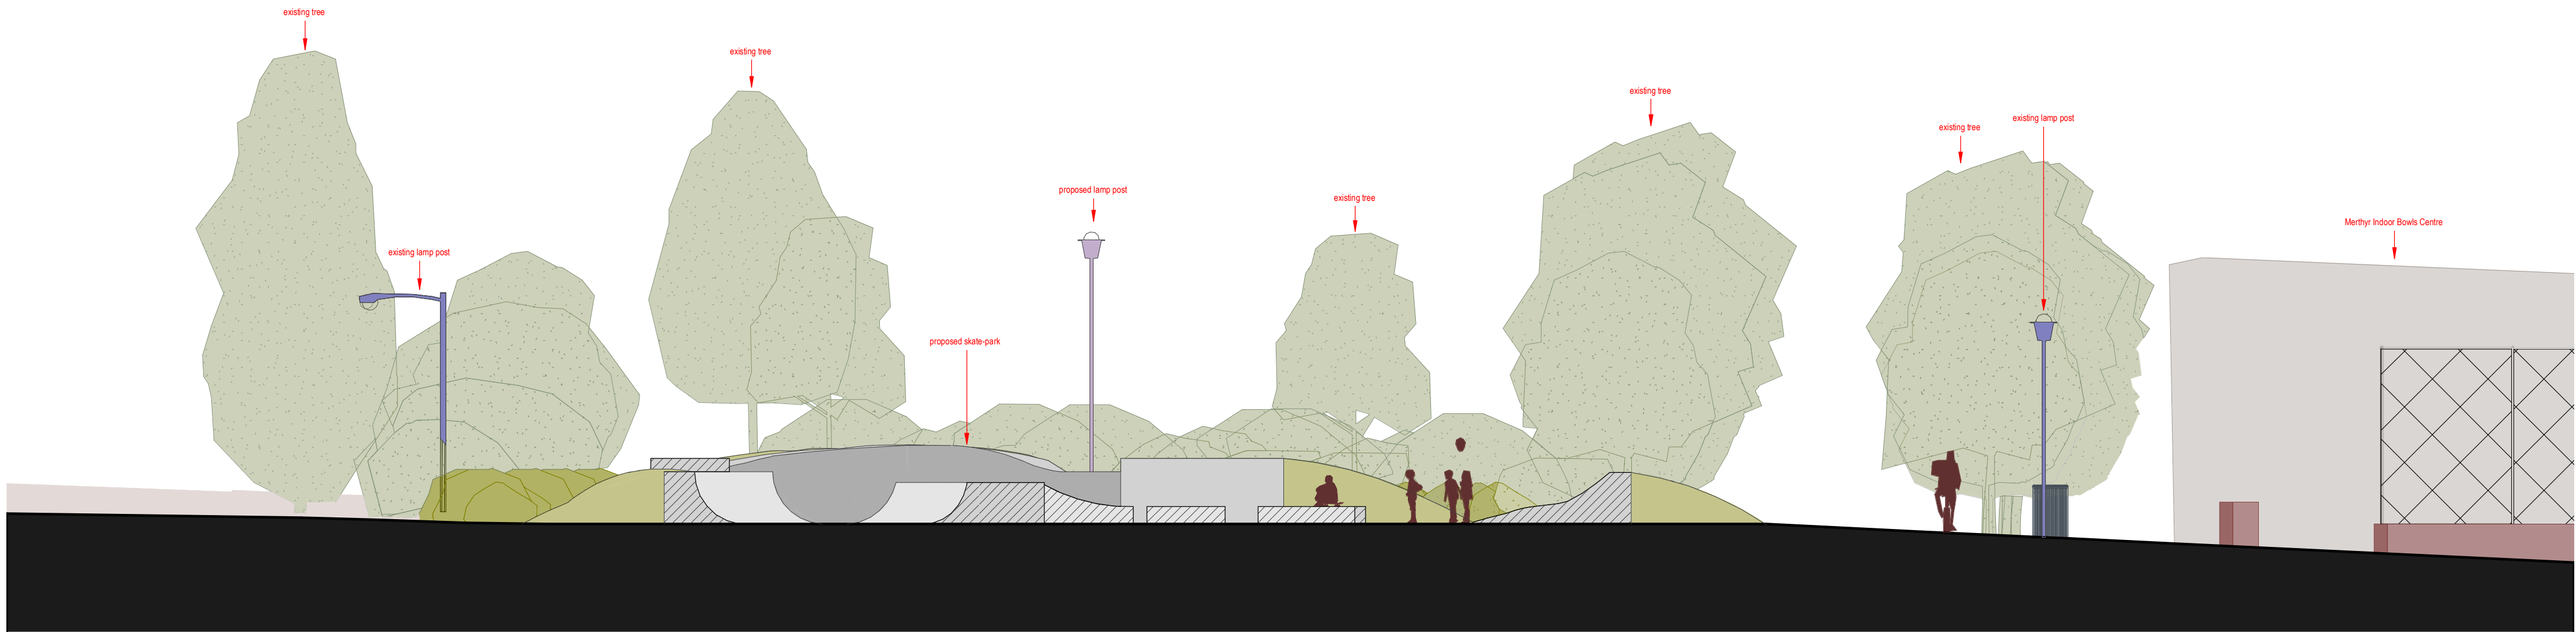

Section 2 - 0630002

1 : 100

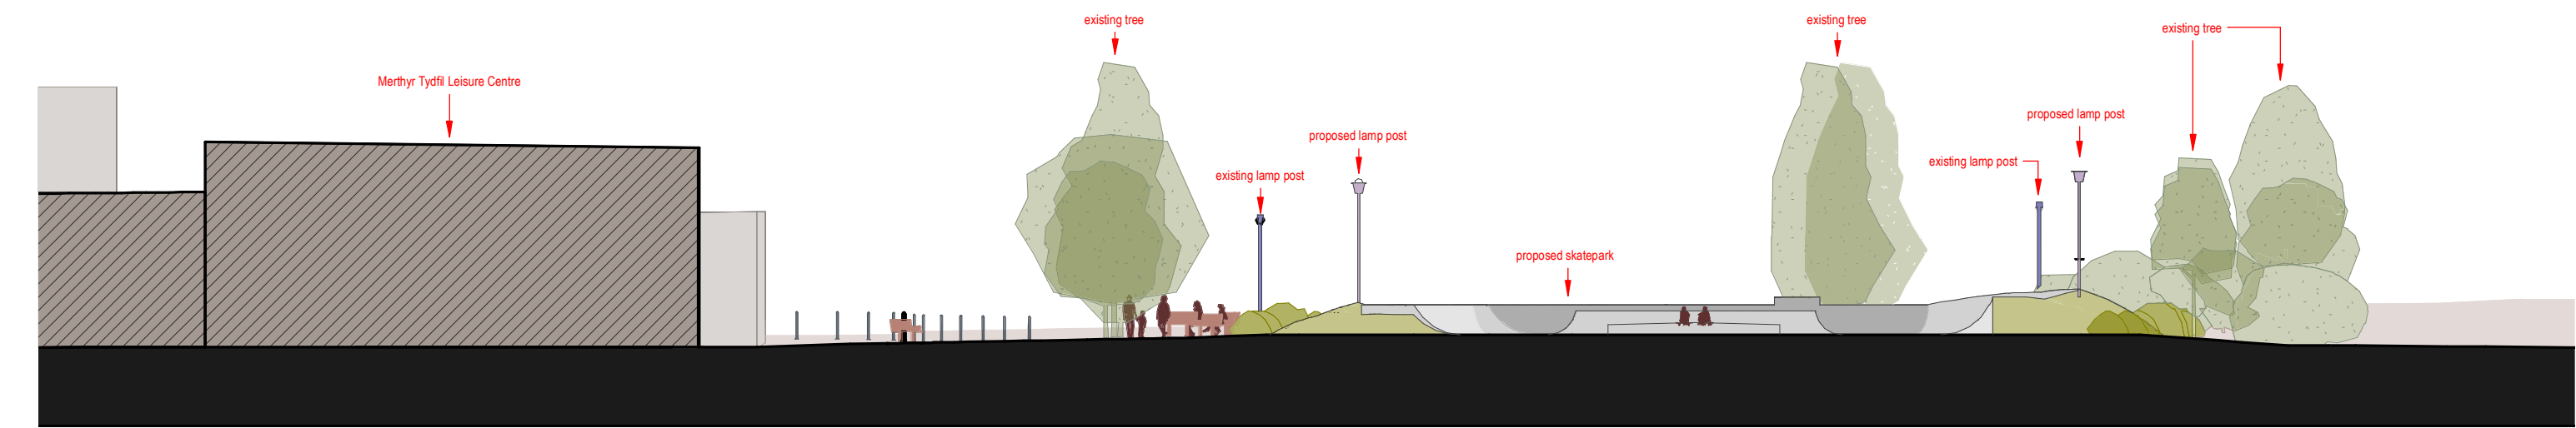

Section 3 - 0630002

1 : 250

P02	Issued for Planning	30.04.24
P01	Issued for Tender	10.04.24
P00	First Issue	14.04.22

Rev	Description	(CHK'd / App'd)	Date
-----	-------------	-----------------	------

Status

For Planning

Classification

Commercial in Confidence

Client

Merthyr Tydfil Country Borough Council

Project

Merthyr Tydfil - Proposed Skatepark

Drawing

Proposed GA Site Sections

Scale @ A1

Drawn EEM MS MT

As indicated

Project No. 0175

Date 10.04.2024

Drawing Identifier

project origin zone level form discp number revision

0175-WSP- ZZ - XX - DR - A - 0630002 _ P02

esa
architecture
member of WSP

info@esa-ltd.com
WSP (Real Estate & Infrastructure) Limited