

Panoramic Views East Site



1




2



3



4

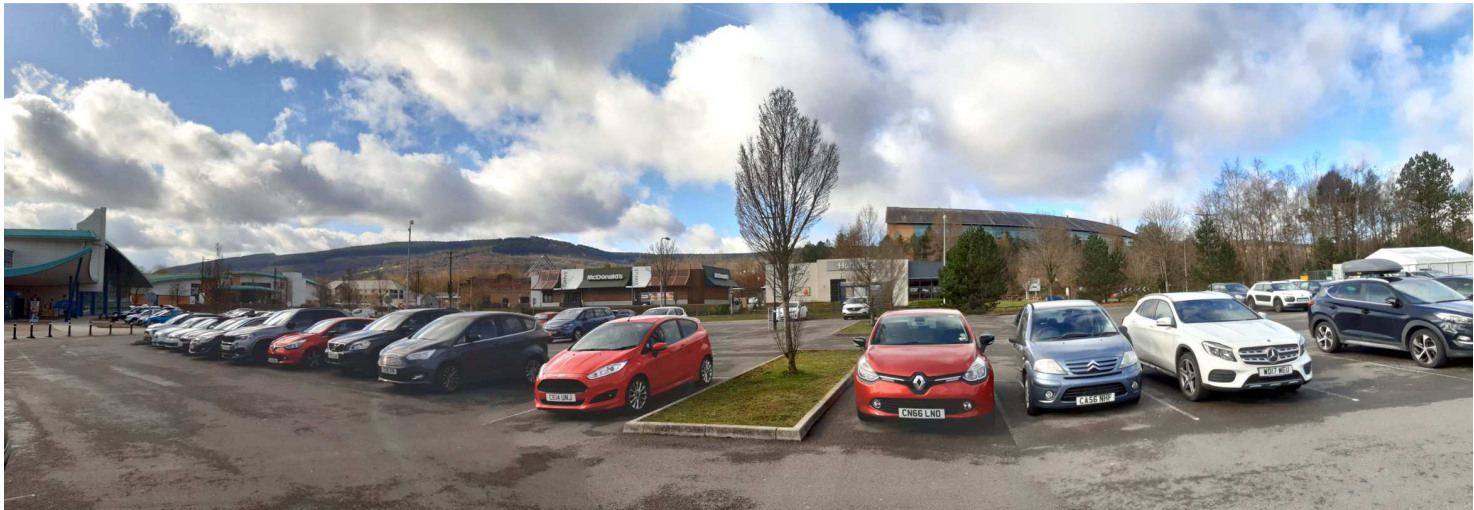

5



6



10

GENERAL NOTES

- a. This drawing is confidential and copyright and owned by WSP (Real Estate & Infrastructure) Ltd. and is for use on this site only unless contractually stated otherwise.
- b. Dimensions are not to be scaled from this drawing. Discrepancies and/or ambiguities within this drawing, between it and information given elsewhere, must be reported immediately to the architect for clarification before proceeding.
- c. Graphical representations of equipment on this drawing have been coordinated, but are approximations only. Please refer to the Specifications and / or Details for actual sizes, or specific contractor construction information where only design intent is provided.
- d. This drawing is to be read in conjunction with all other relevant architectural drawings and specifications as well as the drawings and specifications of other design disciplines, including structural engineers and building services engineers.
- e. It is assumed that all works on this drawing will be carried out by a competent contractor, aware of their duties under CDM regulations 2015 and working to a construction phase plan developed by the Principle Contractor.

P02	Issued for Planning	30.04.24
P01	Issued for Tender	10.04.24
P00	First Issue	14.04.22
Rev	Description (Chk'd / App'd)	Date

Status
For Planning

Classification
Commercial in Confidence

Client
Merthyr Tydfil Country Borough Council

Project
Merthyr Tydfil - Proposed Skatepark

Drawing
Site Analysis/Panoramic Views East

Scale @ A2	Drawn EEM	Checked MS	Approved MT
------------	--------------	---------------	----------------

Project No. 0175	Date 10.04.2024
---------------------	--------------------

Drawing Identifier	project	origin	zone	level	form	dis.	number	revision
	0175	-WSP-	ZZ	-XX	-DR-	A	-910005	_ P02

esa
architecture
member of WSP

info@esa-lltd.com
WSP (Real Estate & Infrastructure) Limited