


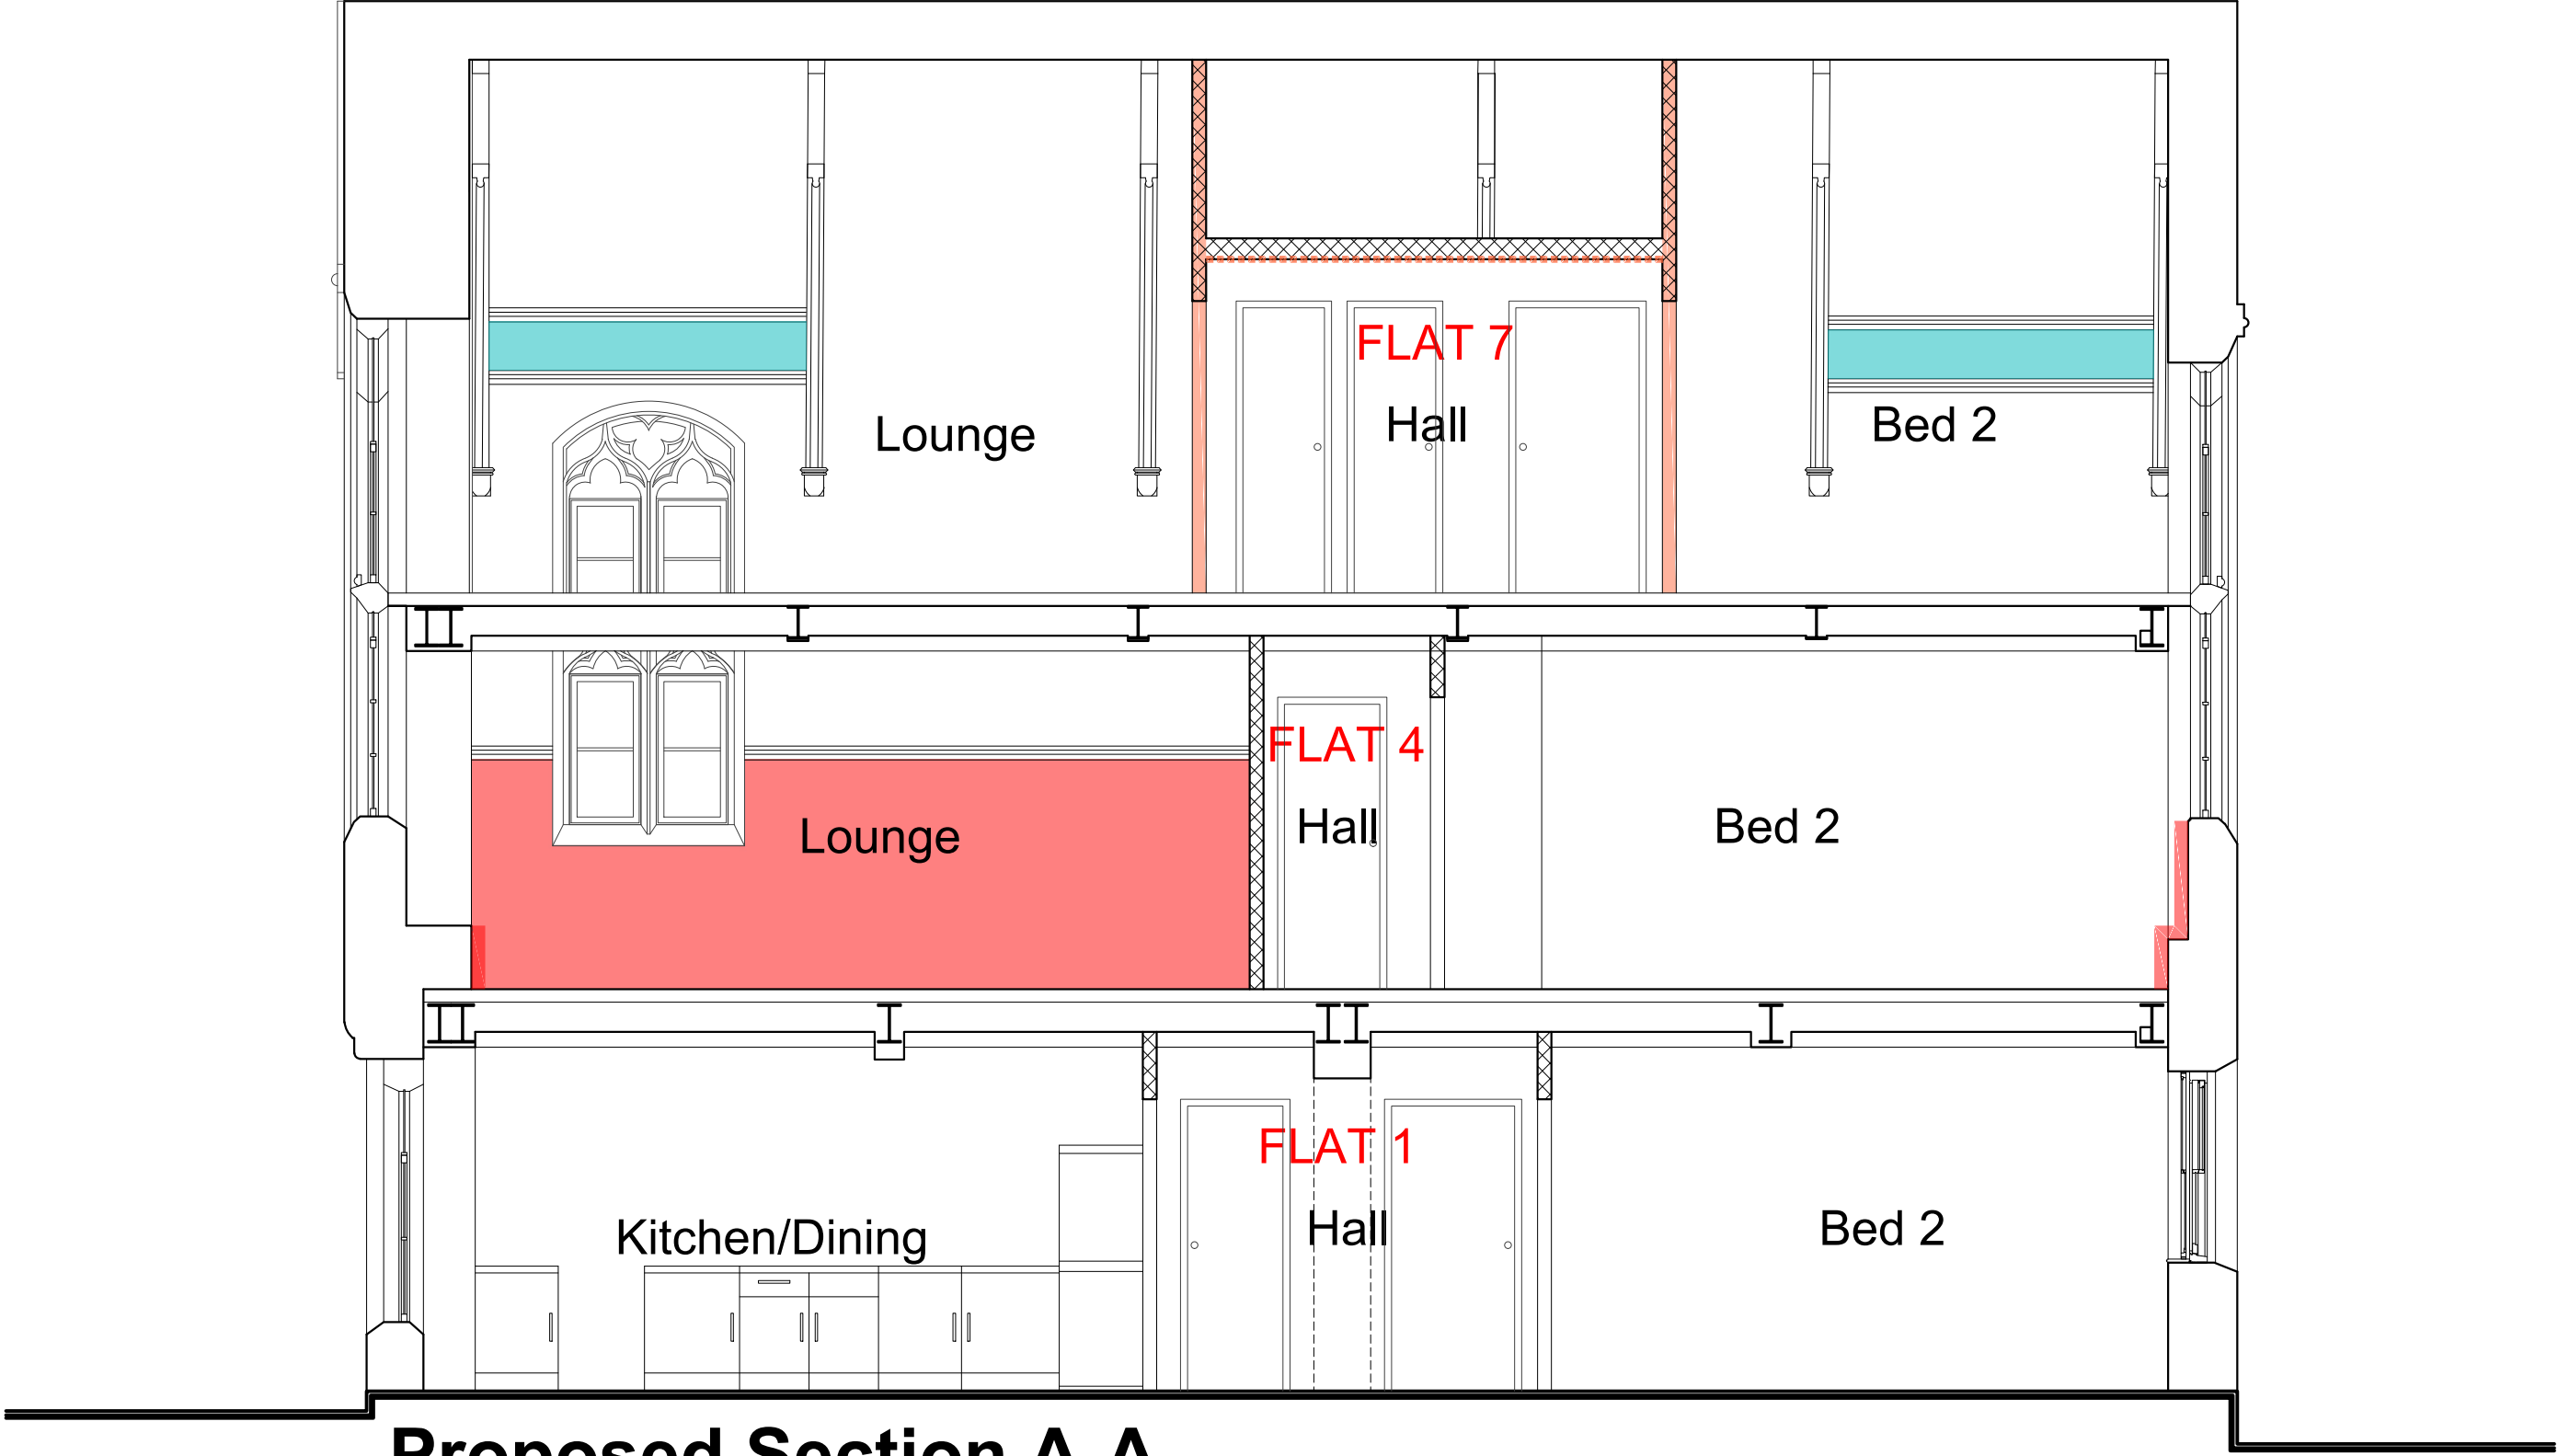

Proposed Section A-A

KEY:

-  New internal construction and/or blocking up
-  Line of partition to be taken to existing ceiling
-  Extent of lowered ceiling area with hatch to loft
-  Existing timber carvings to be retained
-  Existing timber panelling to be restored

Status: **PLANNING**

This drawing is copyright and its use or reproduction without the permission of Spring Design Consultancy Limited. All rights are reserved until invoices are paid in full. No responsibility will be taken for any design used for construction prior to receipt of relevant approvals.

rev
A

date
21/10/20

description
Key notes revised

by
WWM

Drawn: WWM

Checked: JM

Date: Oct' 2020

Scale: 1:50 @ A2

Client: Coronado

Project: St. Tydfil's Hospital Site, Merthyr

Title: Conversion - SectionAA

Ref: 2447-(03)310-9

Rev: A

spring
design

Unit 2 Chapel Barns | Merthyr Mawr
Bridgend | CF32 0LS | 01656 656267
mail@spring-consultancy.co.uk