
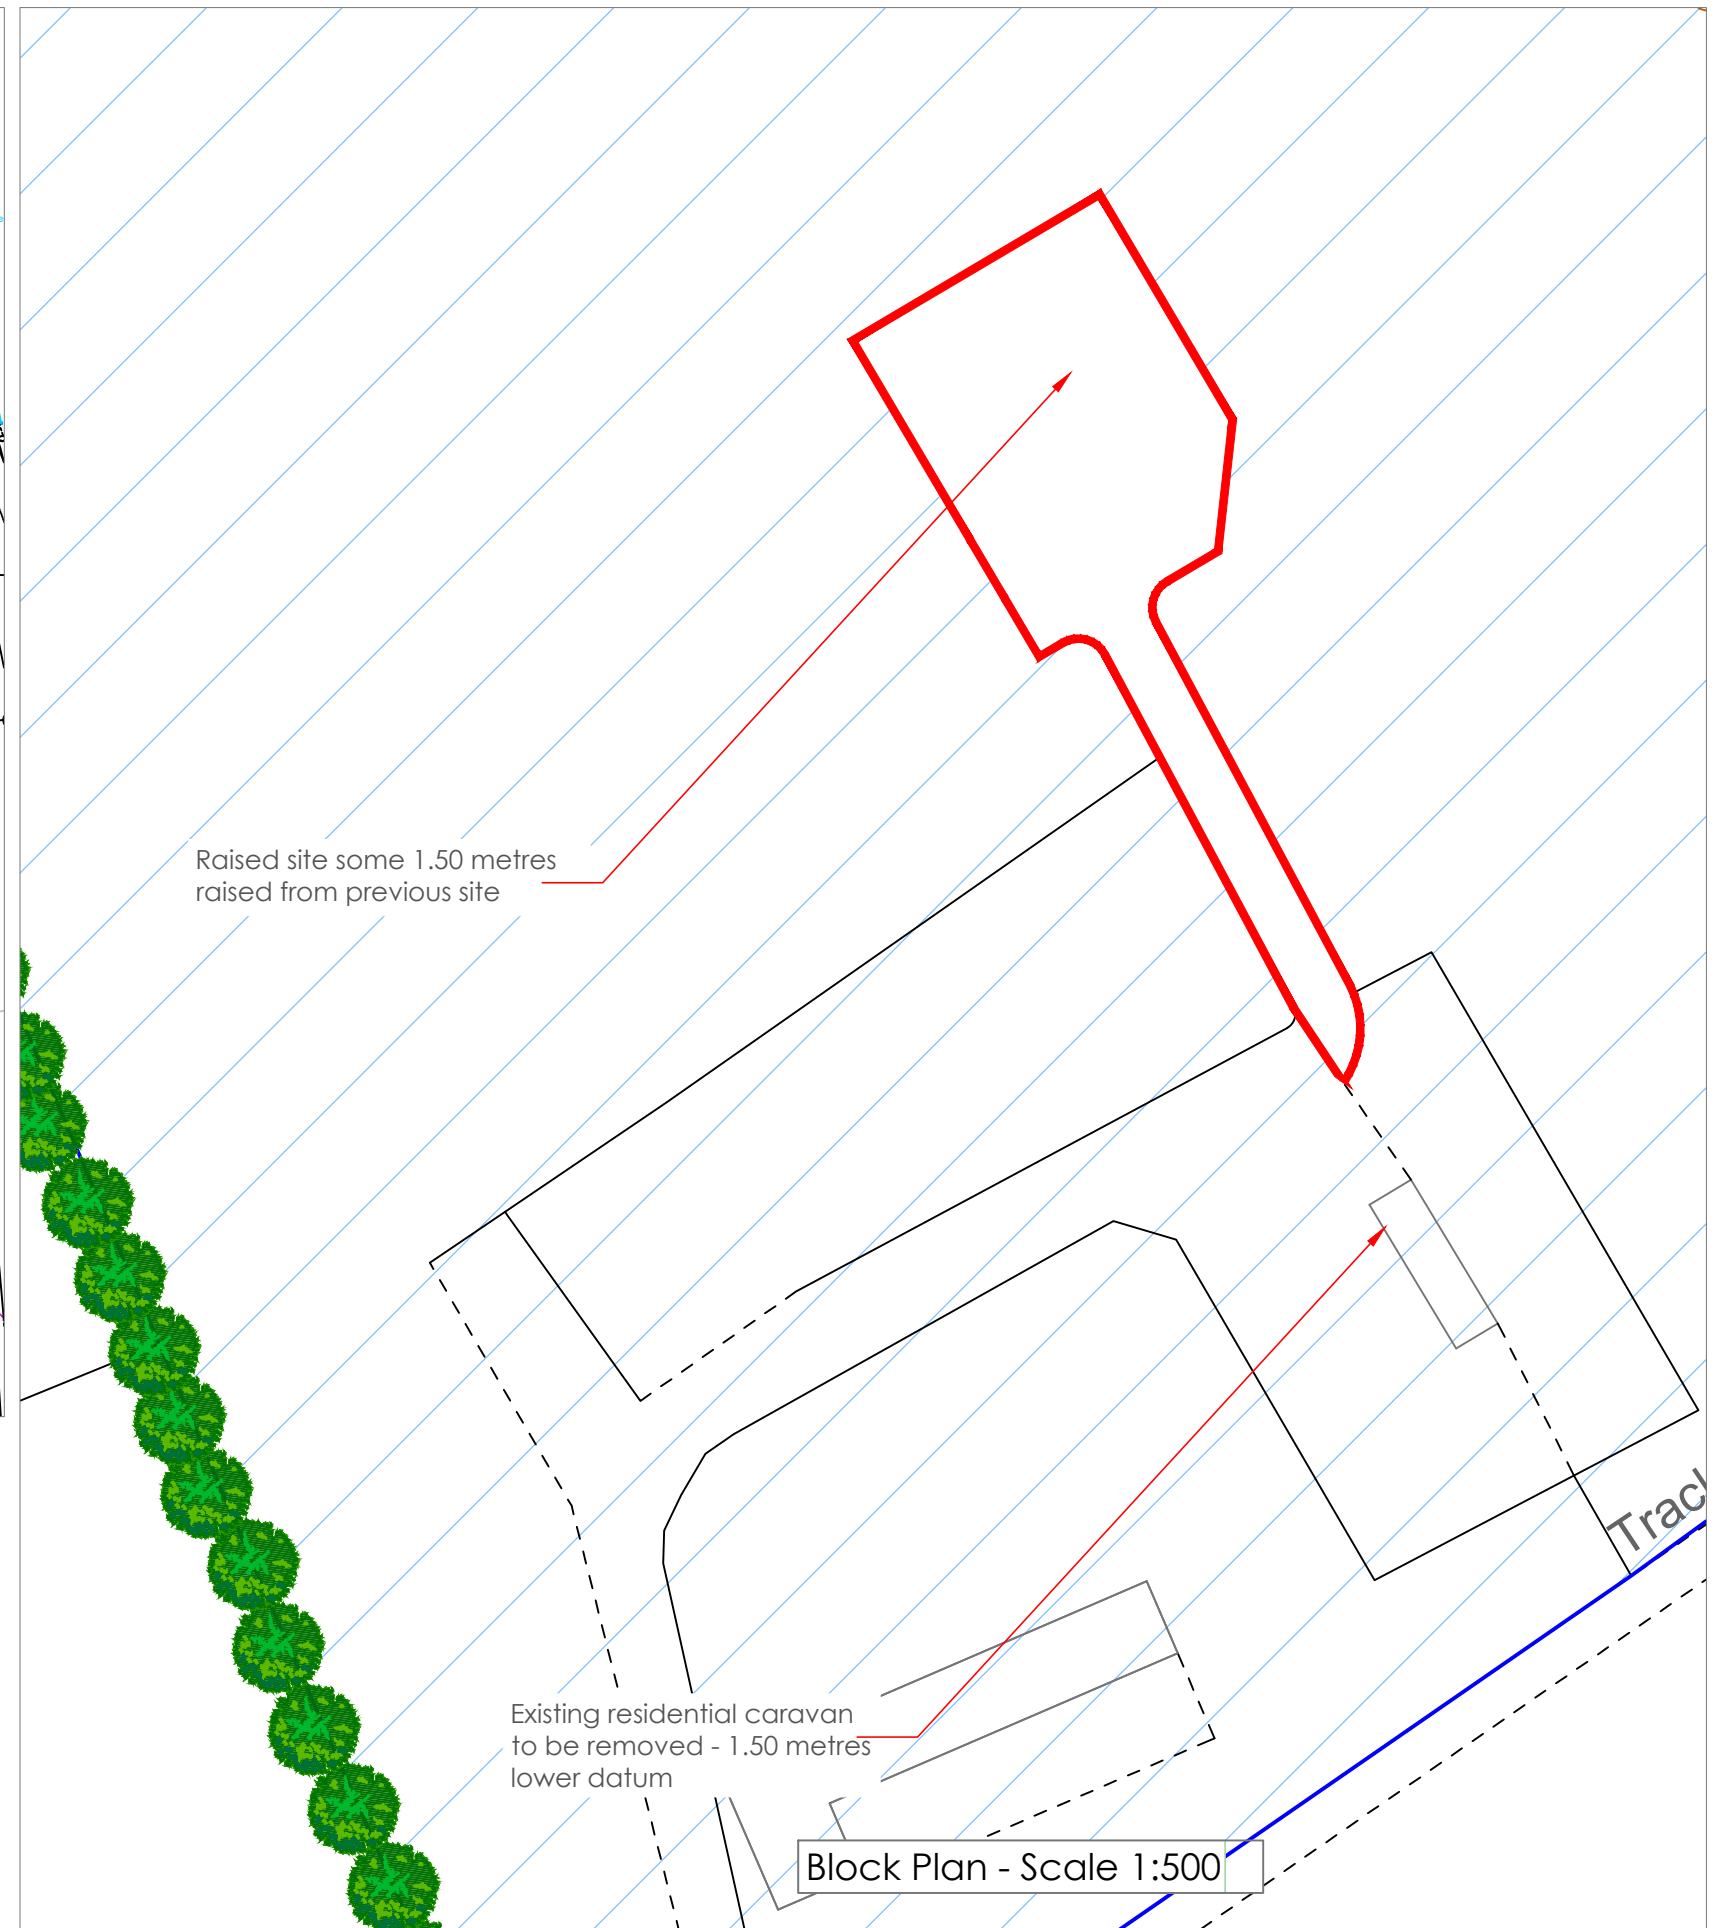


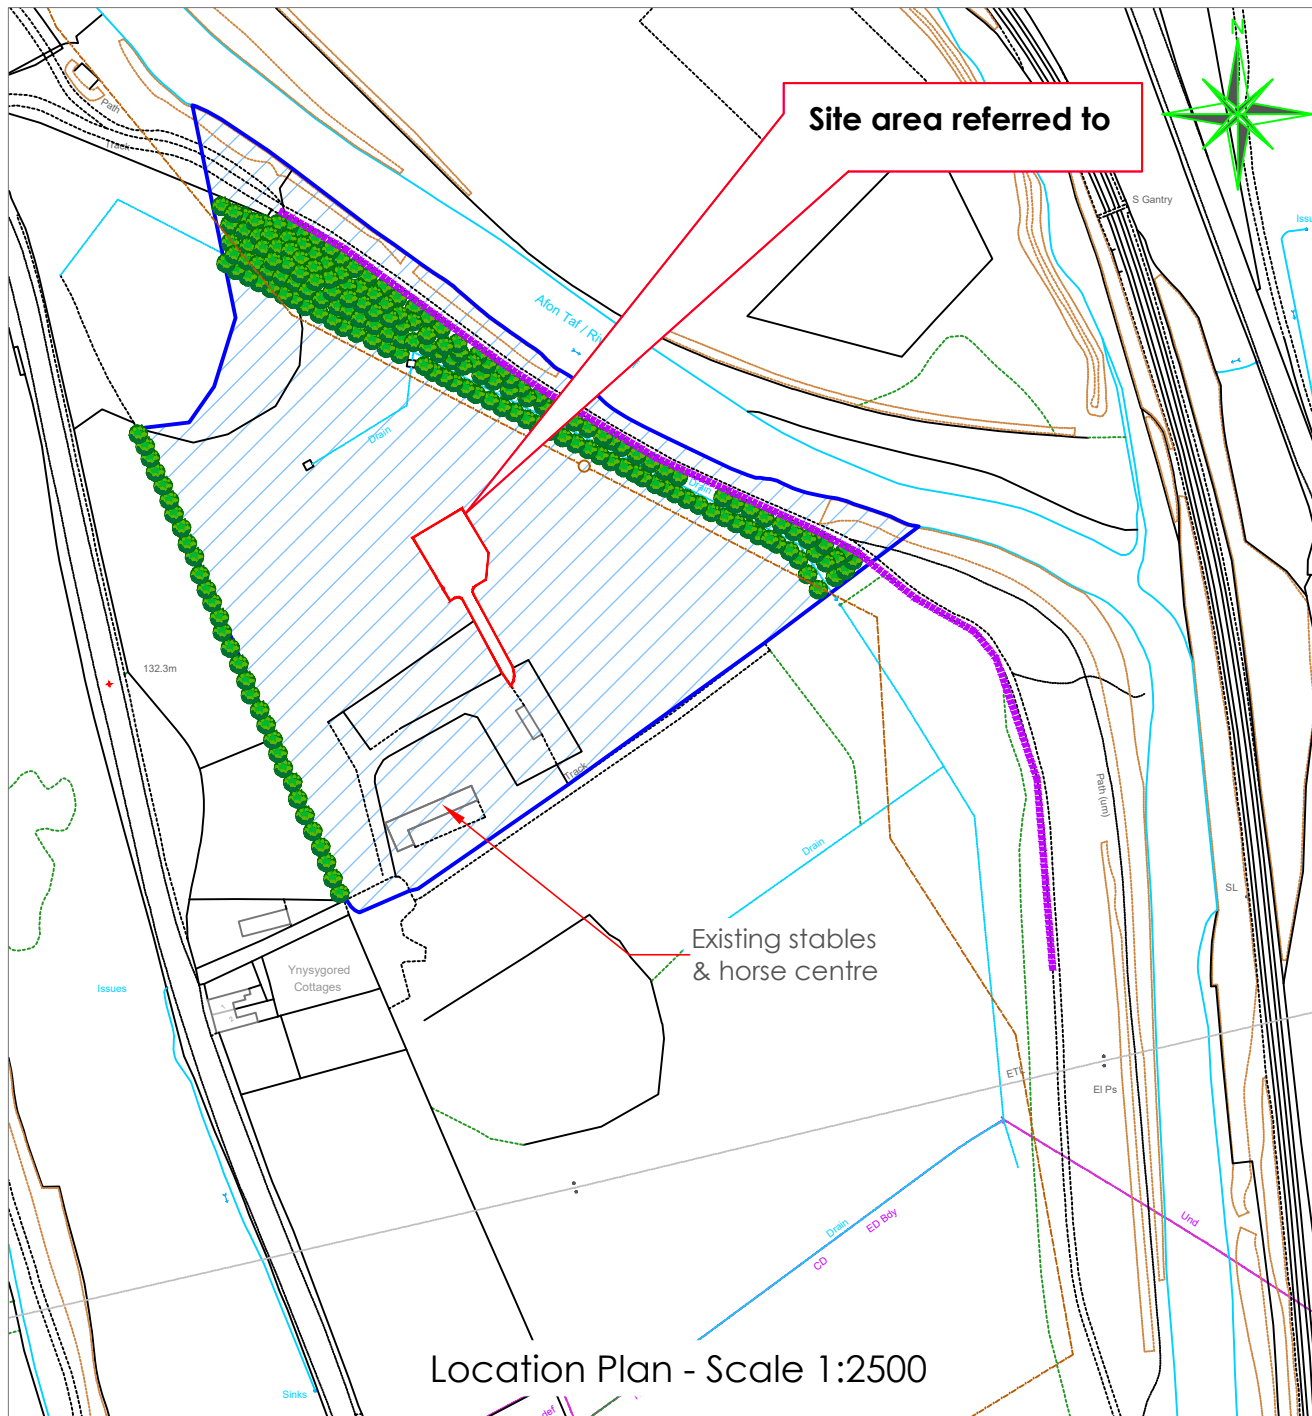

The Planning Studio, Hayston Bridge
Johnston, Haverfordwest
Pembrokeshire SA62 3HJ
01437 891 817
07515 851 704
andrew@haystonplanning.co.uk
www.planningpembrokeshire.co.uk

----- Line of Existing & Historical
Flood Defence Works

—— Site Area - 575 sqm

Reproduced from 'Ordnance Survey Site Map' by
permission of Ordnance Survey® on behalf of the
Controller of Her Majesty's Stationery Office.
© Crown Copyright 2009. All rights reserved.
Reference number 1071591.
Licence number 1071591.

**PROVISION OF TRAVELLER PITCH, DAYROOM, STATIC CARAVAN AND
TOURER (RELOCATION OF EXISTING STATIC CARAVAN, RELOCATION TO
HIGHER GROUND WITH ECOLOGICAL ENHANCEMENTS)
CARAVAN 2 STABLES REAR OF YNYSYGORED COTTAGES, ABERFAN ROAD
ABERFAN, MERTHYR TYDFIL CF48 4QD**

Designed by	Checked by	File name AVH_1385	Date 23.02.2026	Scale A3 - As Shown	Client Mr & Mrs Ben and Catherine Price & Family
Drawing Title Location and Block Plans					Dwg No. 01