



PARTITION
HEAD TO
EXISTING
ROOF
BOARDING
(FLAT 7)

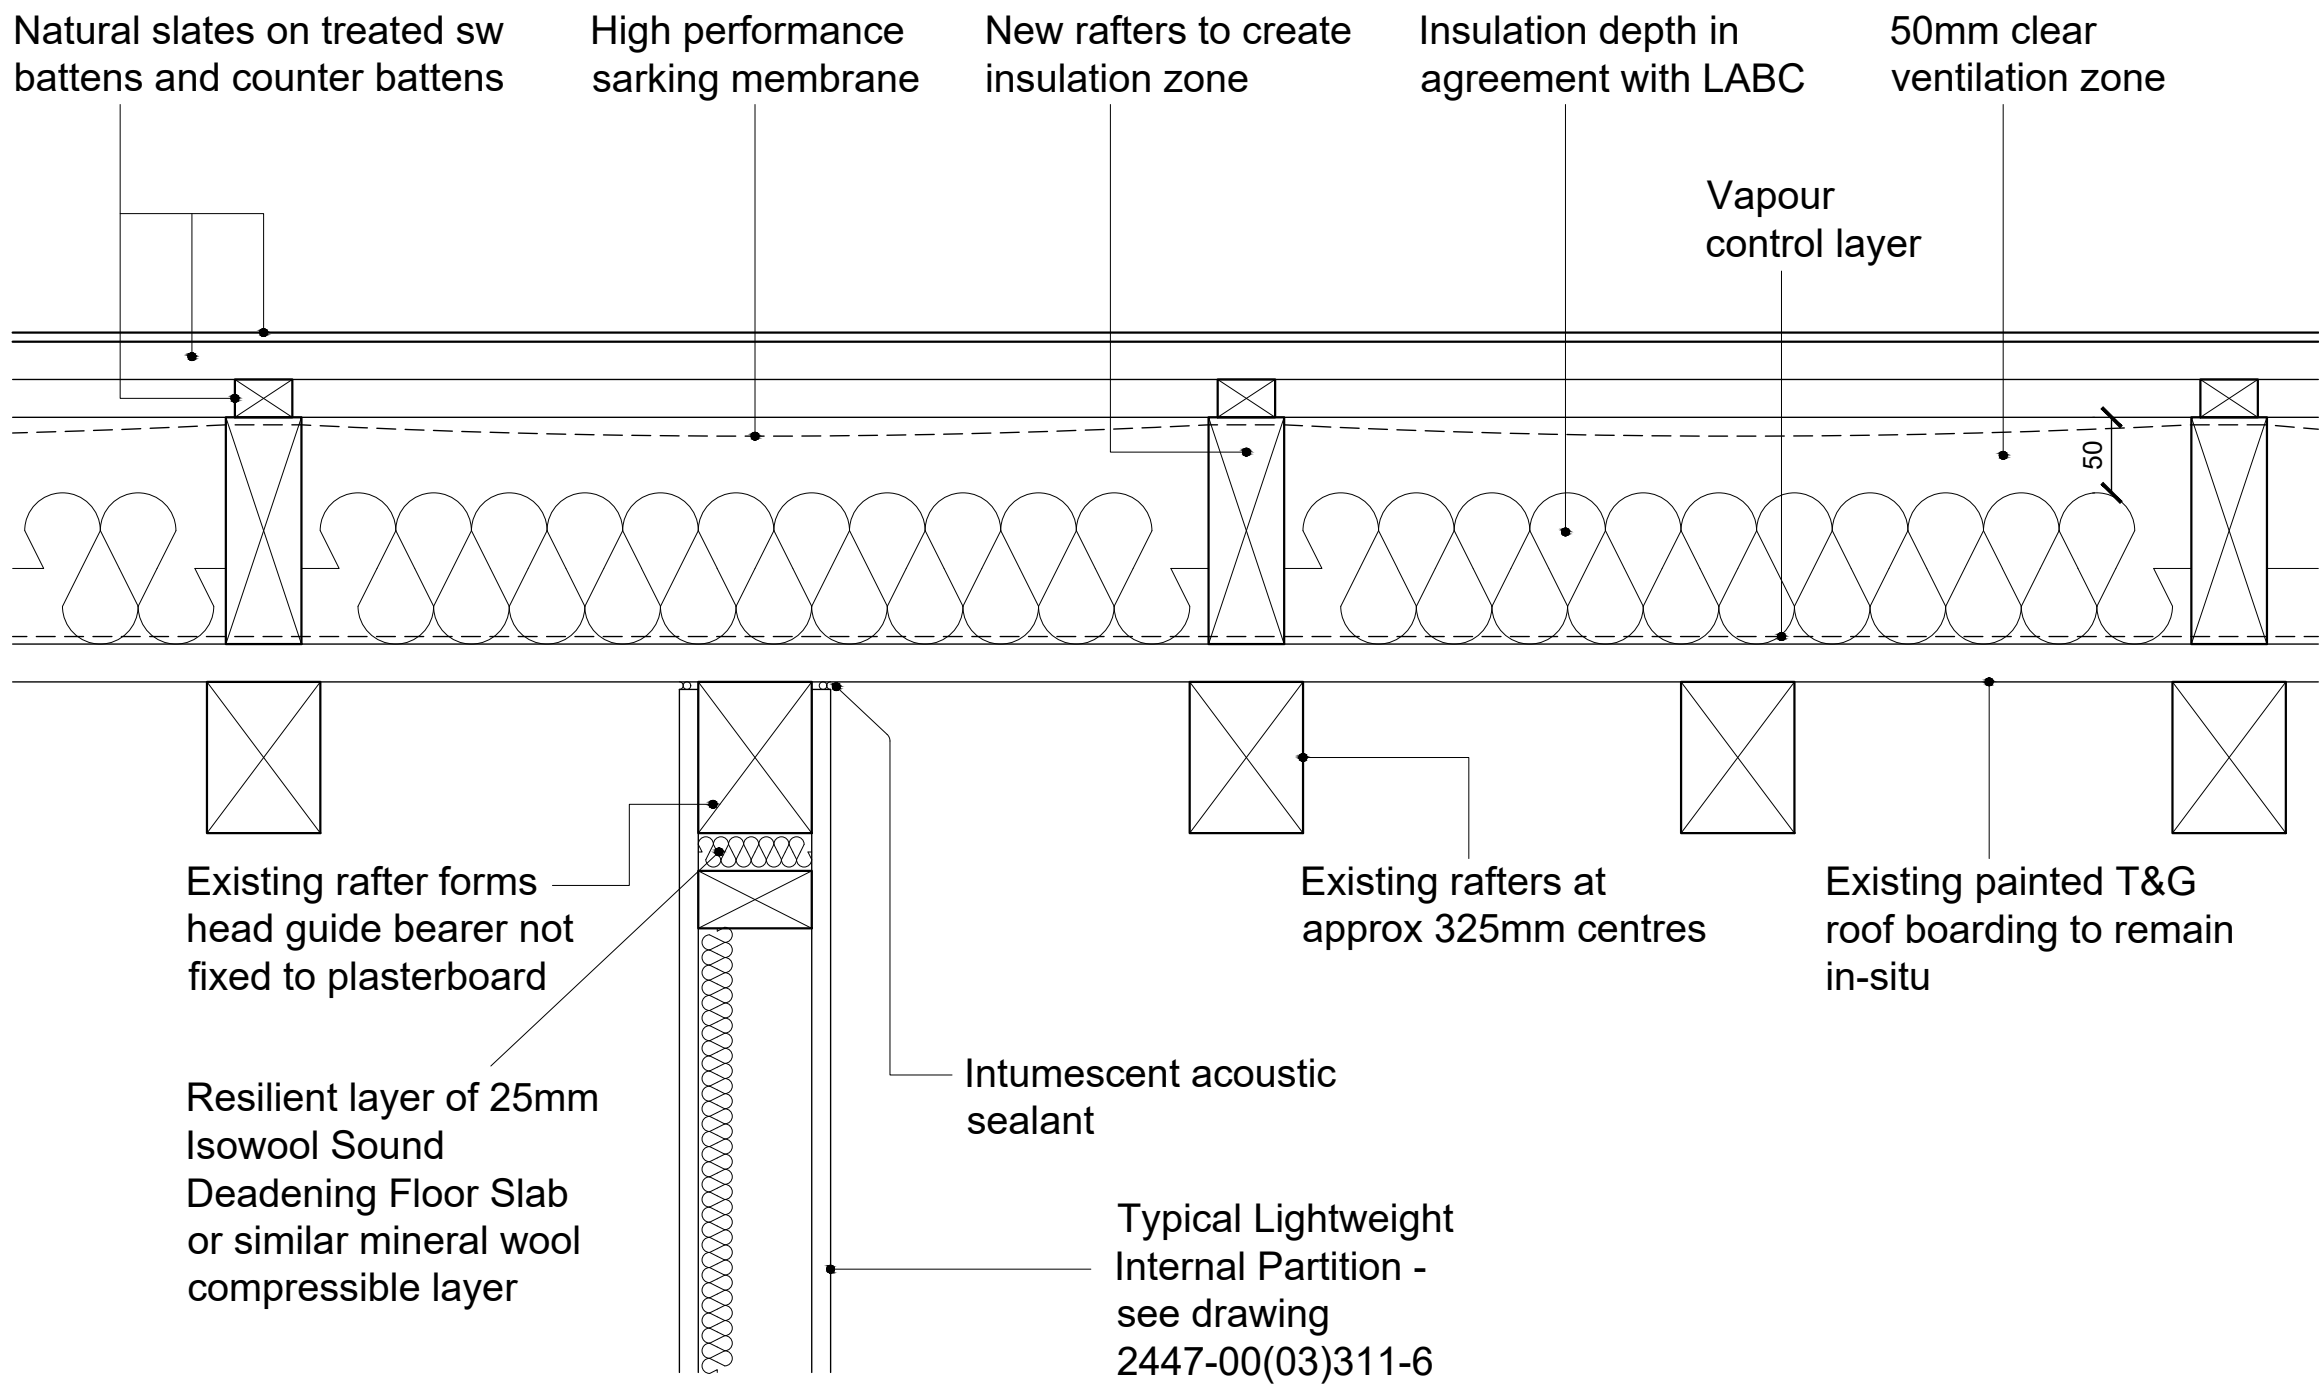

PARTITION TO
INTERMEDIATE
FLOOR

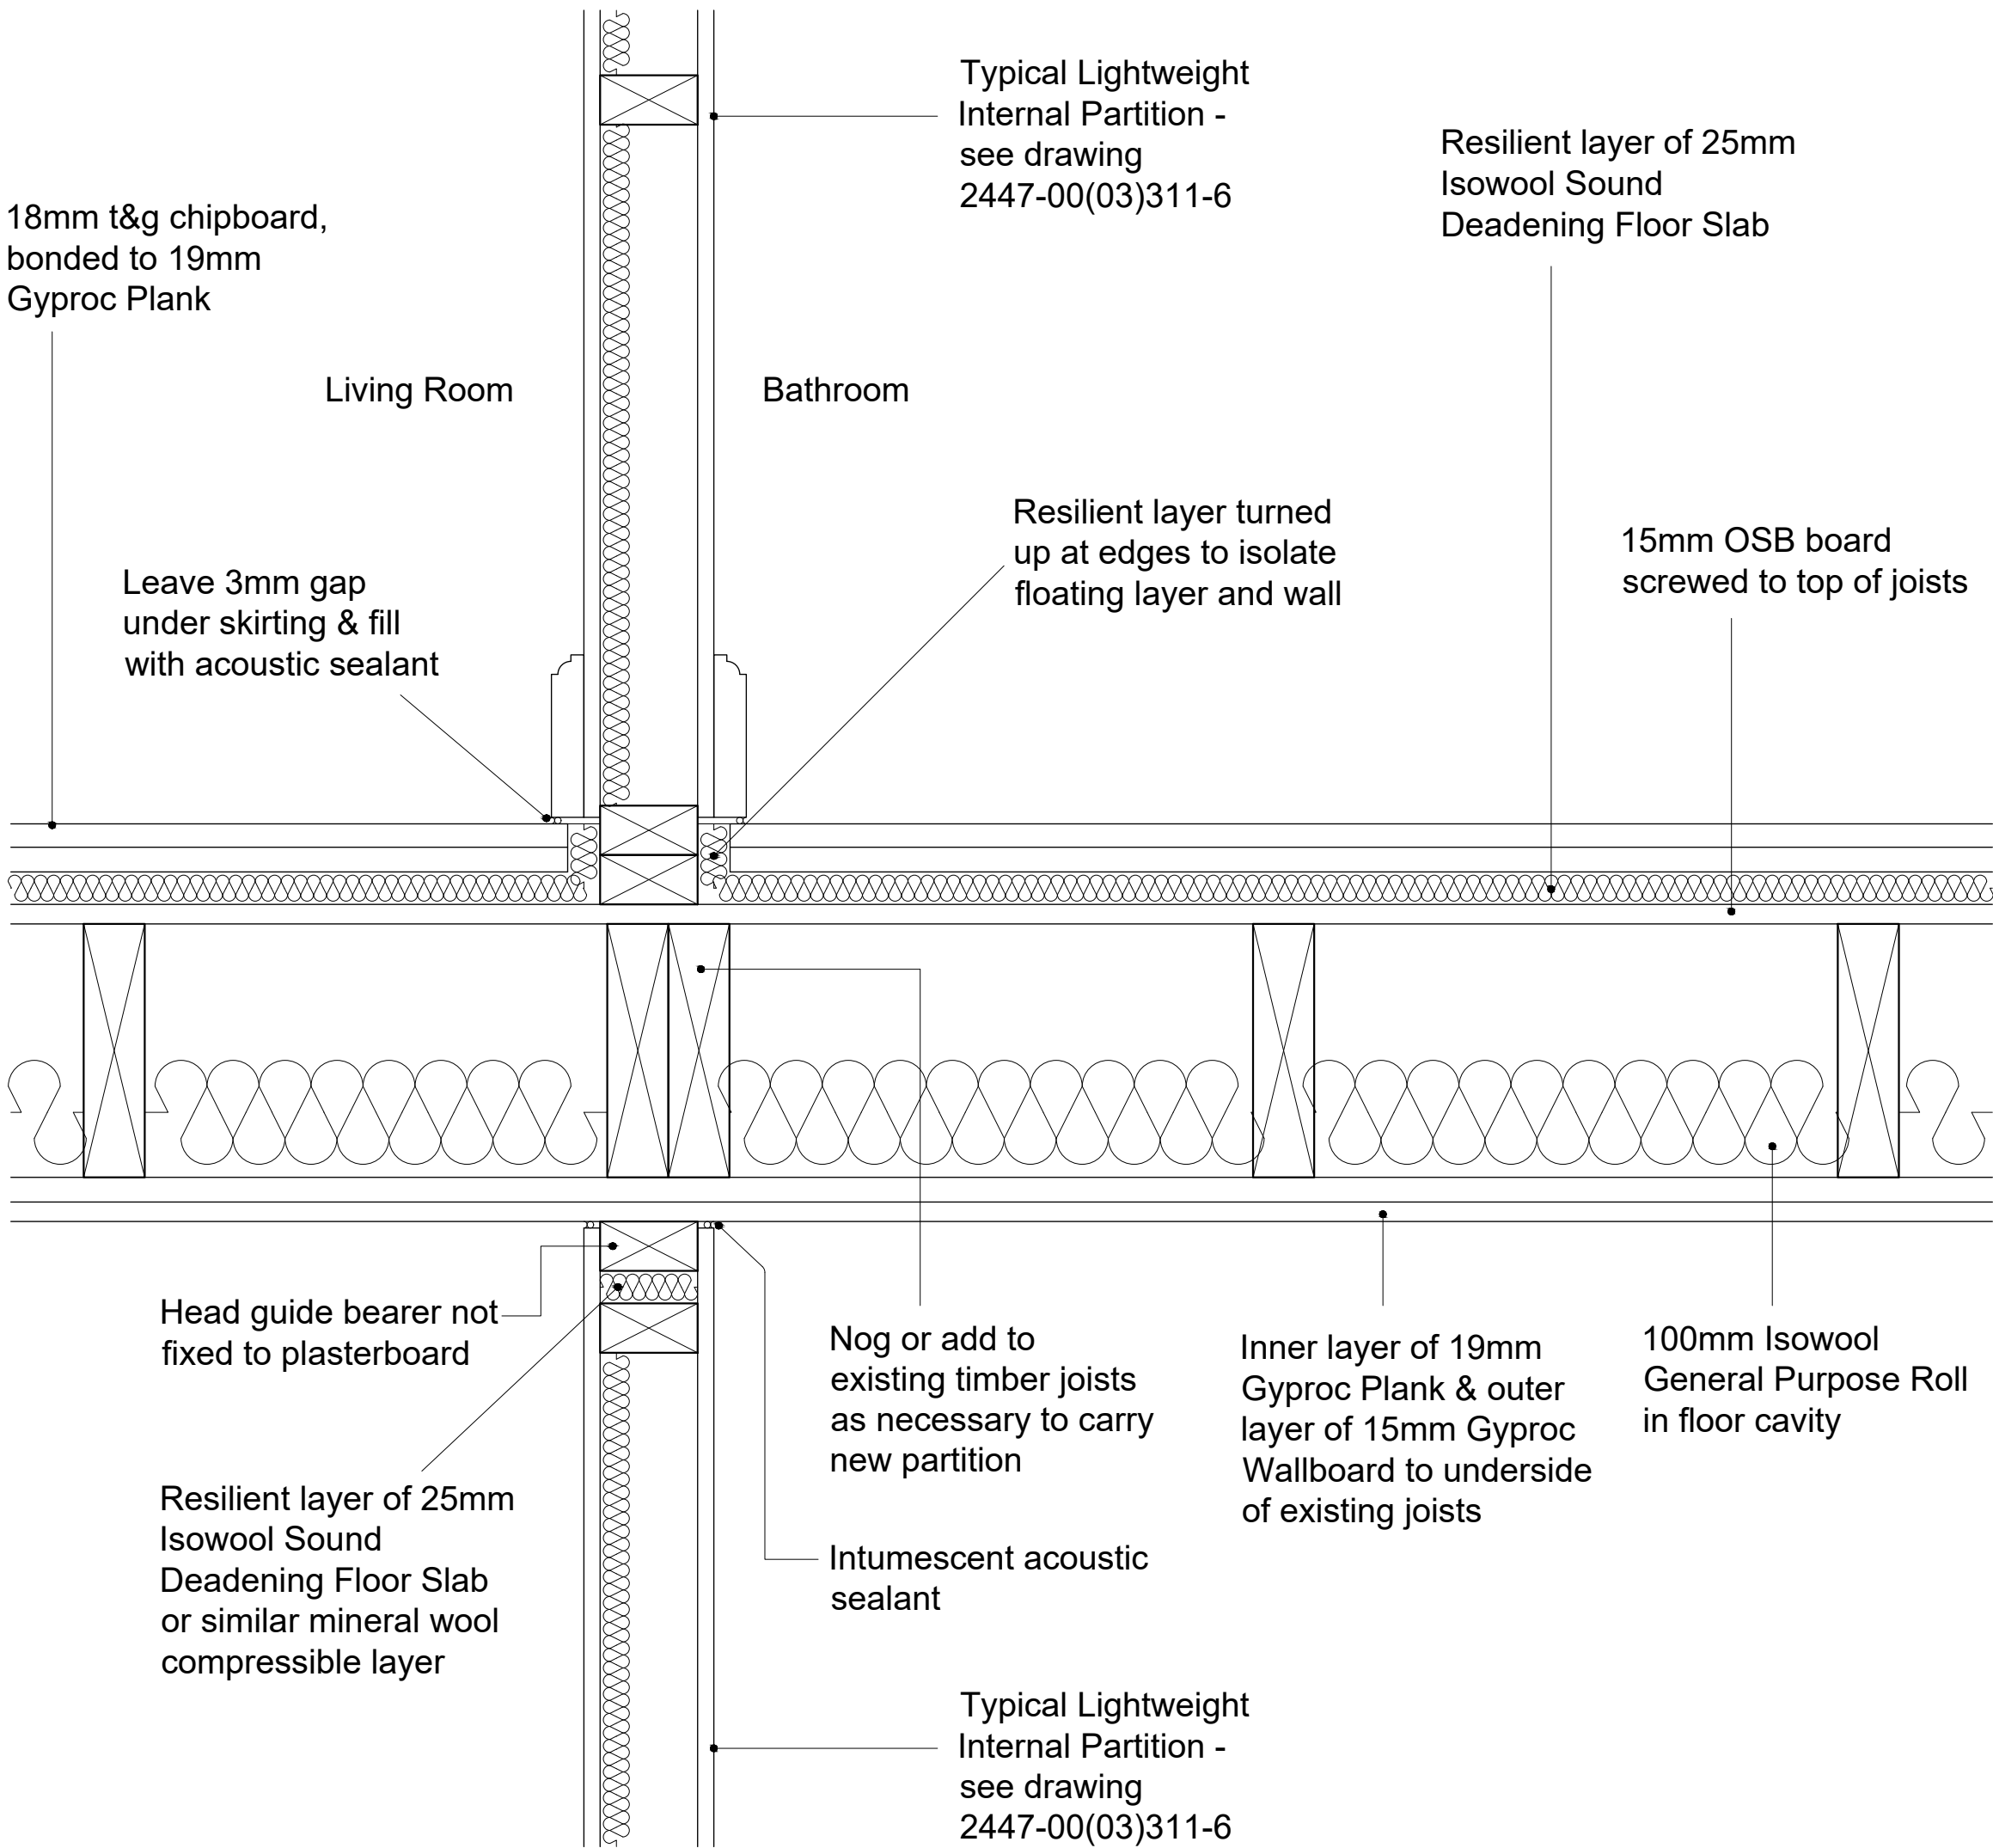

PARTITION
HEAD TO
CEILING

NB: STRUCTURAL ENGINEER TO ASSESS
SUITABILITY OF EXISTING FLOOR & ROOF
STRUCTURES TO CARRY LOADS IMPOSED BY
FLOOR & ROOF UPGRADES AND BY FIRST FLOOR
PARTITIONS & SUITABLY QUALIFIED FIRE &
ACOUSTIC CONSULTANTS TO ASSESS FIRE &
ACOUSTIC PERFORMANCE OF UPGRADED
SEPARATING FLOOR DESIGN & PARTITION
JUNCTIONS BEFORE CONSTRUCTION