



EXISTING BLOCK PLAN

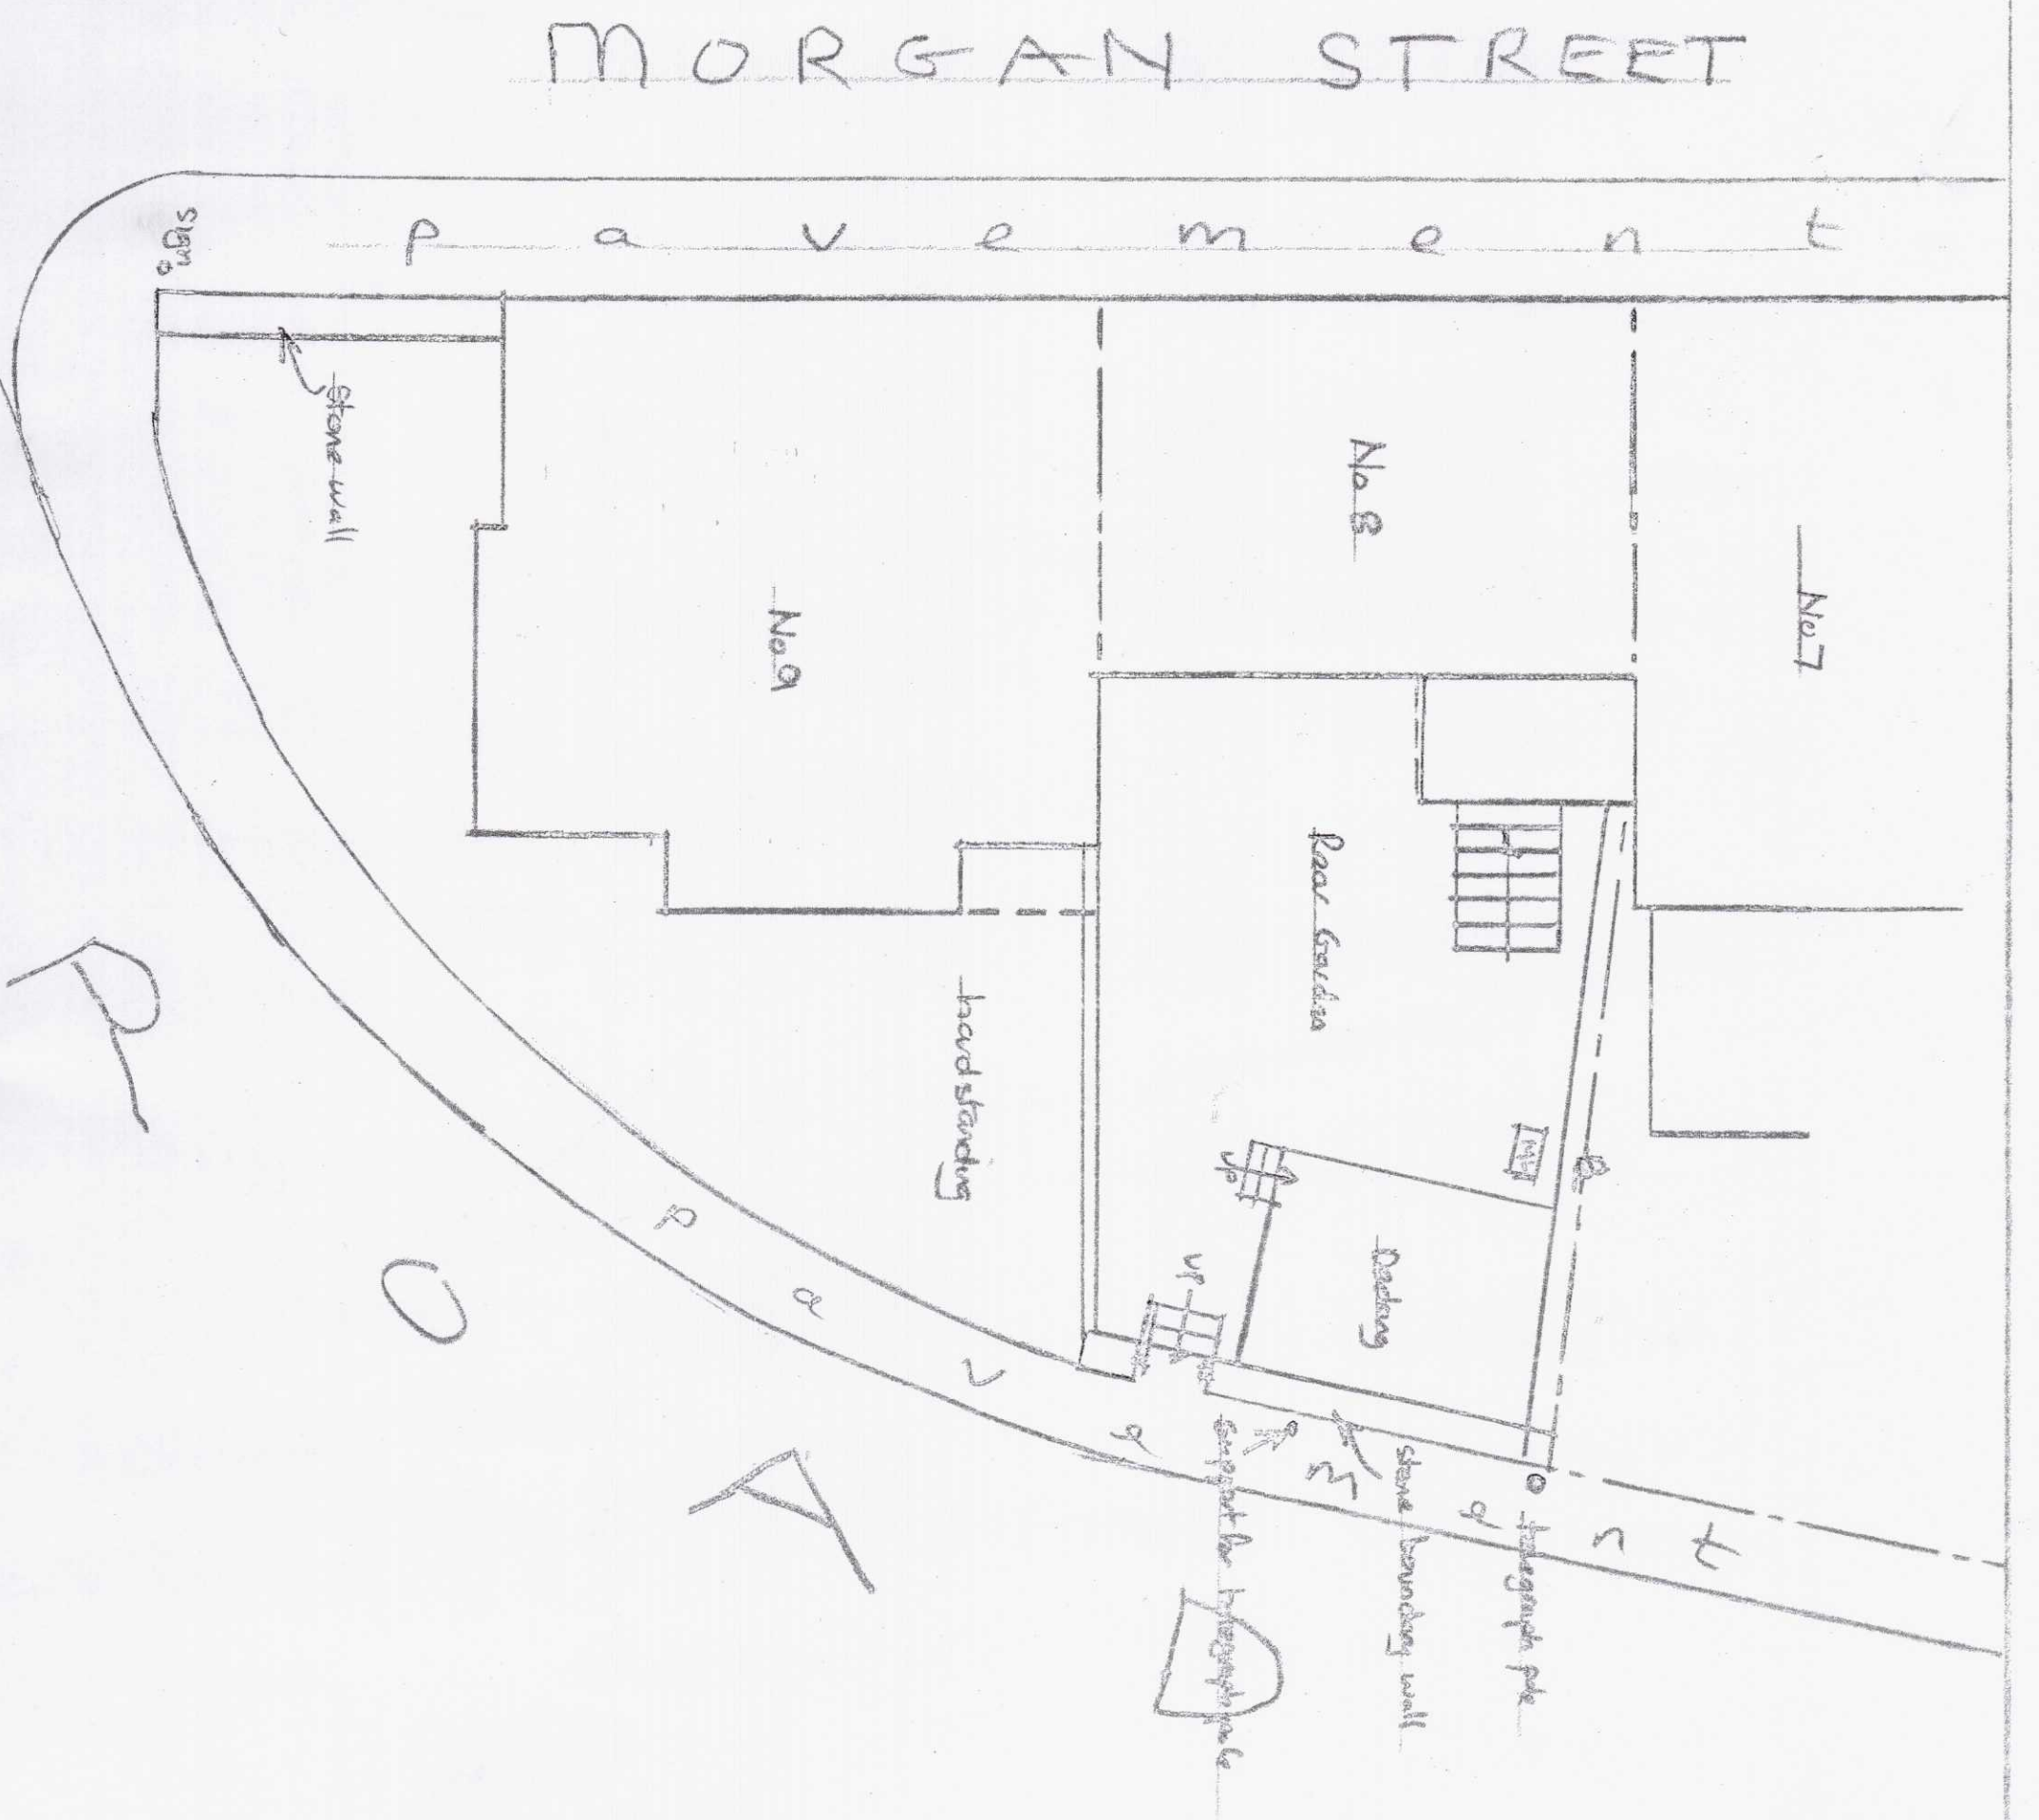

PROPOSED BLOCK PLAN

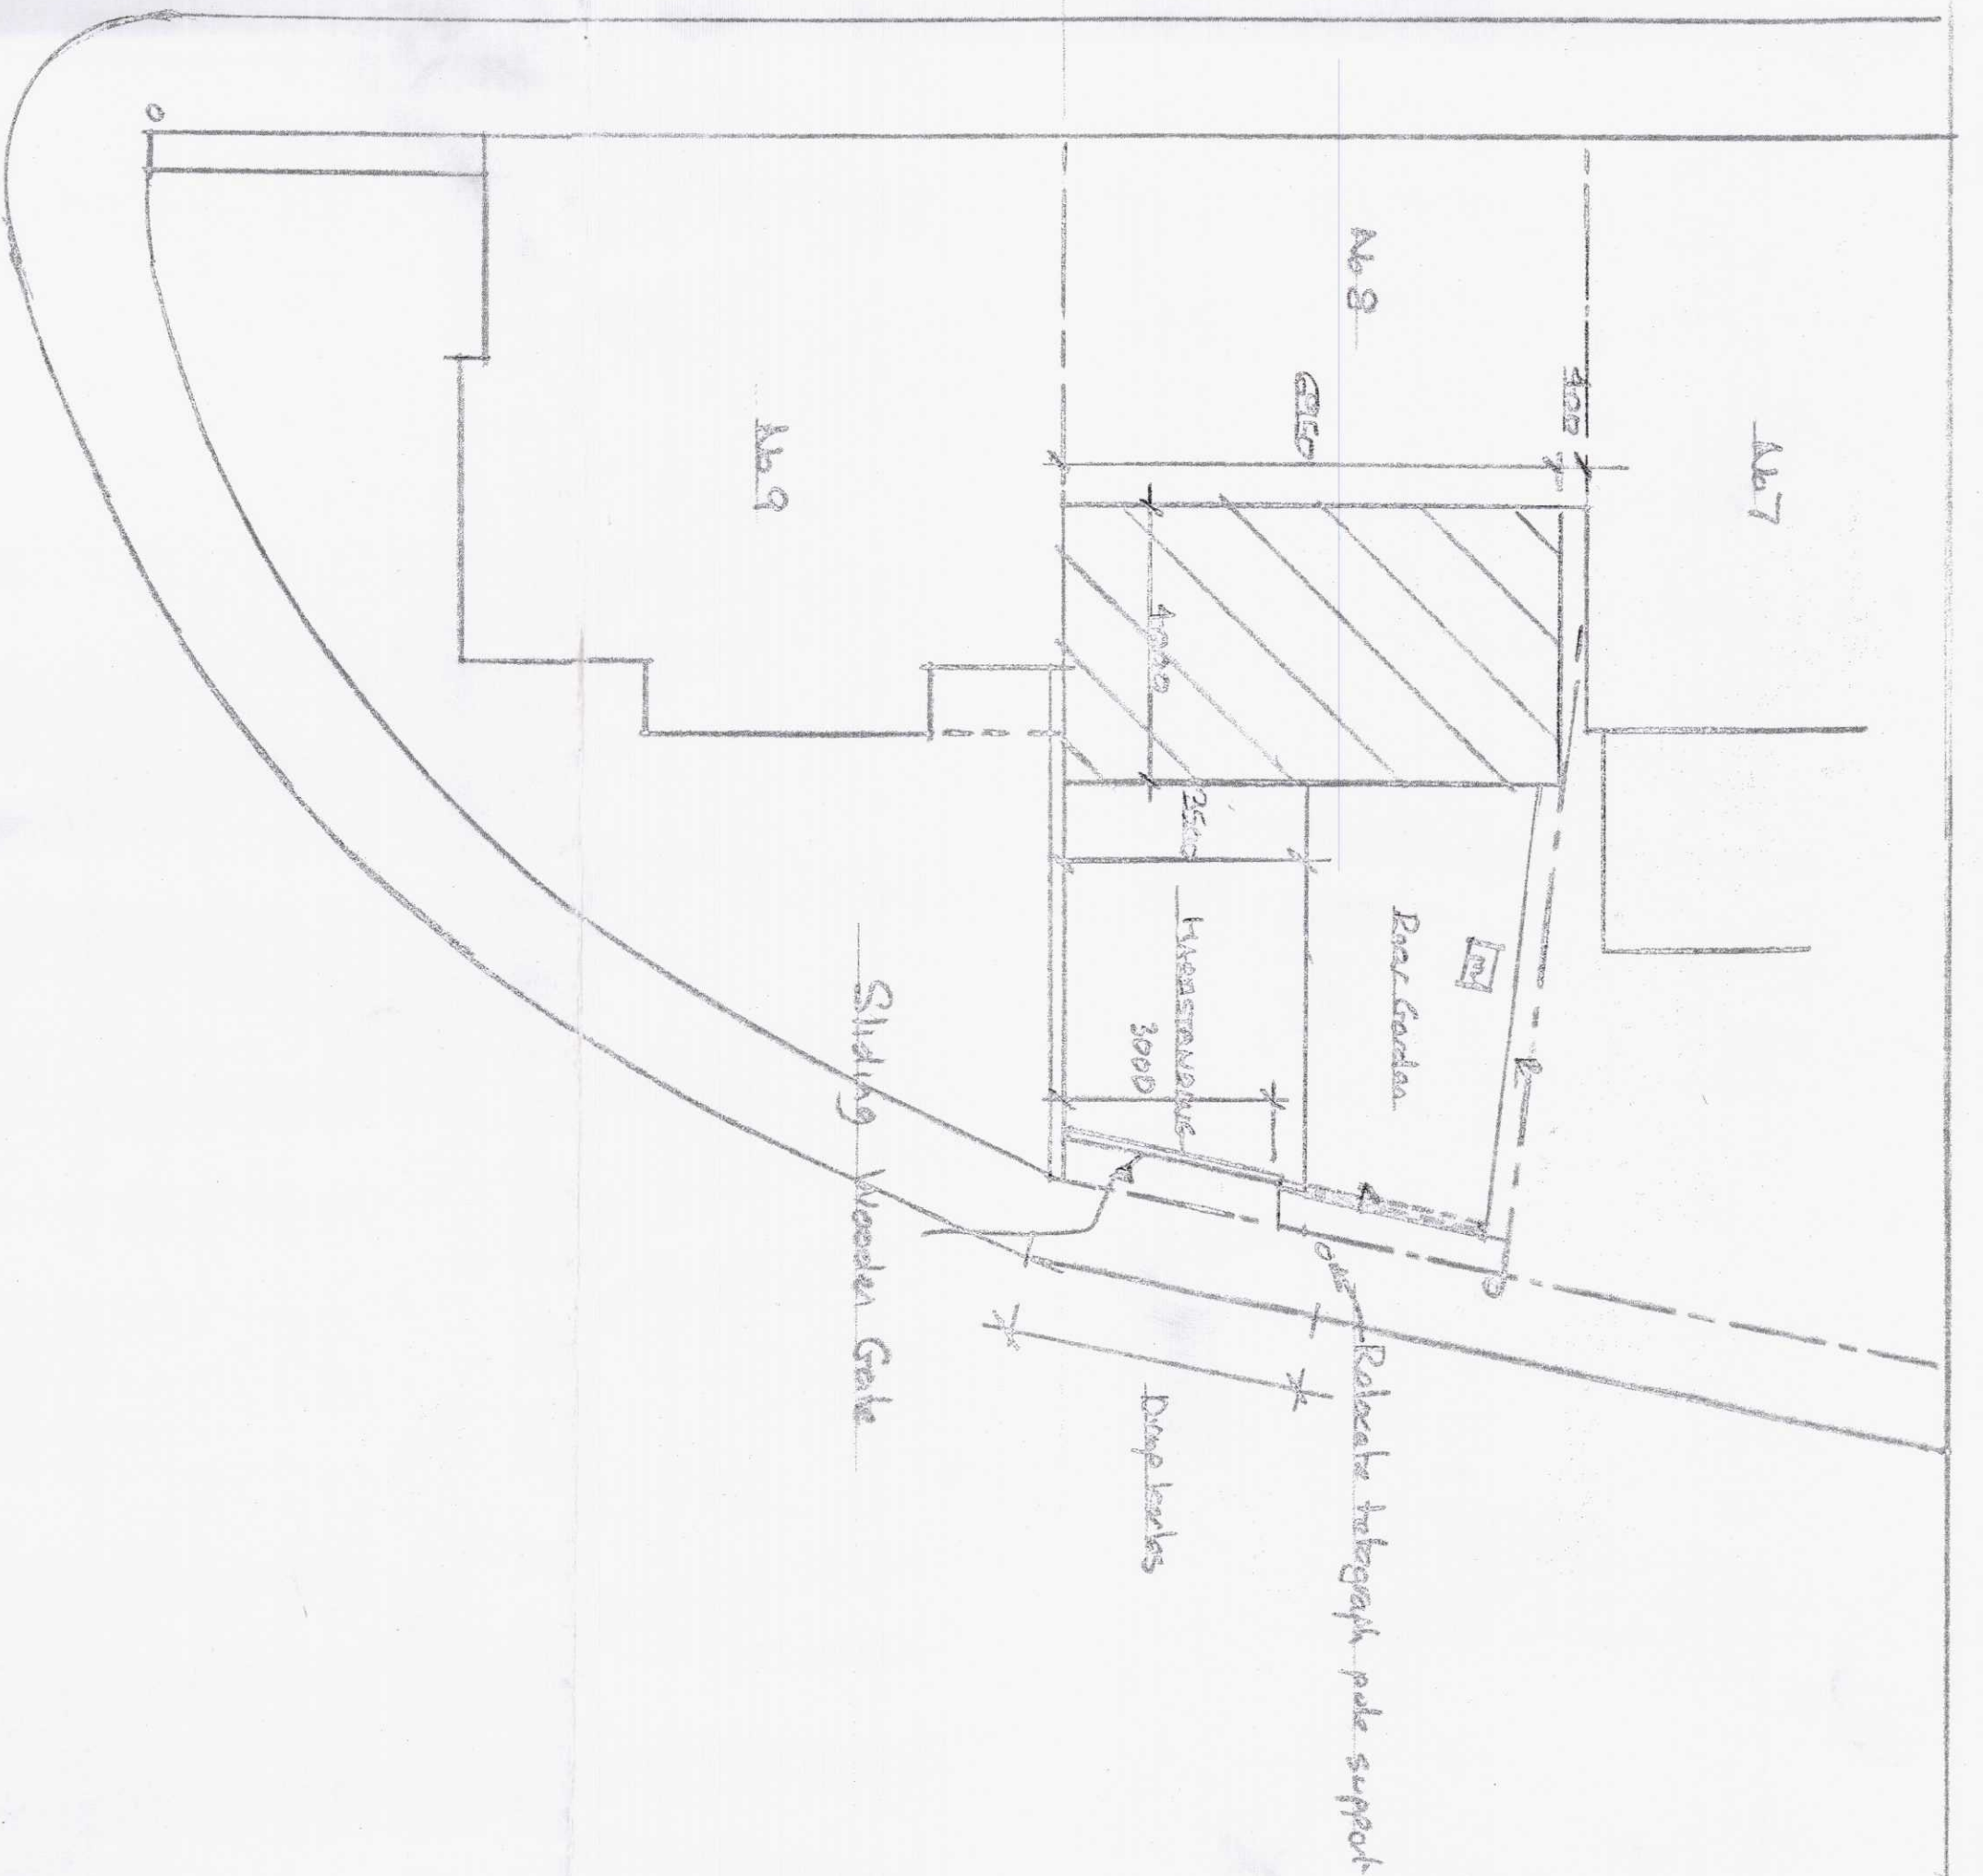

JOB			
PROPOSED TRIPLE STOREY PITCHED ROOF REAR EXTENSION & HARDSTANDING			
ADDRESS			
8 MORGAN STREET, THE QUAA, MERTHYR TYDFIL, CF47 8TD			
Drawn No	Scale	Date	Drawn
3013	1:100	JULY 2020	A COLLINS