




Section 7

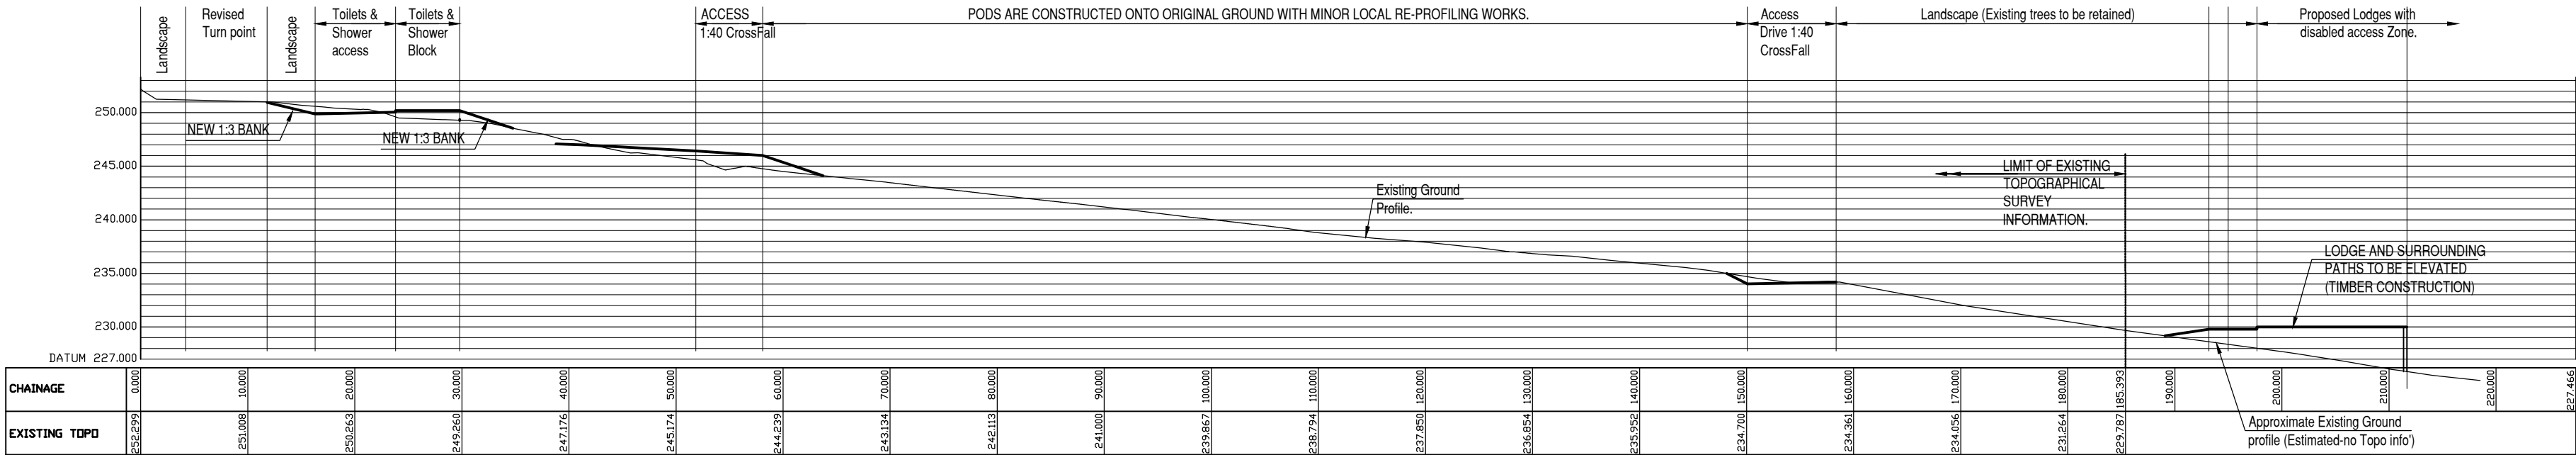


Section 8

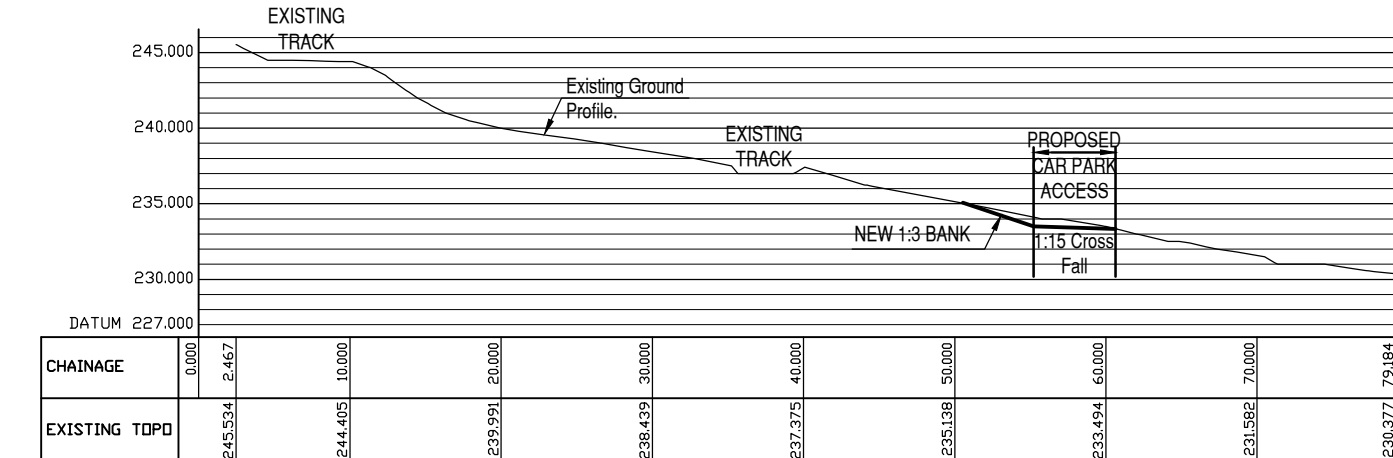


Section 9

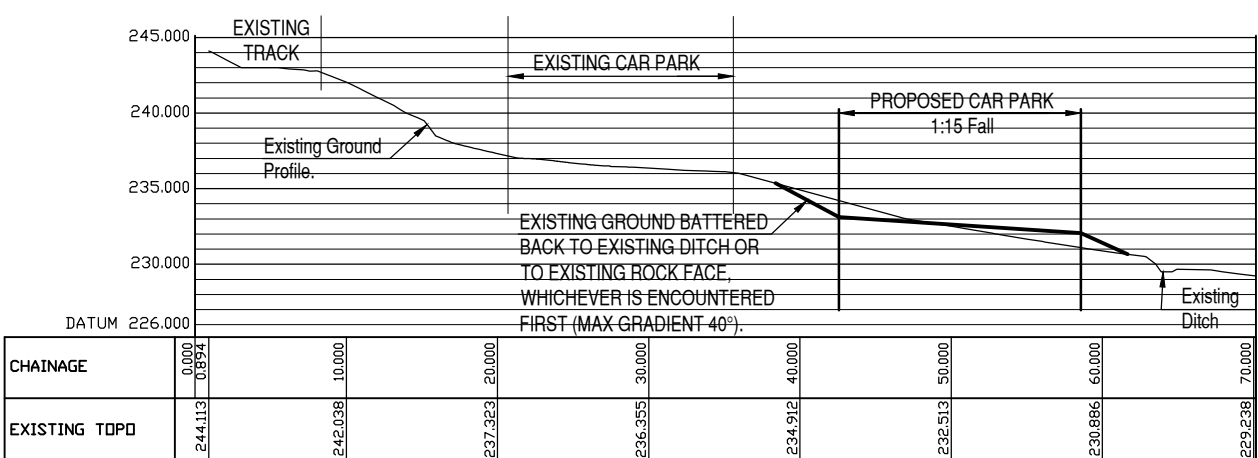

Section 10

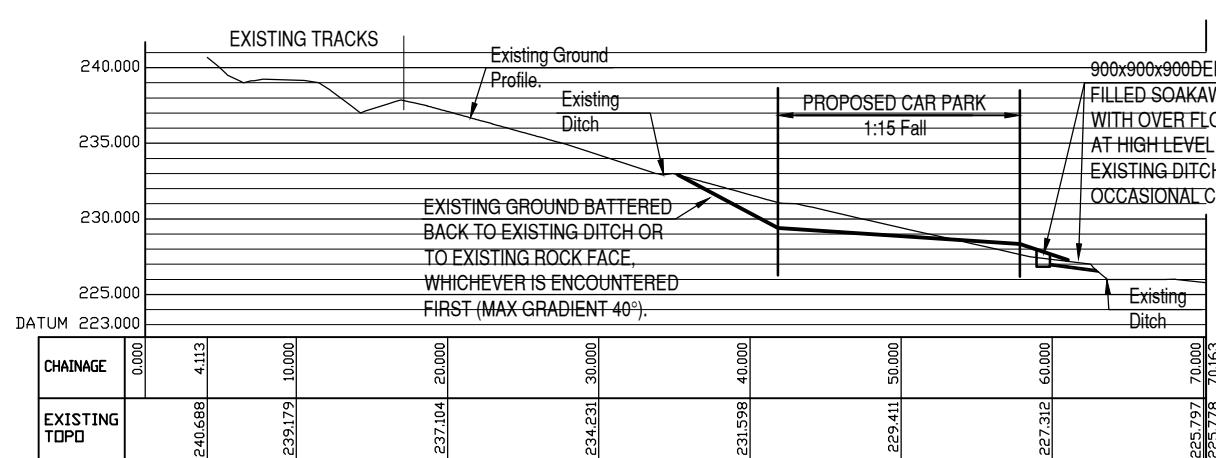

Section 11

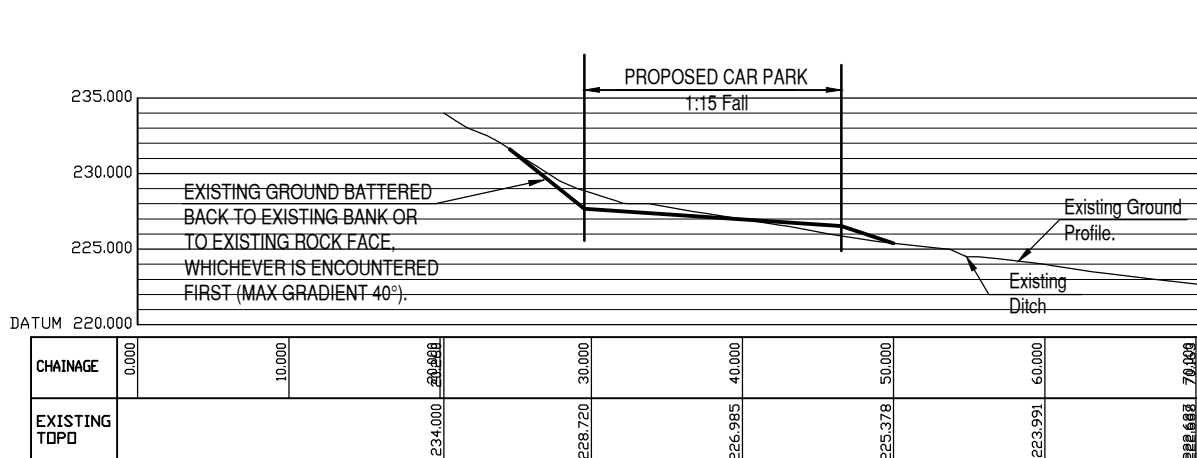

Section 12

B	PH	01.03.19	RE-DRAWN, LEVELS & BANKS ADDED.
A	PH	18.12.18	SECTIONS 9-11 INCLUSIVE ADDED.
Rev	By	Date	Revision
Bingham Hall PARTNERSHIP LTD Consulting Civil & Structural Engineers 2 Trident Court, East Moors Road, Ocean Park, Cardiff. CF24 5TD. Telephone (029) 2048 8588 Fax (029) 2048 8555			
Project Title Proposed expansion at Ride Bike Wales			
Drawing Title Site Wide Sections			
Architect LeTrucco			
Client Ride Bike Wales			
Drawing Status PLANNING			
Scale 1:250	Drawing Size A1	Drawn PH	Date 19.11.18
Checked PH			
Project No. - Originator - Zone - Level - Type - Role - Number			Rev
6655 - BHP - ZZ - XX - DR - S - (60)P10			B