
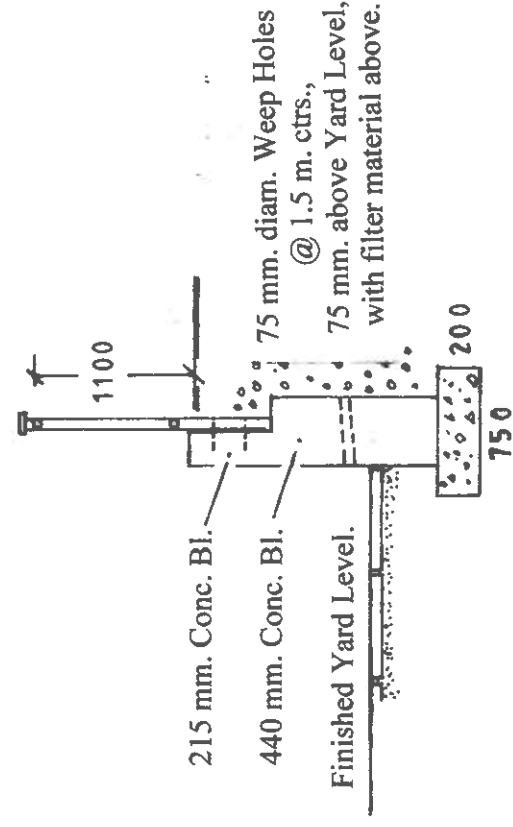


MITCBC
PLANNING DEPARTMENT
14 JAN 2021
RECEIVED

Steps to Garden :
175 mm. Risers; 280 Goings.
H/rail 900 mm. above pitch line.
Height of balustrade 1100 mm.

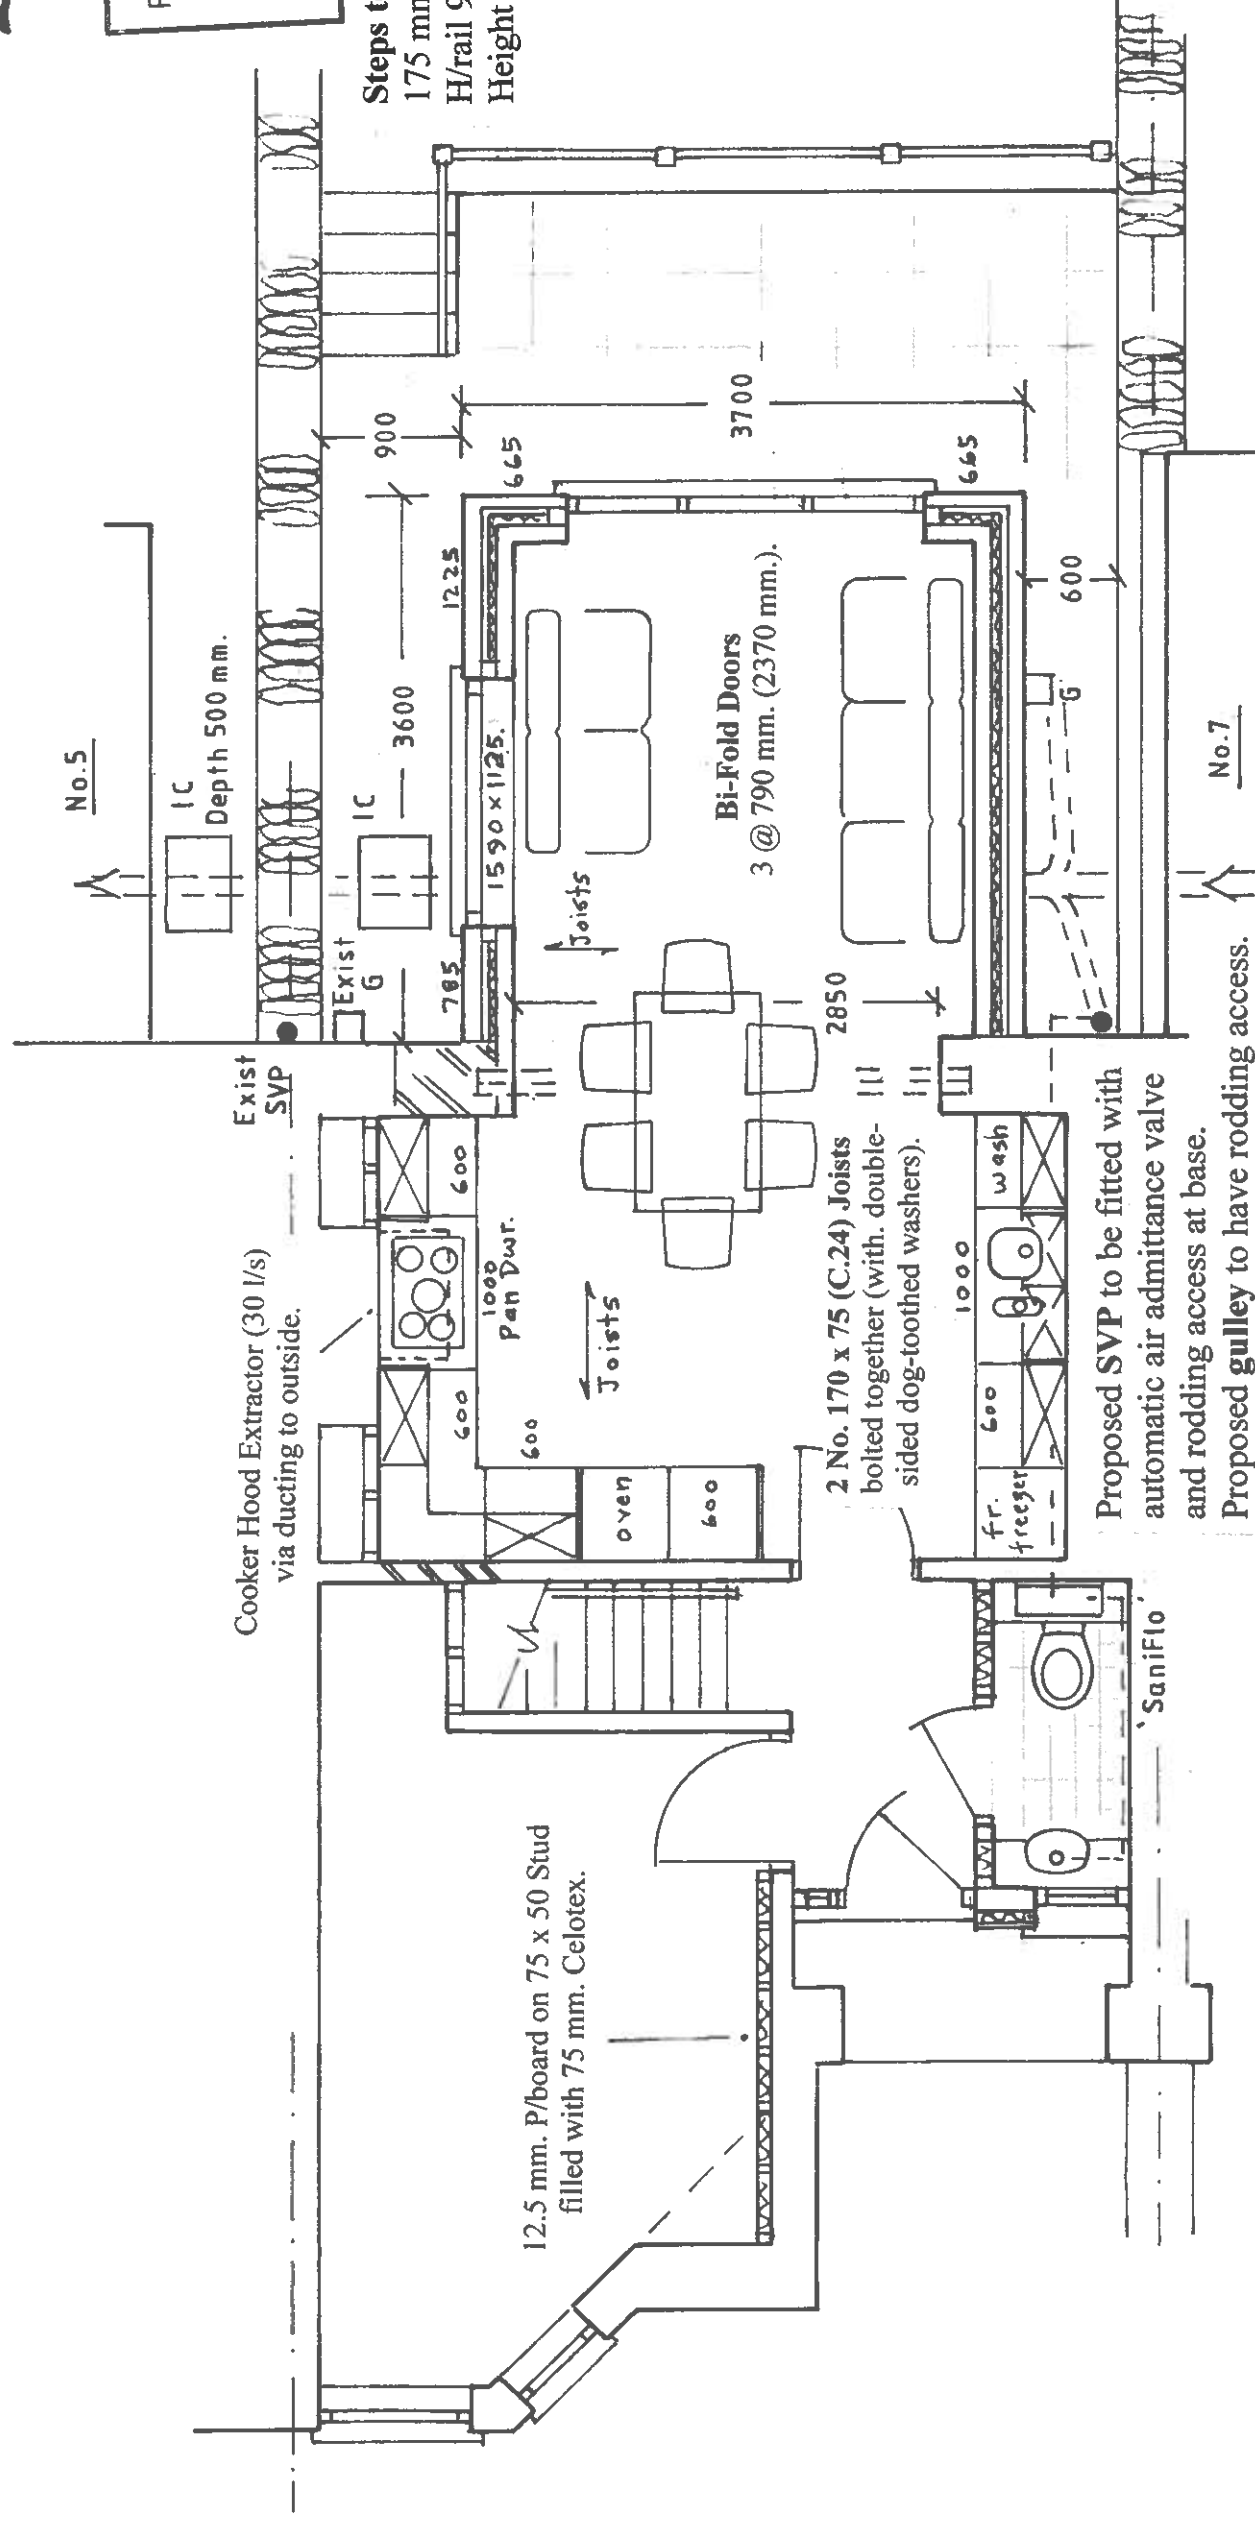

RETAINING WALL.

PROPOSED GROUND FLOOR.
Scale : 1 / 50. **Sheet 2 of 5.**