

KEY	
	Site Boundary For InstaVolt Planning Purposes
	Access Route To Adopted Highway
SO 03919 06468	Site Grid Reference

© Crown Copyright and database rights 2026. OS AC0000813445

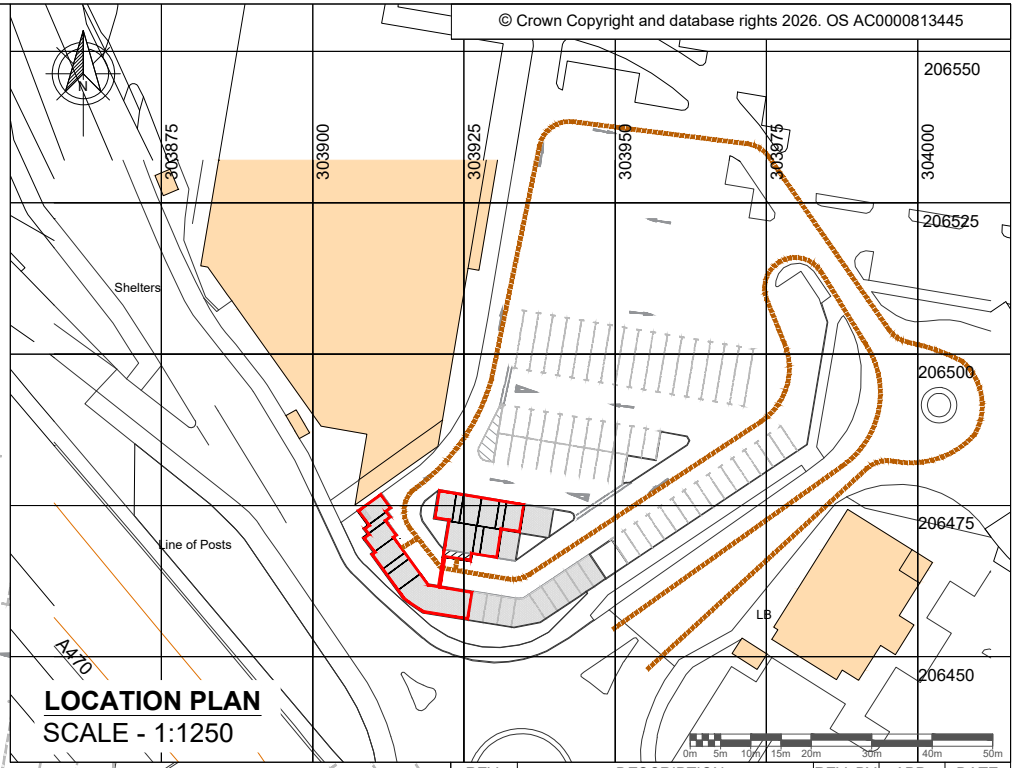

LOCATION PLAN
SCALE - 1:1250

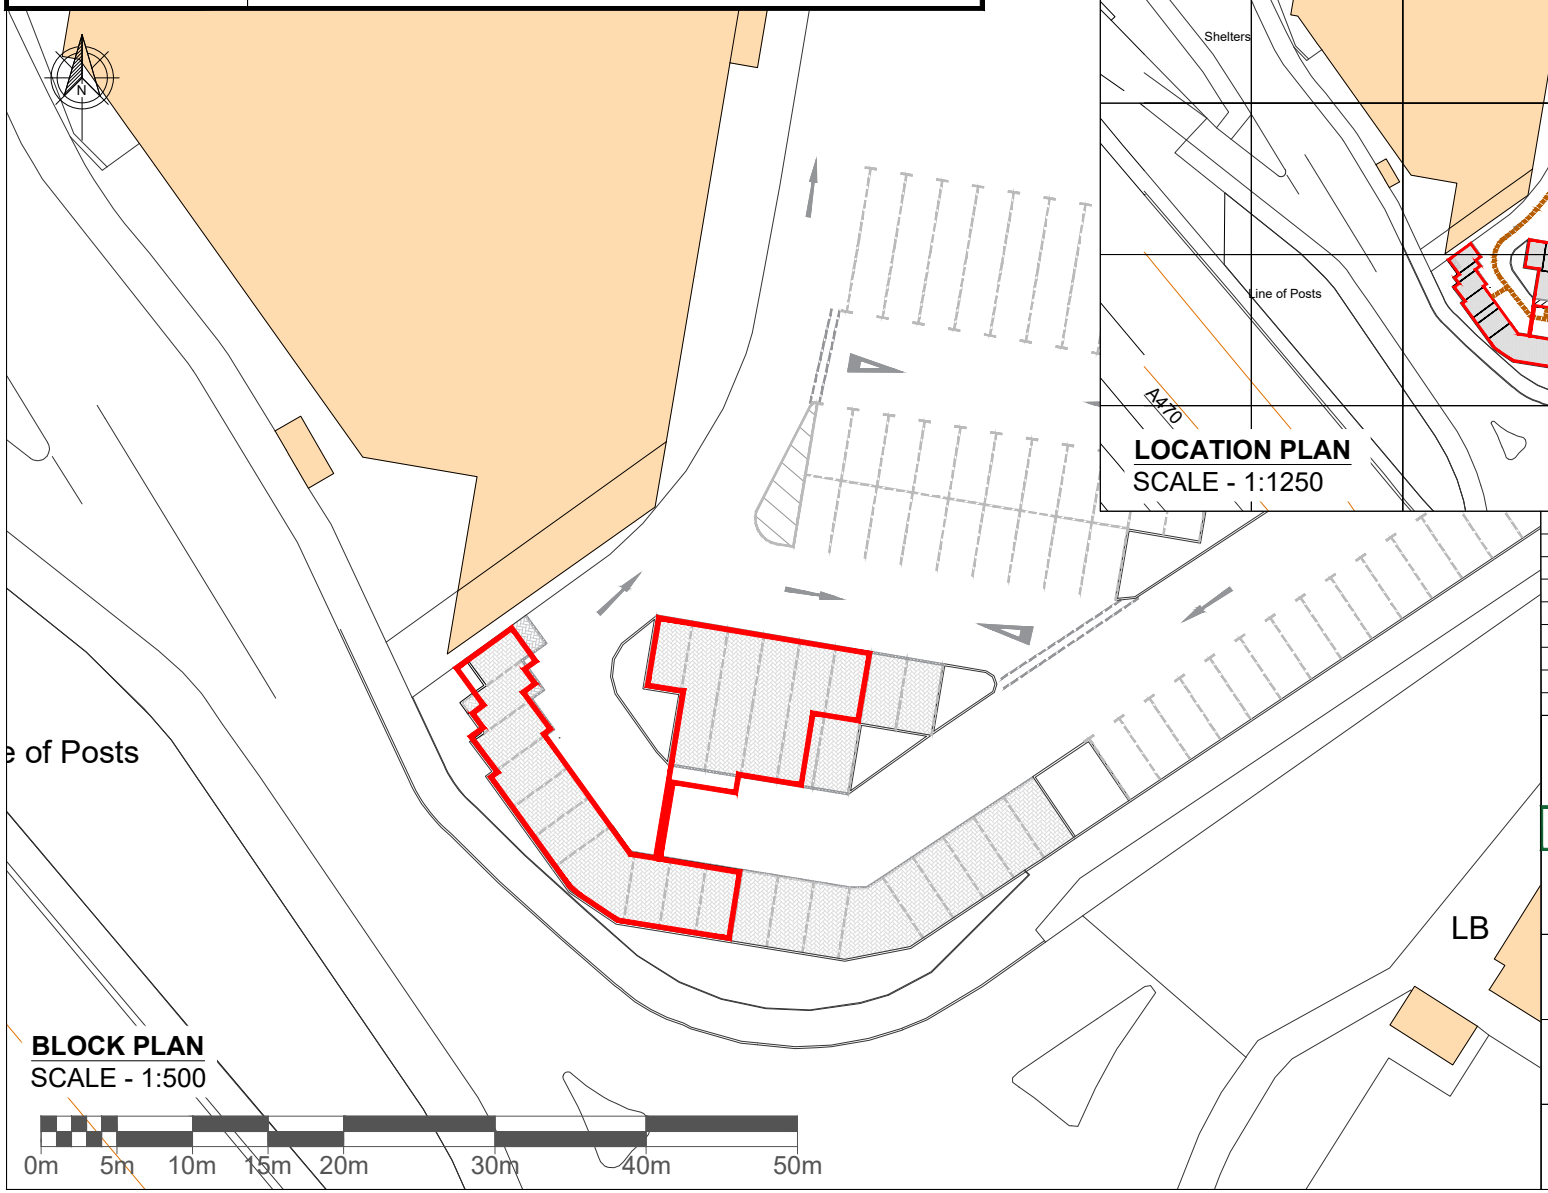

BLOCK PLAN
SCALE - 1:500

REV.	DESCRIPTION	REV. BY	APP.	DATE
A	Issued for comment	HB	NB	27/02/26

INSTAVOLT

InstaVolt Ltd, 6 Cedarwood,
Crockford Lane, Chineham Park,
Hampshire, RG24 8WD
© InstaVolt Ltd. 2026

INTERNALLY APPROVED

PROJECT ADDRESS Cyfarthfa Retail Park, Swansea Road,Merthyr Tydfil, CF48 1HY	Grid Ref.: SO 03919 06468 Lat, Long: 51.748639, -3.3931755
PROJECT NAME BRITISH LAND - CYFARTHFA SHOPPING PARK CAR PARK B	DRAWN BY HB
DRAWING TITLE LOCATION AND BLOCK PLAN	SCALE (@A4) AS SHOWN
DRAWING NO. 10796 - 0026_02	REV. A

Drawing for illustration only, InstaVolt accept no responsibility for any inaccuracies. This drawing has been prepared by InstaVolt and issued to authorised individuals only.
Users should complete their own risk assessments. Drawing to be viewed and printed in colour.