


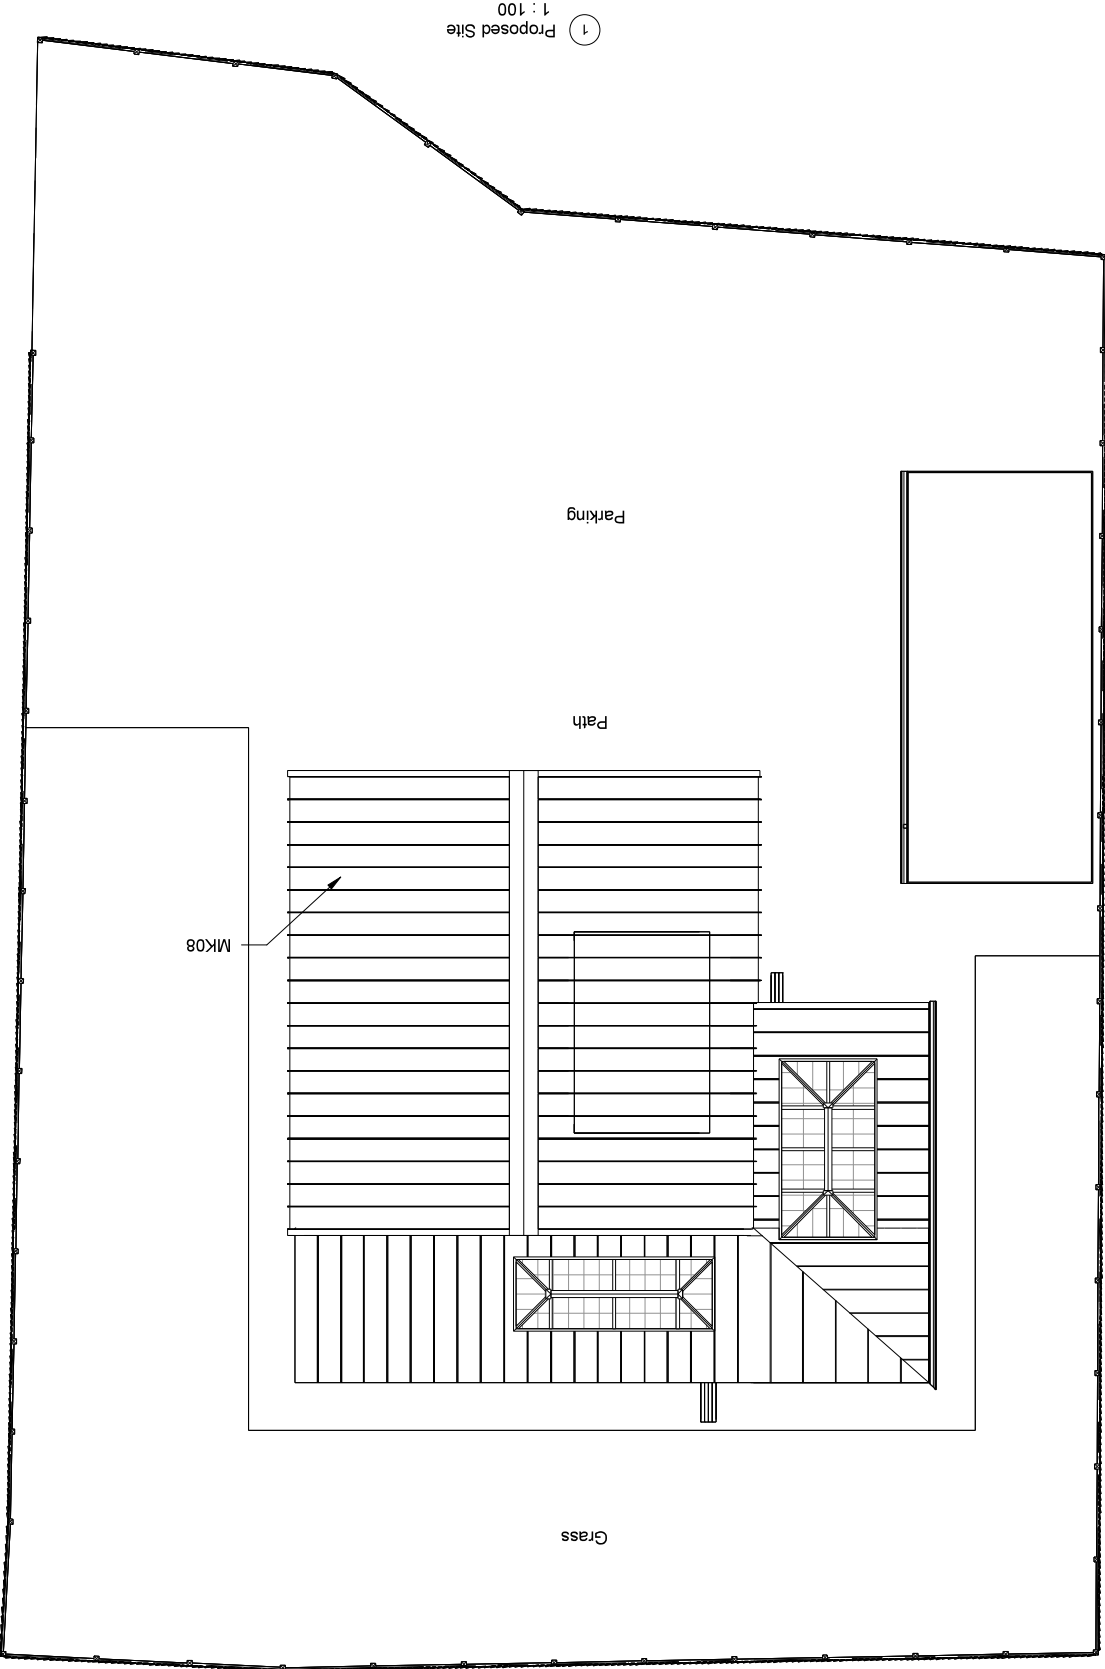

1
Proposed Site
1 : 100

INDIGO DESIGN (Part of 3dcadwales Ltd) 5 Aestrea Drive,
Merthyr Tydfil, CF47 0NY Tele 01685 385745 Mob -
07940913216 Email: philip@3dcadwales.co.uk

This Drawing is Copyright
Indigo Design and is to be used
on site and not scaled from
this drawing

Indigo 3d Design

PURPOSE OF ISSUE	DRAWING NUMBER
Planning Approval	PV-06
PROJECT	New first floor and rear extensions

SHEET

Proposed Site

Address
Park View Bungalow, Troedyrhiw,
Merthyr Tydfil, CF48 4HU

Checked by JH	Drawn by PH	Scale (@ A3) 1 : 100
------------------	----------------	-------------------------

Rev No	Description	Date
A	Issue	23/07/2024
B	Extension size amended	13/08/2024
C	Corner added & roof finish amended	06/02/2025