
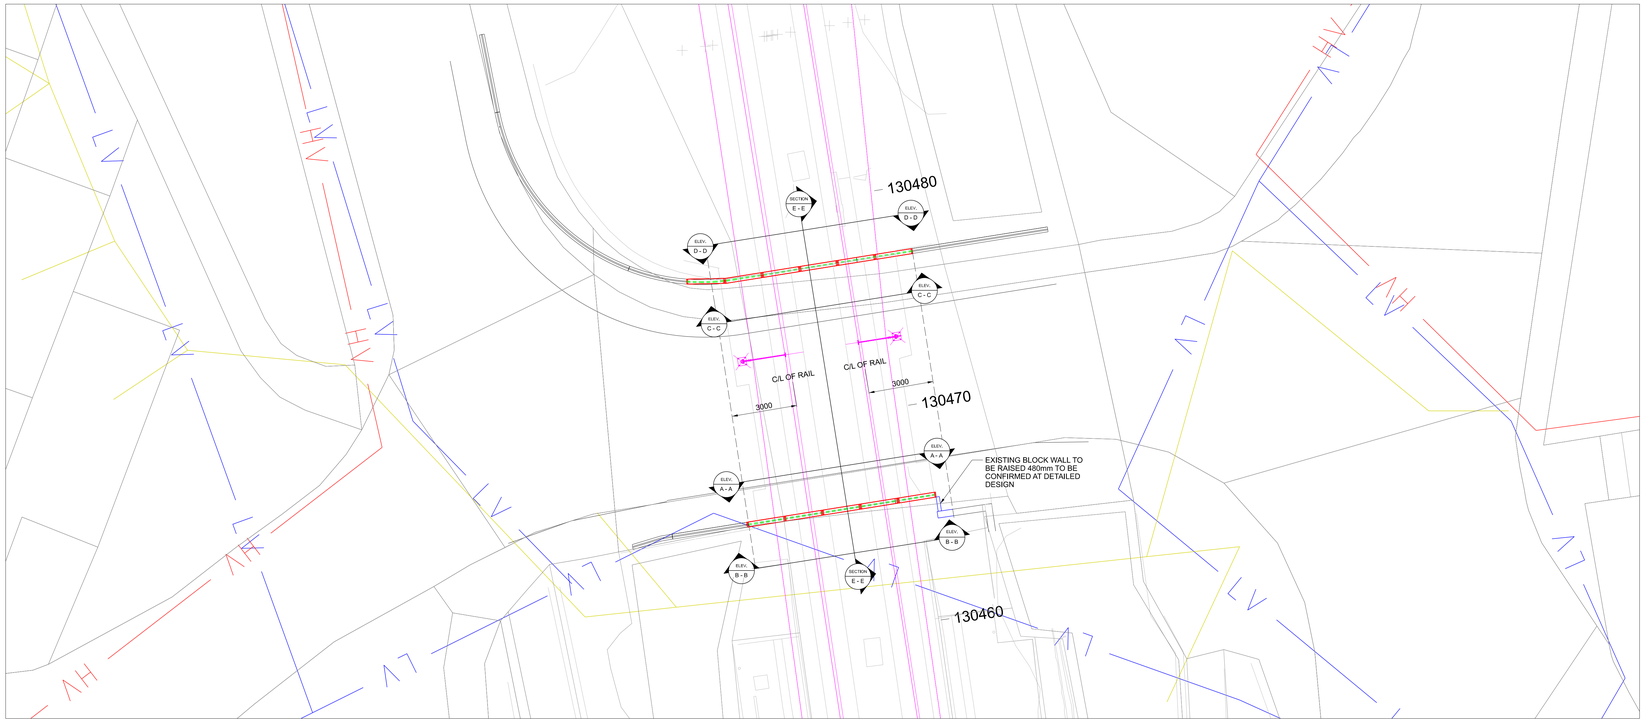


PLAN VIEW

0 2 4 6 8 10m


SCALE 1:100

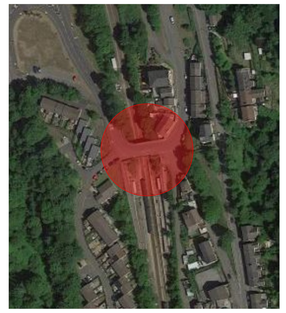

LOCATION MAP


NOT TO SCALE

ELR: CAM 20m 0033yds
OS GRID: ST 07661 99565

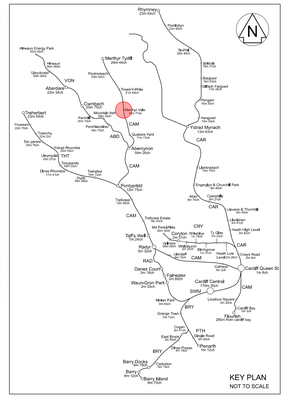

KEY PLAN


NOT TO SCALE

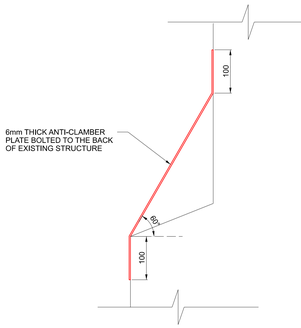

DETAIL 2

0 200 400 600 800 1000mm


SCALE 1:10

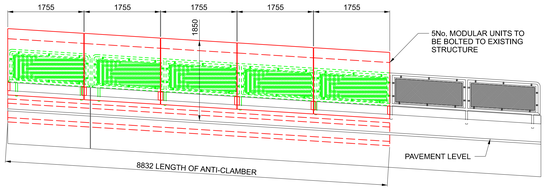

ELEVATION A - A

0 1 2 3 4 5m


SCALE 1:50

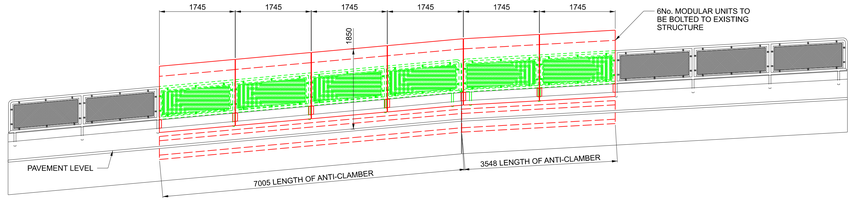

ELEVATION C - C

0 1 2 3 4 5m


SCALE 1:50

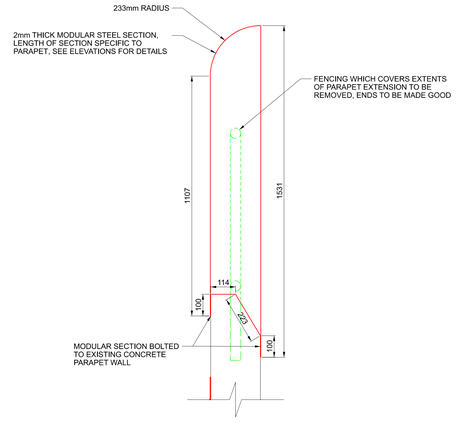

DETAIL 1

0 200 400 600 800 1000mm


SCALE 1:10

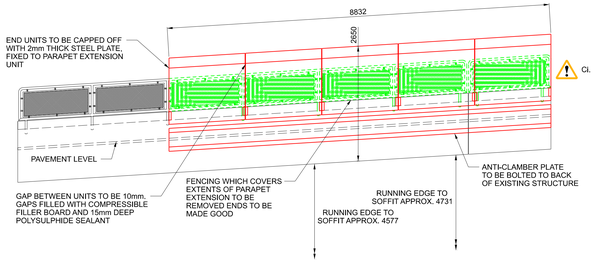

ELEVATION B - B

0 1 2 3 4 5m


SCALE 1:50

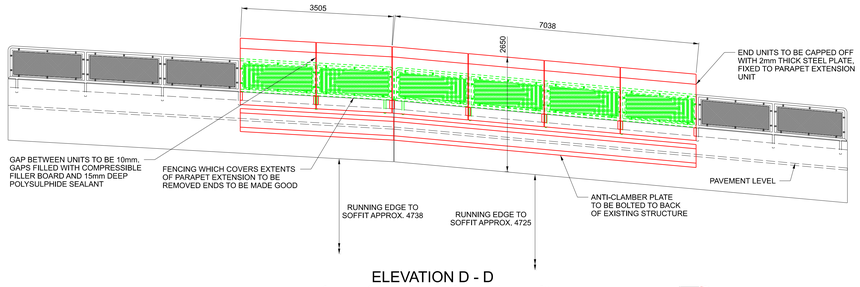

ELEVATION D - D

0 1 2 3 4 5m

SCALE 1:50

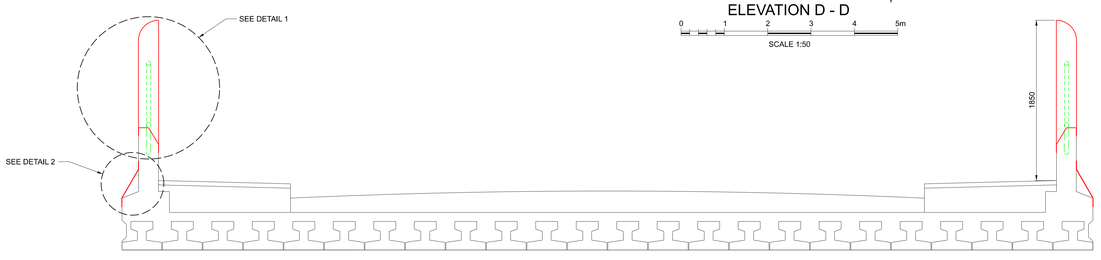

0 0.5 1.0 1.5 2.0 2.5m

SCALE 1:25

NOTES:

1. DO NOT SCALE OFF THIS DRAWING.
2. ALL DIMENSIONS ARE IN MILLIMETRES UNLESS OTHERWISE STATED.
3. THIS DRAWING IS BASED ON THE "FUGRO" SURVEY, CARRIED OUT BY "AMEY CONSULTING" (DATED DECEMBER 2018).
4. THE DRAWING TO BE READ IN CONJUNCTION WITH TRAN01-KAW-R1-MER-RPT-C-CV-000004.

LEGEND:

- EXISTING BRIDGE OR UNCHANGED
- NEW OR ADDITIONAL ELEMENTS
- REDUNDANT OR TO BE REMOVED
- MODIFIED OR TO BE MOVED

UTILITIES:

- LV — WESTERN POWER LV CABLE
- HV — WESTERN POWER HV CABLE
- WESTERN POWER DISTRIBUTION

Safety, Health and Environmental Information

Notes below are additional to hazards/risks normally associated with this type of work:

Construction

CI. TRAN01-CVL-HZD-1783 - Handrailing may be painted with lead-based paint or paint containing zinc chromate.

Maintenance

Mi.
Mii.
Miii.

Dismantling/Demolition (Future)

Di.
Dii.
Diii.

These notes are based on the use of experienced and competent contractors carrying out the work using an approved safe method of working.

Lifesaving Rules

Refer to: *Life Savingrules on Safety Central*

highlighting the core risks associated with working on the railway.

everyone home safe every day

Rev	Date	Description of Revisions	Drawn	Chkd	Appr
P01	---	F001 - IDC	JBE	ANE	---
P02	---	F001	JBE	KVE	---
A01	26/10/20	F001	JBE	KVE	HJ

Status: Fit for Contractor Design

Suitability: D3

TRAFNIDIAETH CYMRU
TRANSPORT FOR WALES

amey
SEILWAITH
INFRASTRUCTURE

Authorised	T.Perren	Signed: Authorised by eSign	Date: 30/10/20

Contractor(s): KeolisAmey

Asset Location:

Sub-Asset: TRAN01

Type	Sub-Type
CAD drawings	DDR
Role: C	Sub-Role: CV
Location Zone: MER	Plan of Work Stage: C

Project: TRAN01 - CVL Transformation

Route Section Group: Route Section Group 1

Route Section: Merthyr Branch

Drawing Title:

Merthyr Vale B4285 Parapet Extension General Arrangement

Designed	J.Venus	Signed: Designed by eSign	Date: 26/10/20
Drawn	J.Bevan	Signed: Drawn by eSign	Date: 26/10/20
Checked	K.Velventhan	Signed: Checked by eSign	Date: 26/10/20
Approved	H.Jukes	Signed: Approved by eSign	Date: 26/10/20

Scale(s)	ELR & Mileage	From	To
AS SHOWN	CAM	20m 33yds	20m 33yds

Alternative Reference:

Sheet:

Drawing Number: TRAN01-KAW-R1-MER-DDR-C-CV-000011

Revision: A01

Sheet Size A0 841 x 1189