
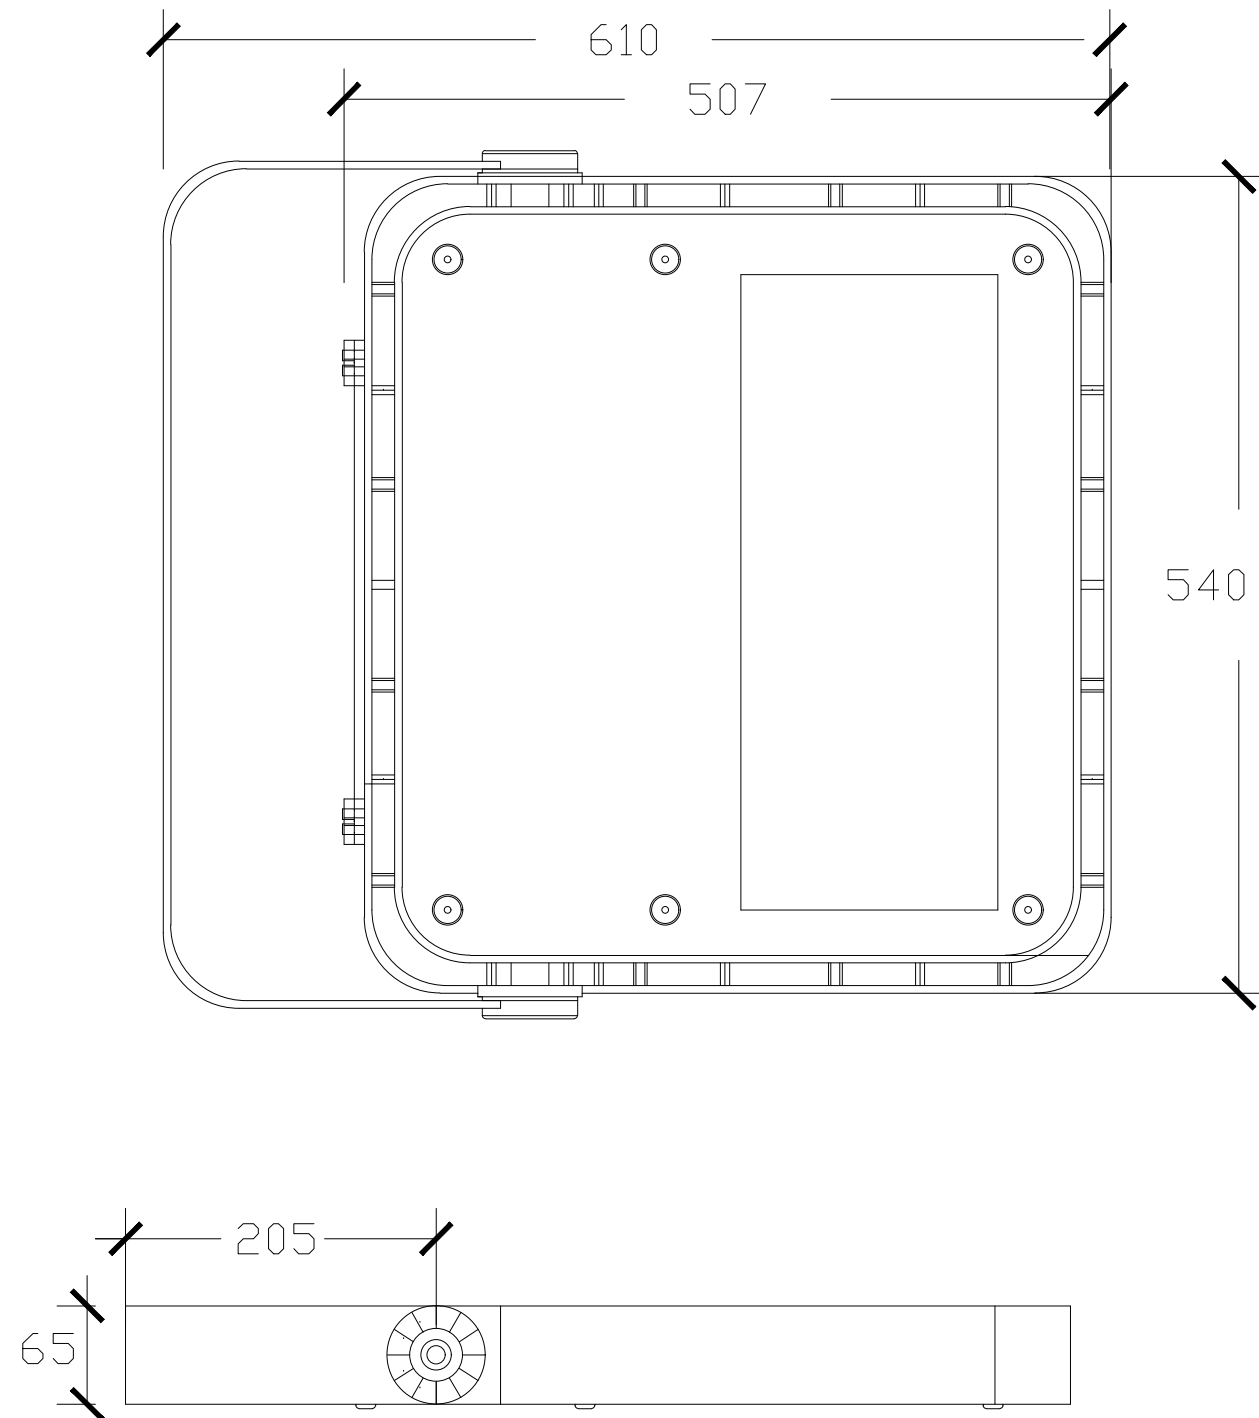


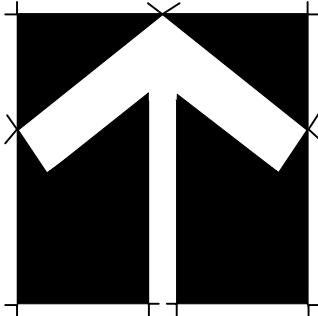

Job. Ref.	Dwg .No.	Rev.
FIGURED DIMENSIONS MUST BE TAKEN NOT SCALED MEASUREMENTS. ANY DISCREPANCIES IN THIS DRAWING MUST BE REPORTED IMMEDIATELY TO THE ARCHITECT. CONTRACTORS MUST CHECK ALL DIMENSIONS ON SITE.		
 NORTH		
Job		
Proposed MUGA Dowlais Primary School High St, Dowlais, Merthyr Tydfil CF48 3HB		
Title		
LED Lights - please also see the following documents:- - Twynyrodyn road Merthyr Tydfil - 5M M.H - 4 no. MFL 200, T3, 3K, 220w, 32klm - LIGHT SPILL - Twynyrodyn road Merthyr Tydfil - Environmental Considerations		
Scale 1/5		
Date July 2024		
Drawn		
Checked		
Job. Ref.	Dwg .No.	Rev.
2023-013	001(FL)	