


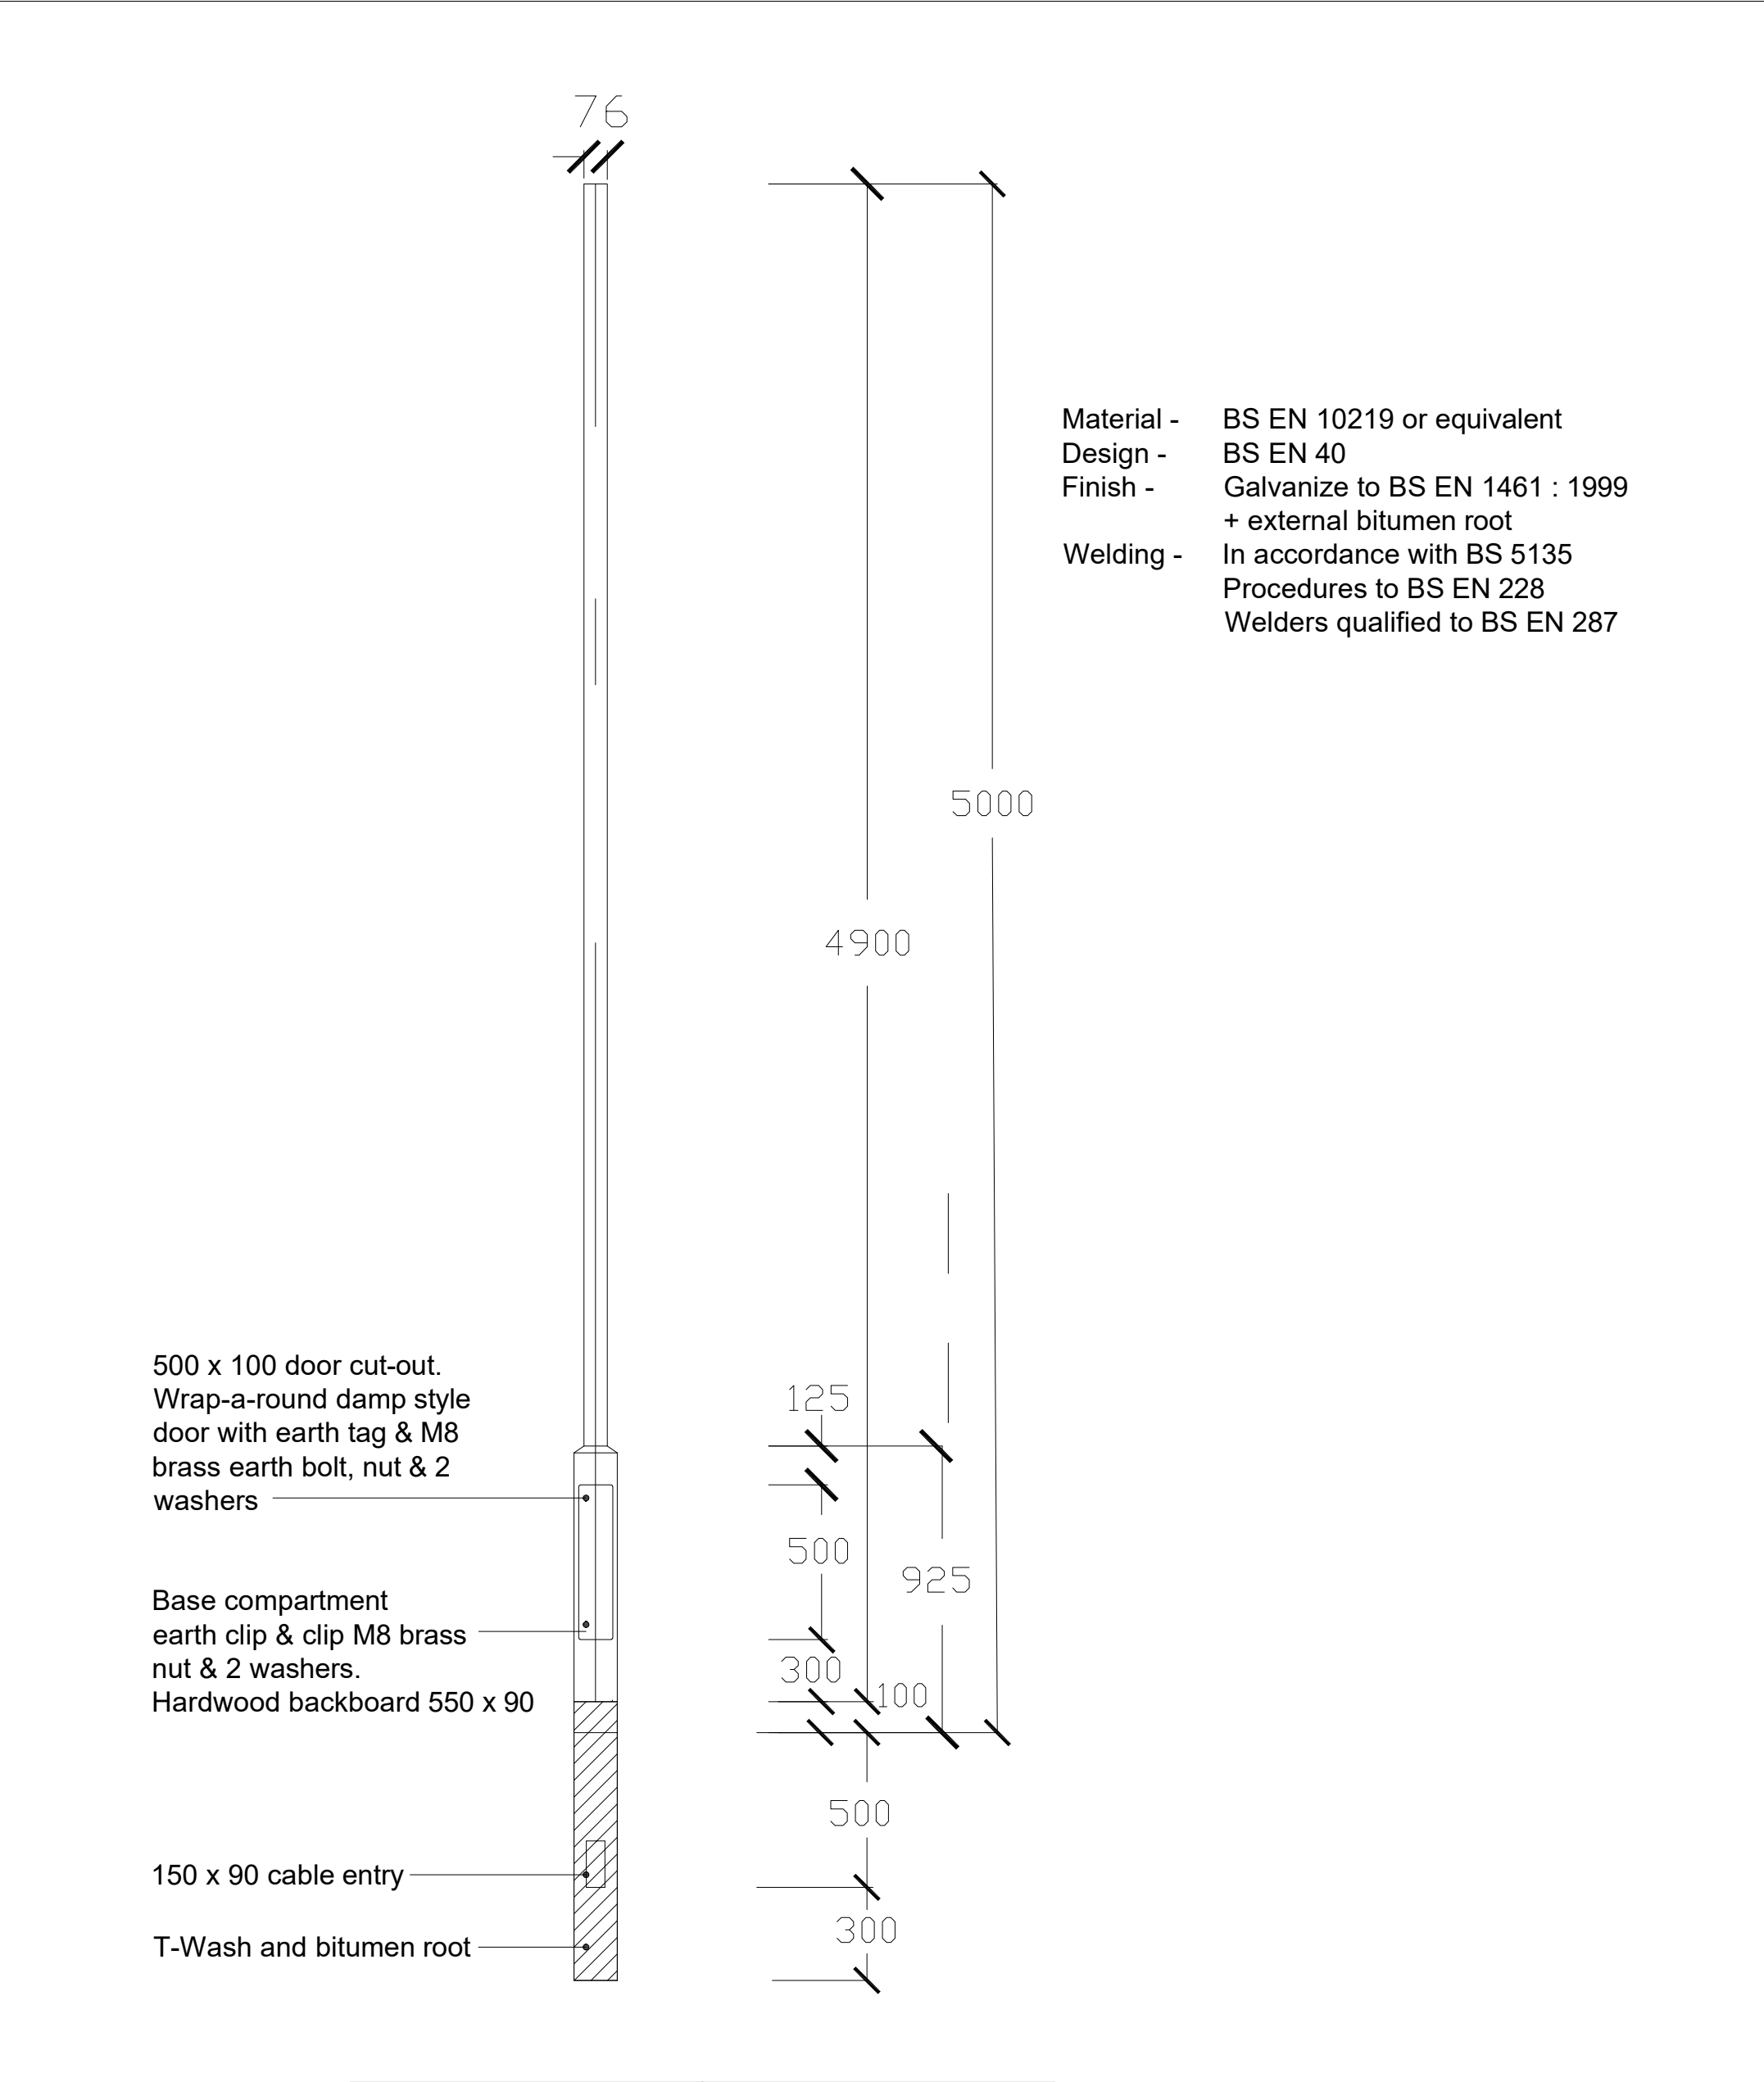

Title LED Lighting Column - please also see the following documents:- - Twynyrodyn road Merthyr Tydfil - 5M M.H - 4 no. MFL 200, T3, 3K, 220w, 32klm - LIGHT SPILL - Twynyrodyn road Merthyr Tydfil - Environmental Considerations Scale1/20 DateOctober 2023 Drawn Checked Job. Ref. 2023-013 Dwg .No. 002(FL) Rev.			Job Proposed MUGA Dowlais Primary School High St, Dowlais, Merthyr Tydfil CF48 3HB		NORTH	
---	--	--	---	--	------------------------------	--