



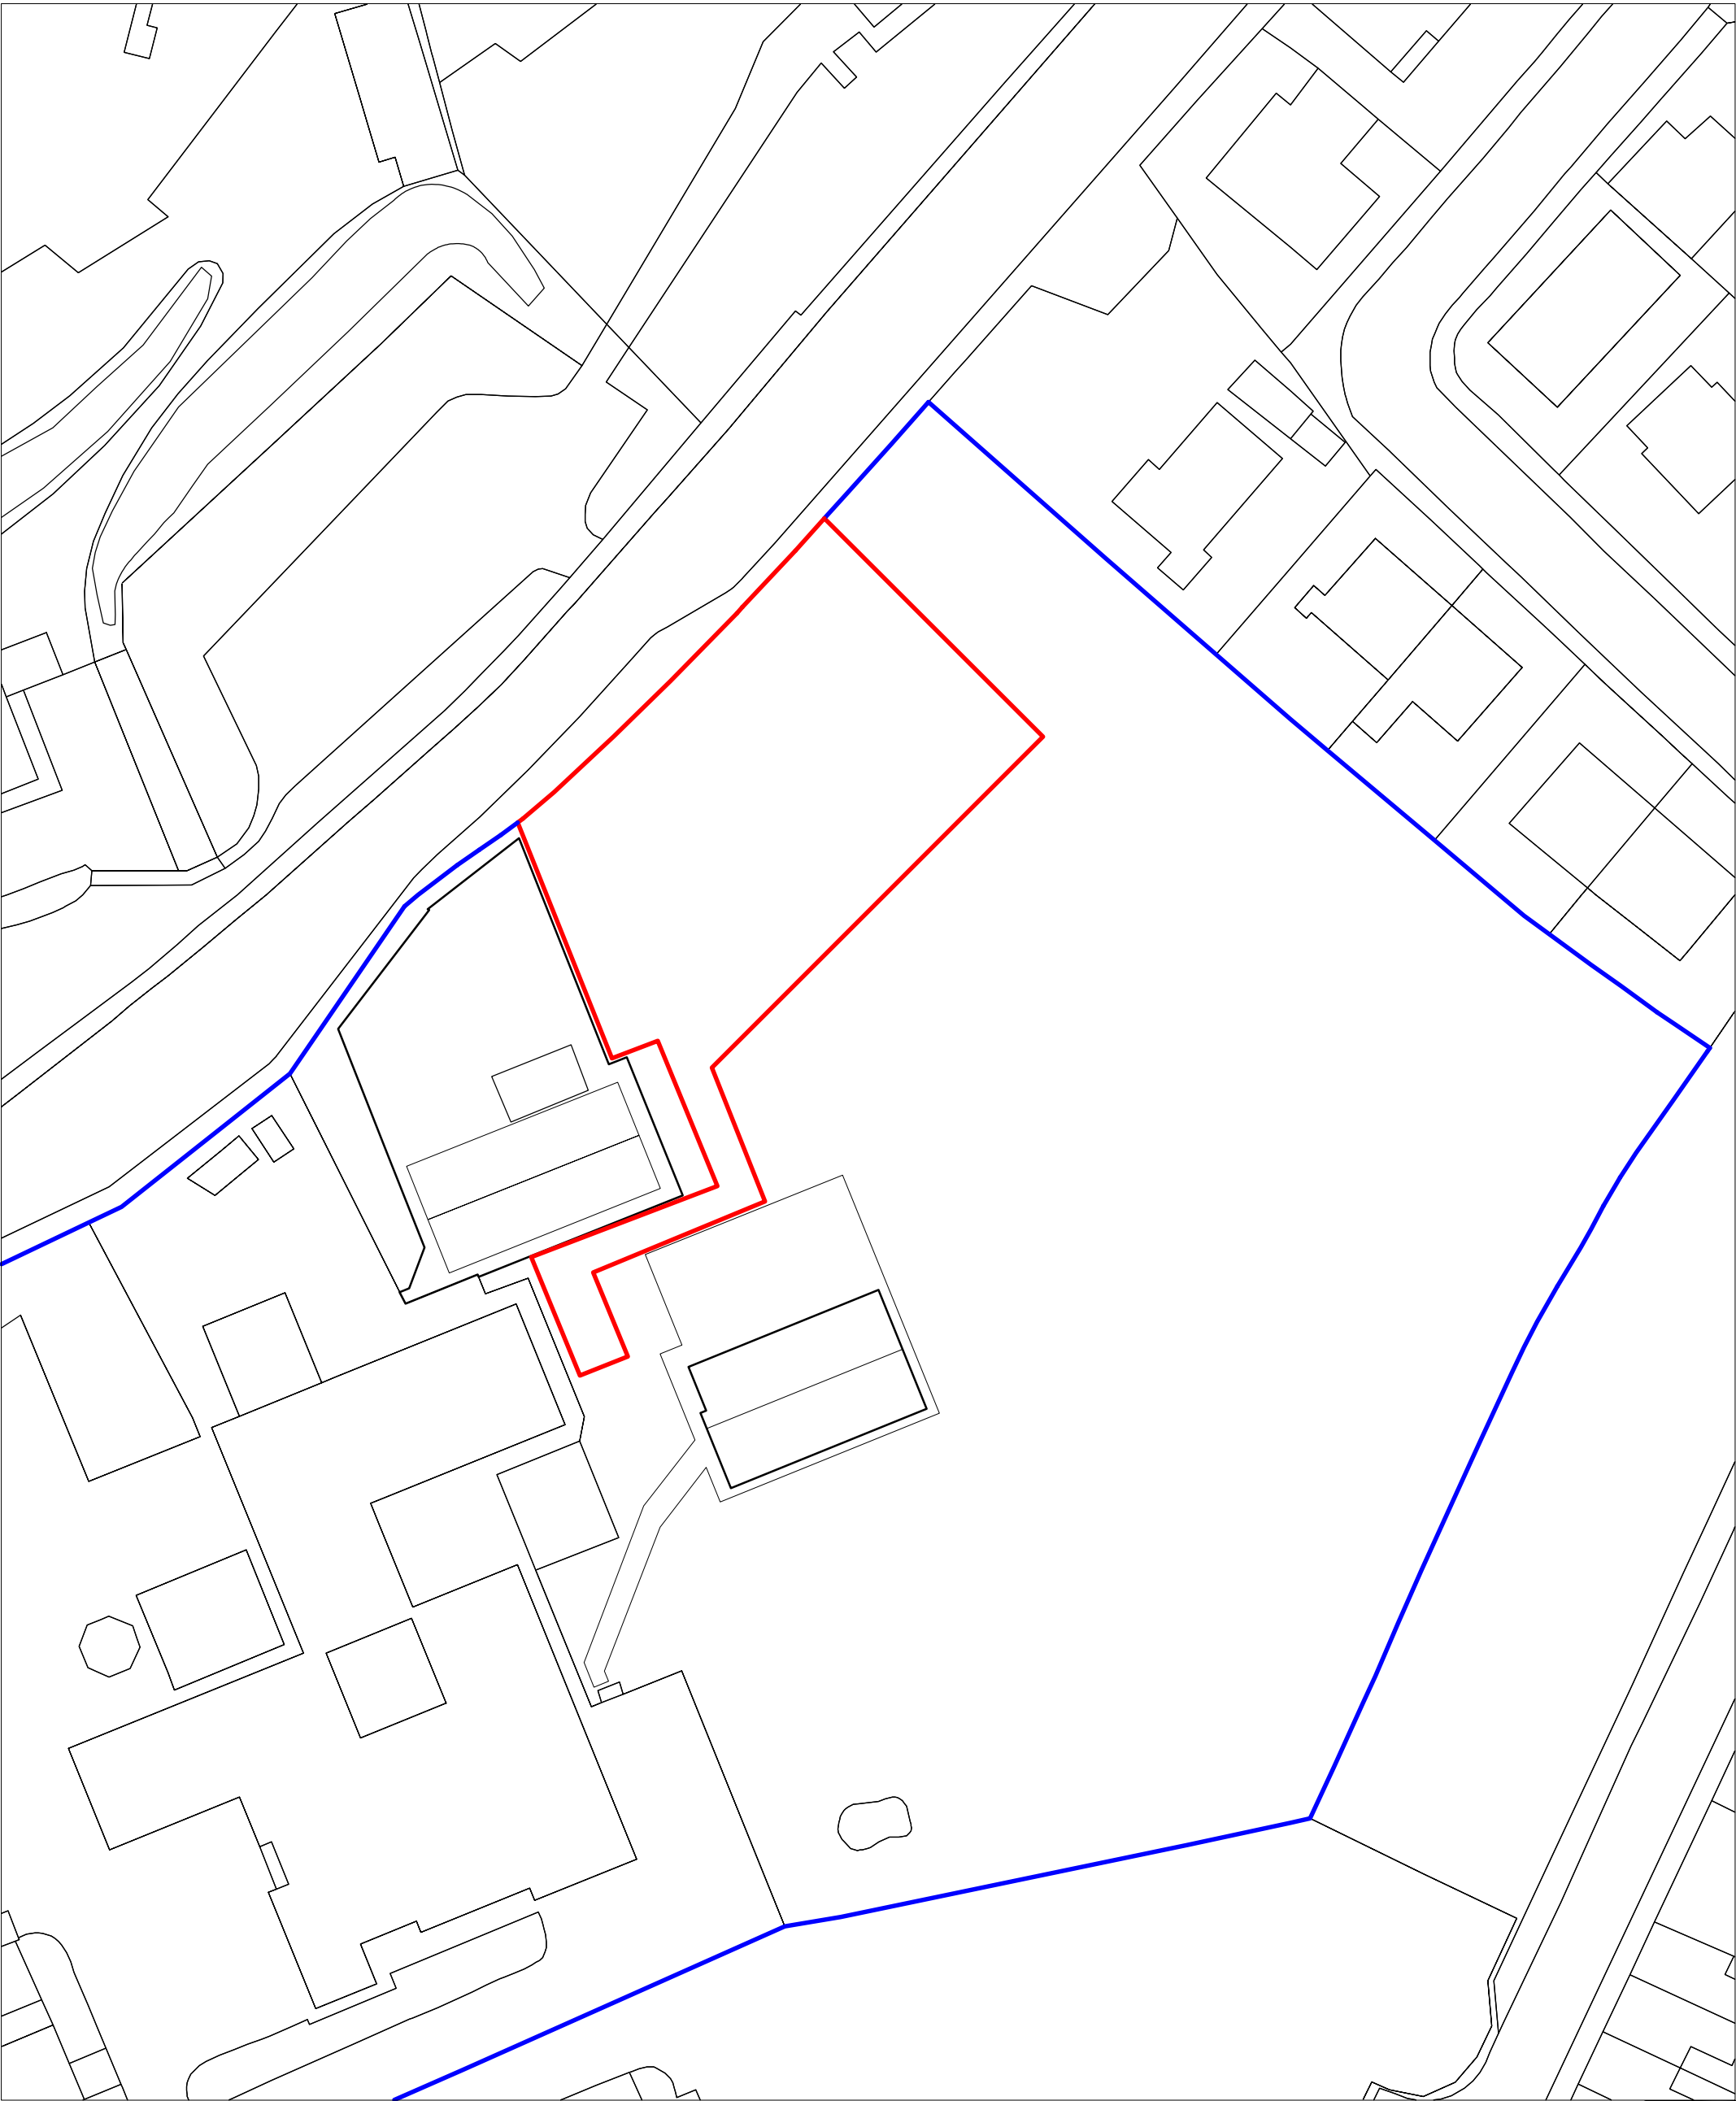

Job. Ref. Dwg. No. Rev.

FIGURED DIMENSIONS MUST BE TAKEN
NOT SCALED MEASUREMENTS.
ANY DISCREPANCIES IN THIS DRAWING
MUST BE REPORTED IMMEDIATELY TO
THE ARCHITECT.
CONTRACTORS MUST CHECK ALL
DIMENSIONS ON SITE.

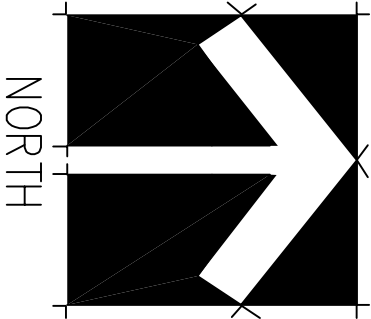

Job

Proposed MUGA

Dowlais Primary School
High St, Dowlais,
Merthyr Tydfil
CF48 3HB

Title

Existing Block Plan

Scale	1/500		
Date	July 2024		
Drawn			
Checked			
Job. Ref.	Dwg. No.	Rev.	
2023-013	003 (FL)		