


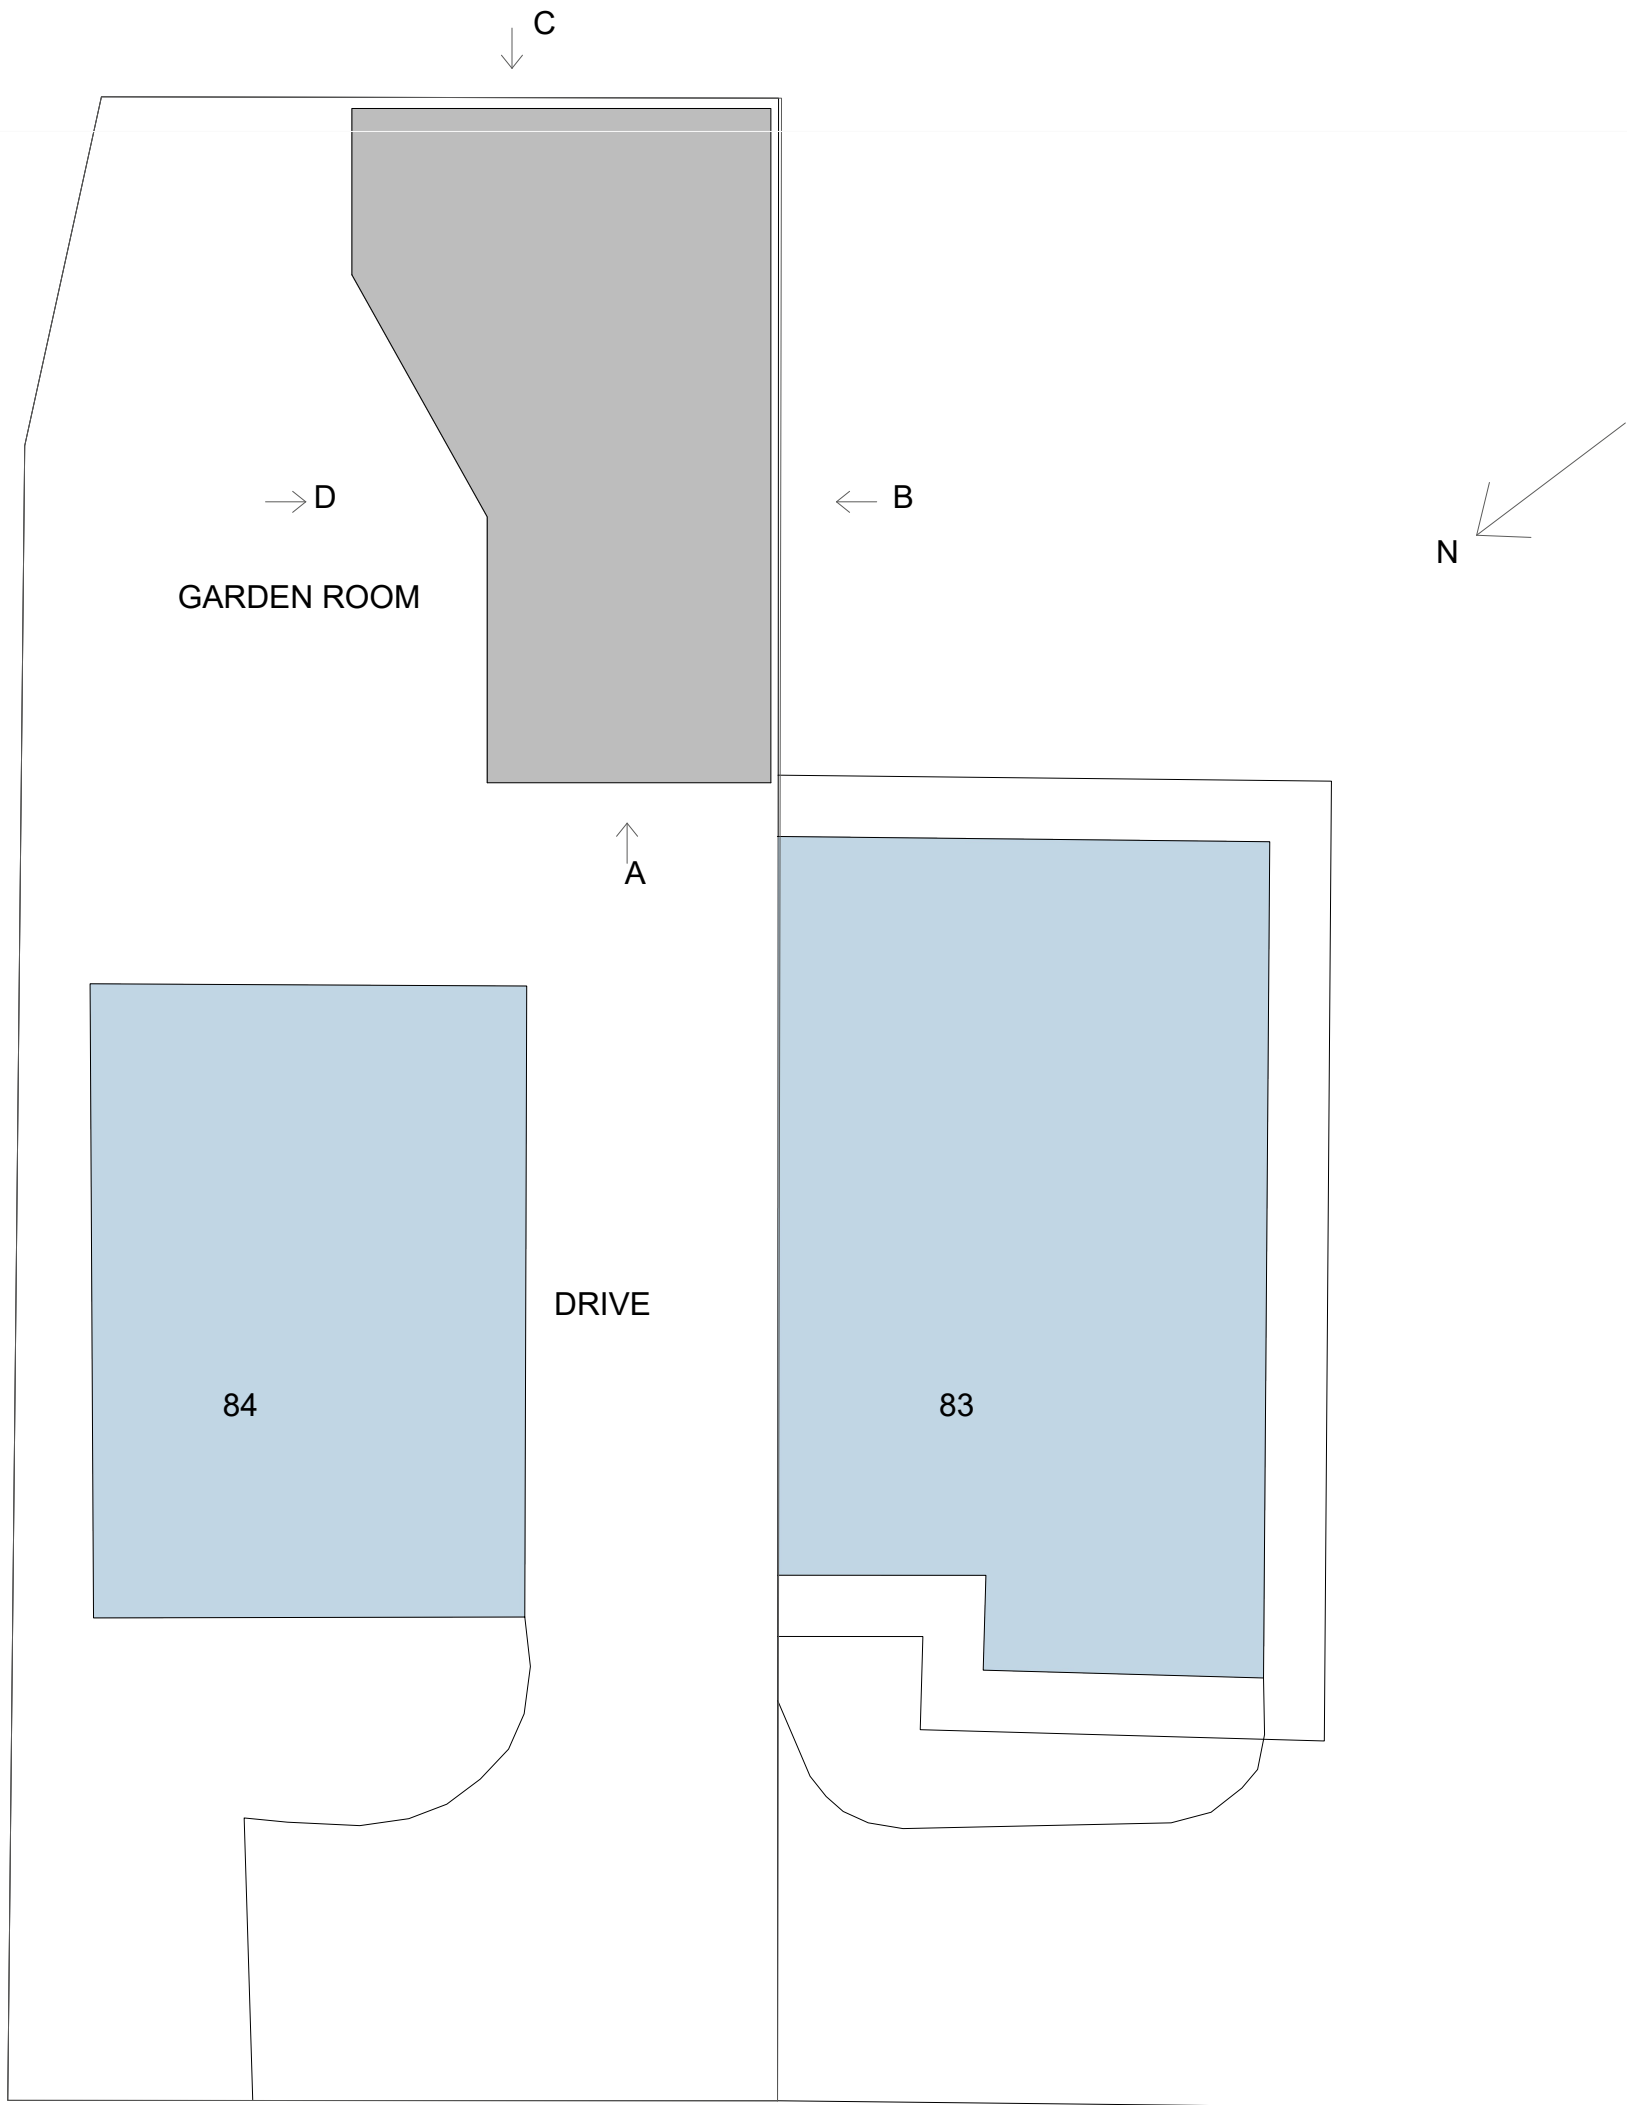

AMENDMENTS : A. Additional notation added Nov. 2024

k.j.lloyd AADip. RIBA
CHARTERED ARCHITECT

49 Coed Y Pia, LLanbradach
Caerphilly, CF83 3PT

PROJECT
GARDEN OUTBUILDING
84 KINGFISHER CRESCENT
MERTHYR TYDFIL
CF48 4TL

SCALE
1:50 @ A3
DATE
SEPT 2024
DRAWN
KL
DRG.NO.
03

DRAWING
BLOCK PLAN

THIS DRAWING IS COPYRIGHT