
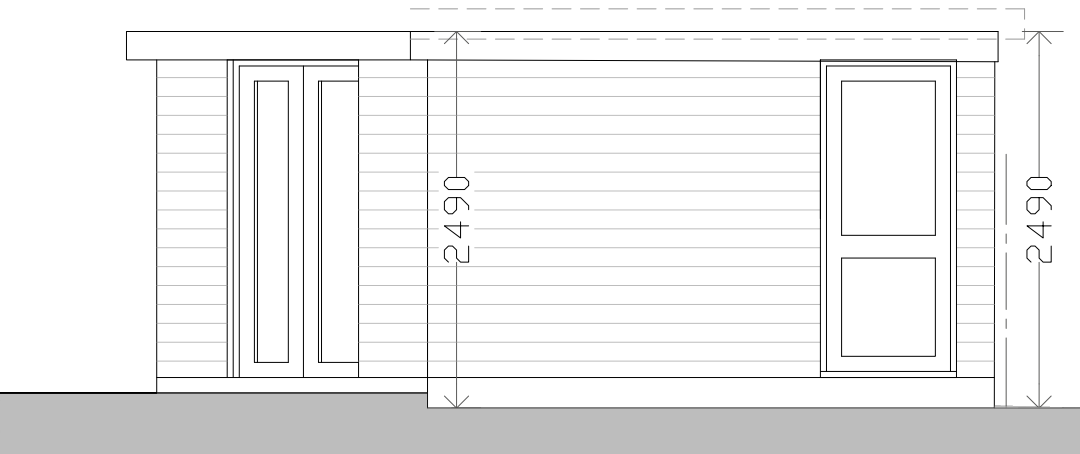
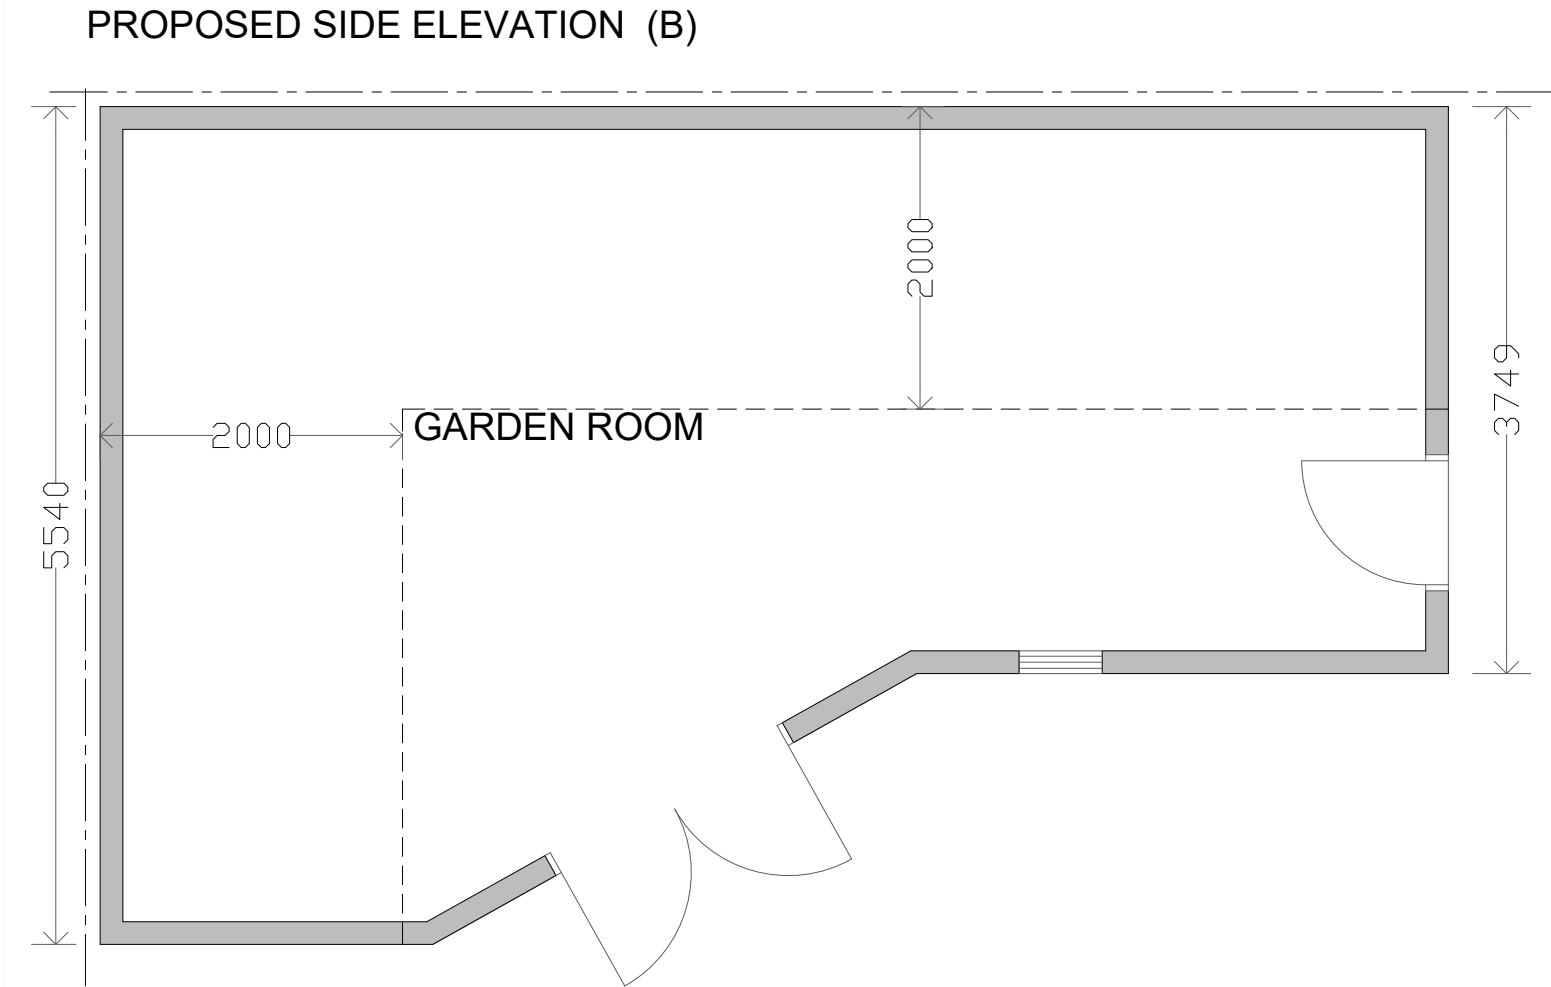


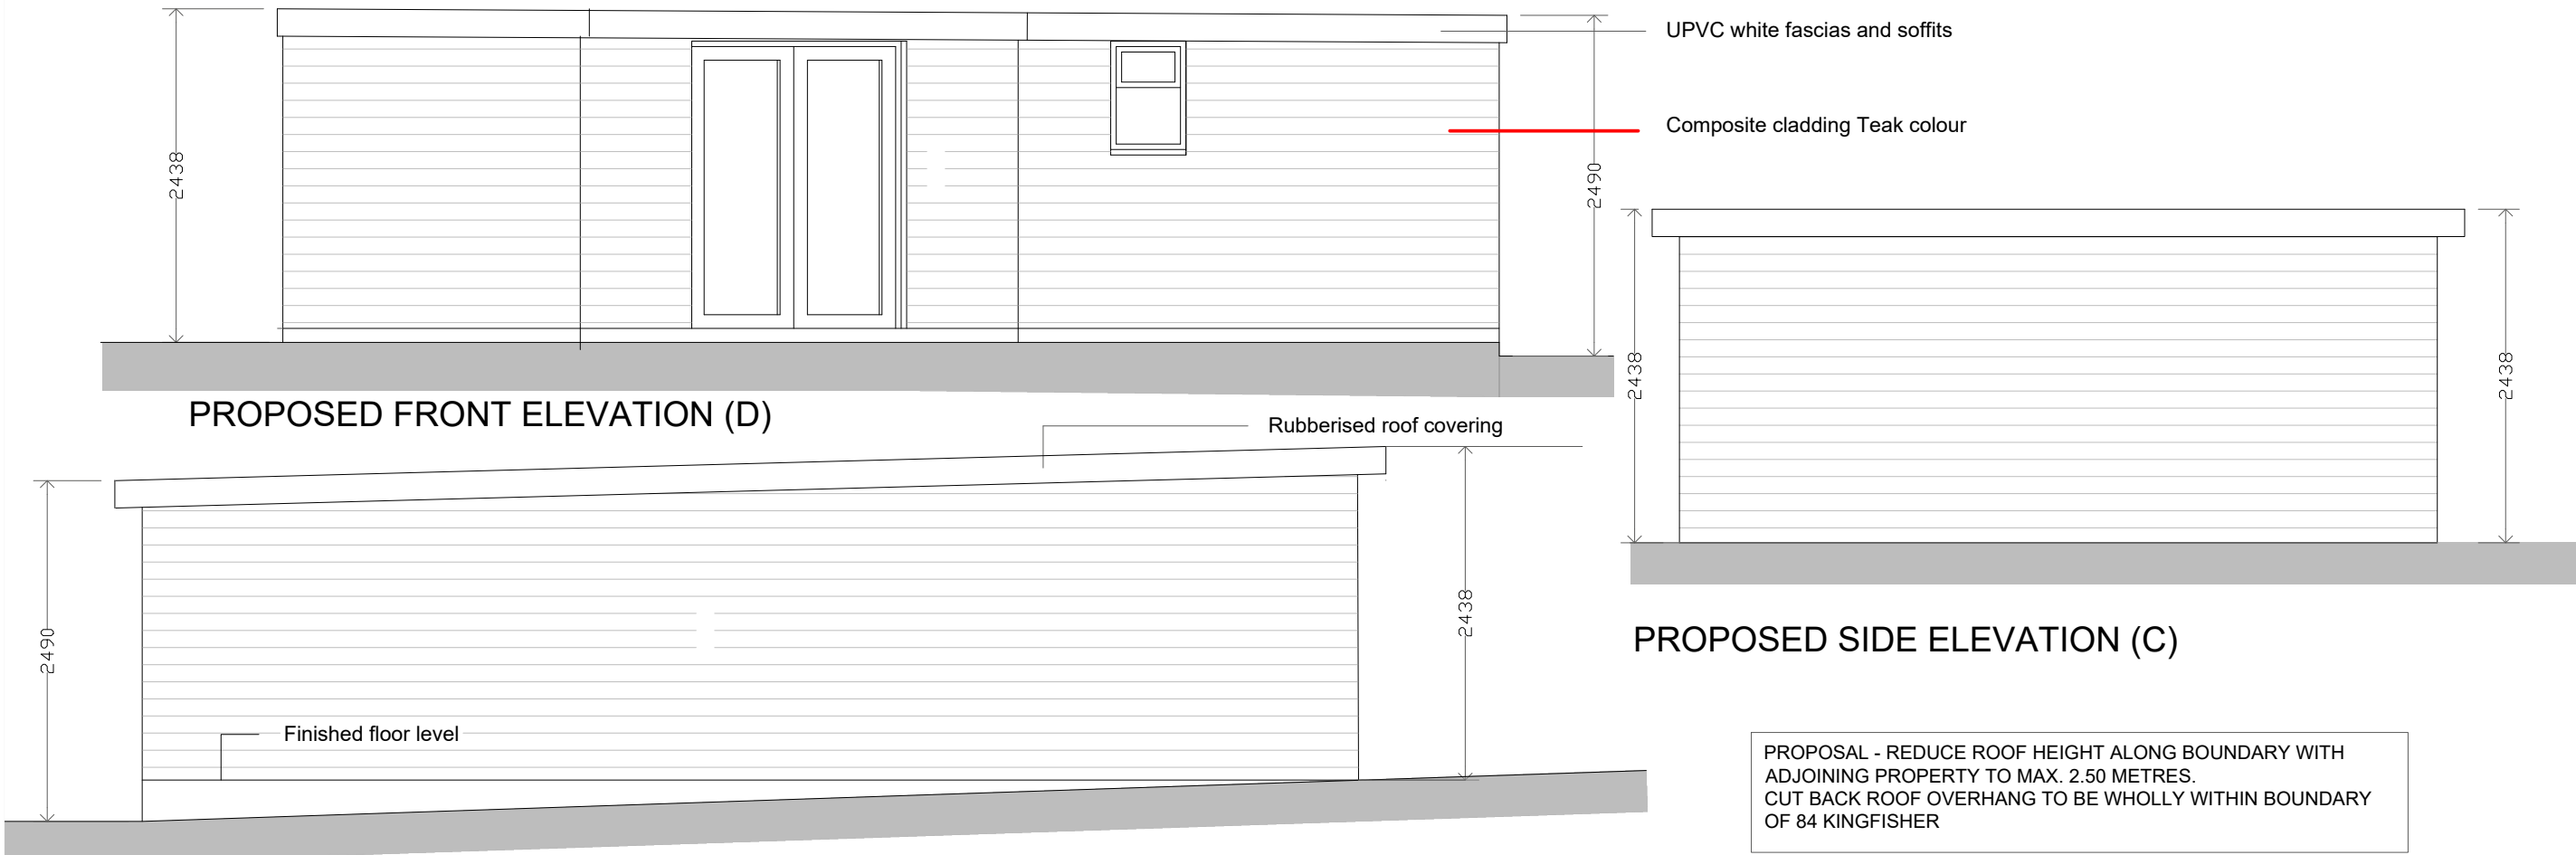

PROPOSED SIDE ELEVATION (A)

AMENDMENTS : A. Roof level reduced. Nov. 2024

k.j.lloyd AADip. RIBA CHARTERED ARCHITECT		49 Coed Y Pia, LLanbradach Caerphilly, CF83 3PT	
PROJECT	GARDEN OUTBUILDING 84 KINGFISHER CRESCENT MERTHYR TYDFIL CF48 4TL	SCALE	1:50 @ A3
			DATE SEPT 2024
DRAWING	AS PROPOSED PLAN AND ELEVATIONS	DRAWN	KL
			DRG. NO. 02

THIS DRAWING IS COPYRIGHT