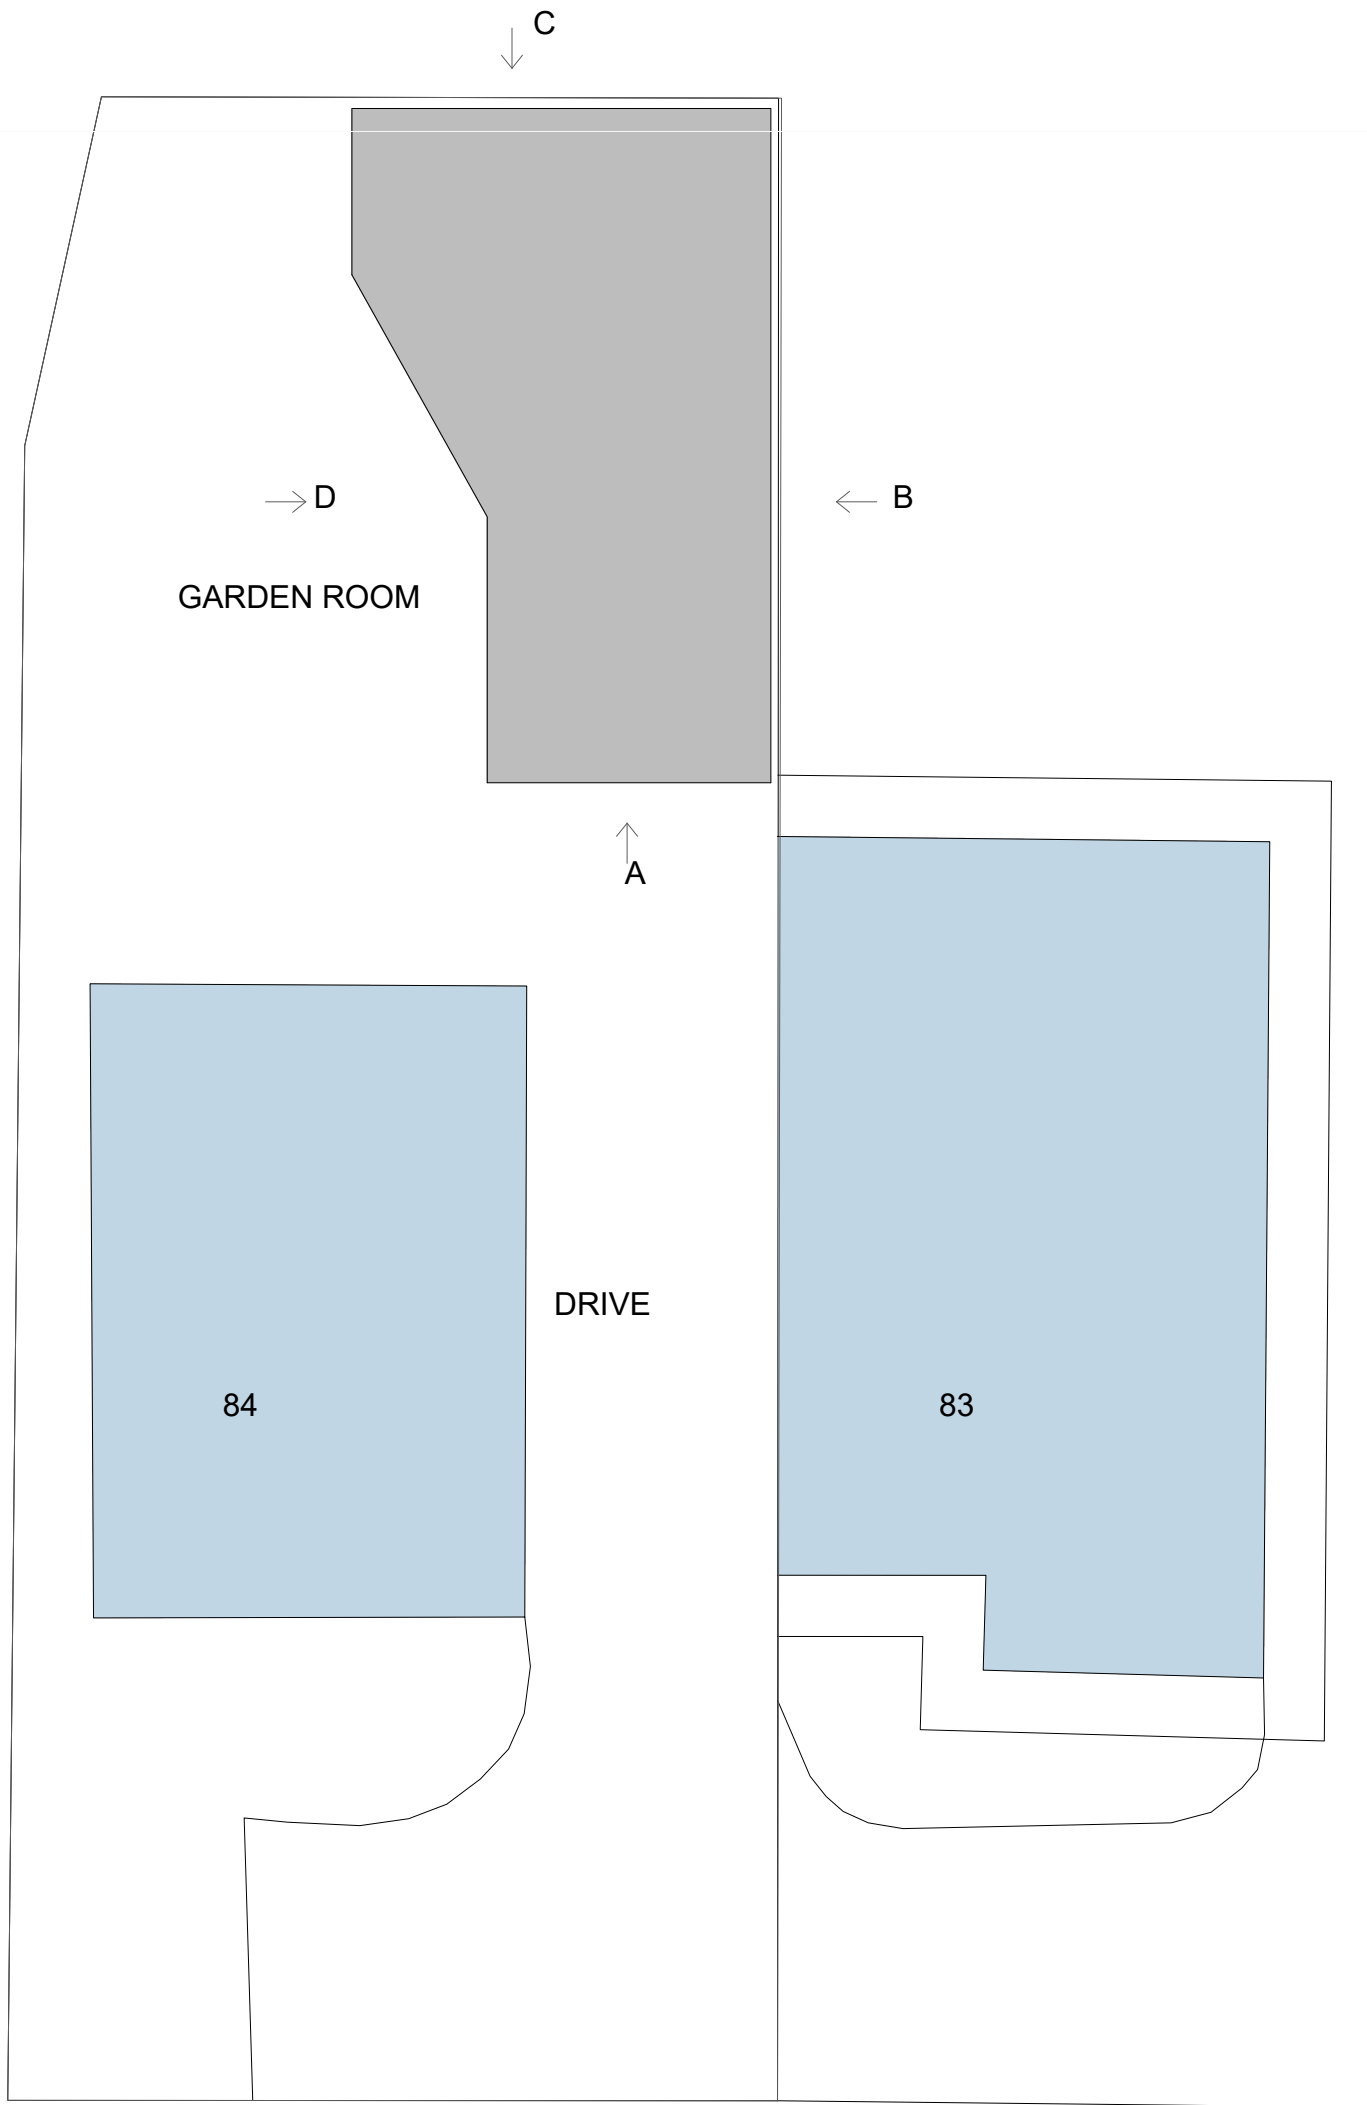


AMENDMENTS : A. Additional notation added Nov. 2024
B. Scale amended. Nov. 2024

k.j.lloyd AADip. RIBA
CHARTERED ARCHITECT

49 Coed Y Pia, LLanbradach
Caerphilly, CF83 3PT

PROJECT
GARDEN OUTBUILDING
84 KINGFISHER CRESCENT
MERTHYR TYDFIL
CF48 4TL

SCALE 1:100 @ A3 DATE SEPT 2024
DRAWN KL DRG.NO. 03

DRAWING BLOCK PLAN

THIS DRAWING IS COPYRIGHT