
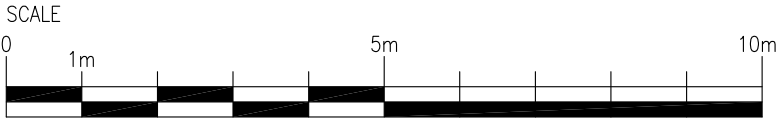


STATUTORY STATUS	
LISTED	YES - GRADE II
CONSERVATION	YES

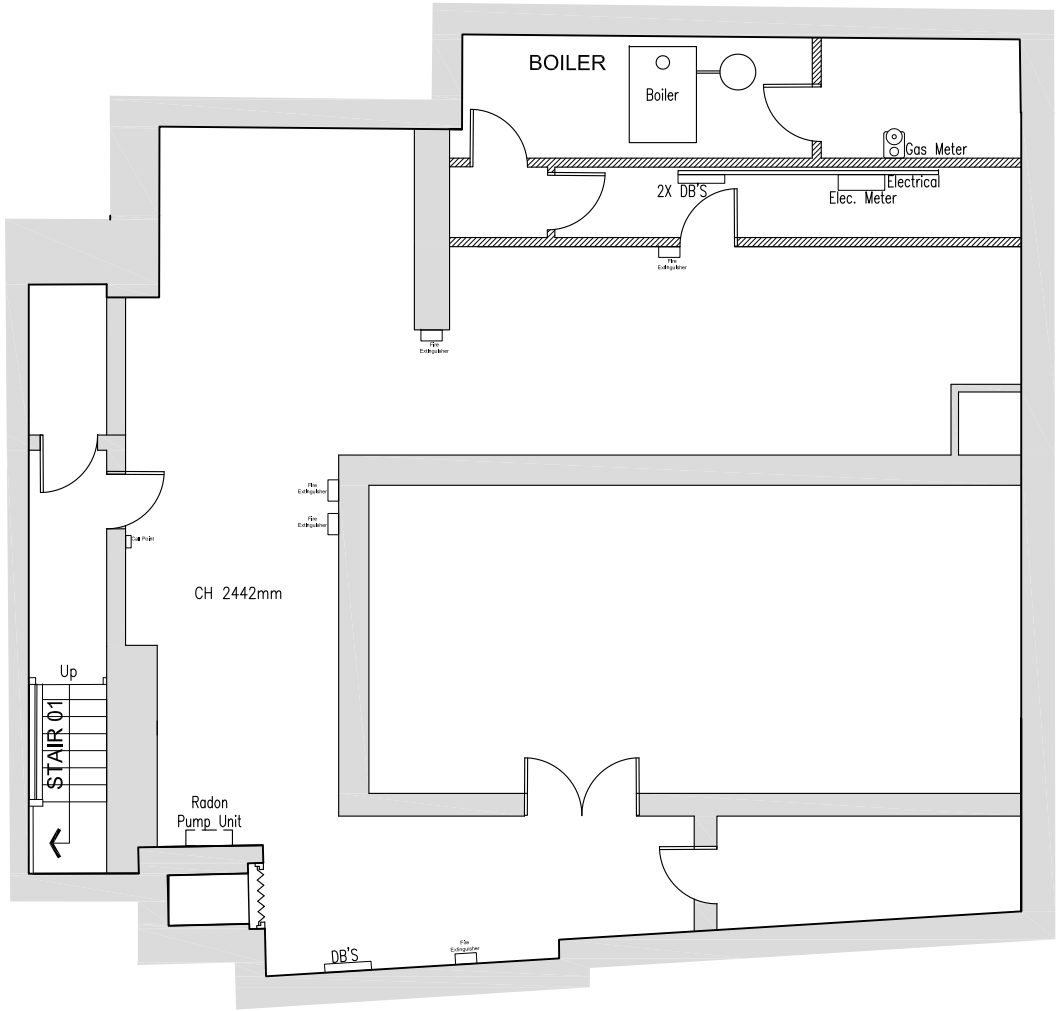

PLANNING

NOTE
This drawing has been prepared from historical information that cannot be guaranteed accurate. Responsibility is not accepted for errors made by others in scaling from this drawing. All construction information should be taken from figured dimensions only. All dimensions should be checked on site prior to the manufacture of any components. No services should pass through or over the Boxes & Parcels room. No sprinklers to be located in the Comms room.

- HATCHING**
- New Partition wall
 - New Partition wall
 - New Partition wall
 - Existing Partition wall
 - Structural wall
 - Area not in scope

DATE : REV DRAWN CHECKED NOTES.



ISG
Boleyn House,
St Augustines
Business Park,
Whitstable
Kent CT5 2QJ

Project

MERTHYR TYDFIL HIGH ST

47 HIGH STREET, MERTHYR TYDFIL,
MID GLAMORGAN
CF47 8DL
PIM NO.



Drawing Title

BASEMENT FLOOR LAYOUT
AS PROPOSED
CLOSURE 2023

Branch Sort Code	Branch ID	Supplier Project No BY108629	
Scale 1:100@A3	Drawn HU	Checked JW	Date 14/04/2023
Drg.No BY108629_311			Revision -
Architectural Practice: ISG Design Hub			