


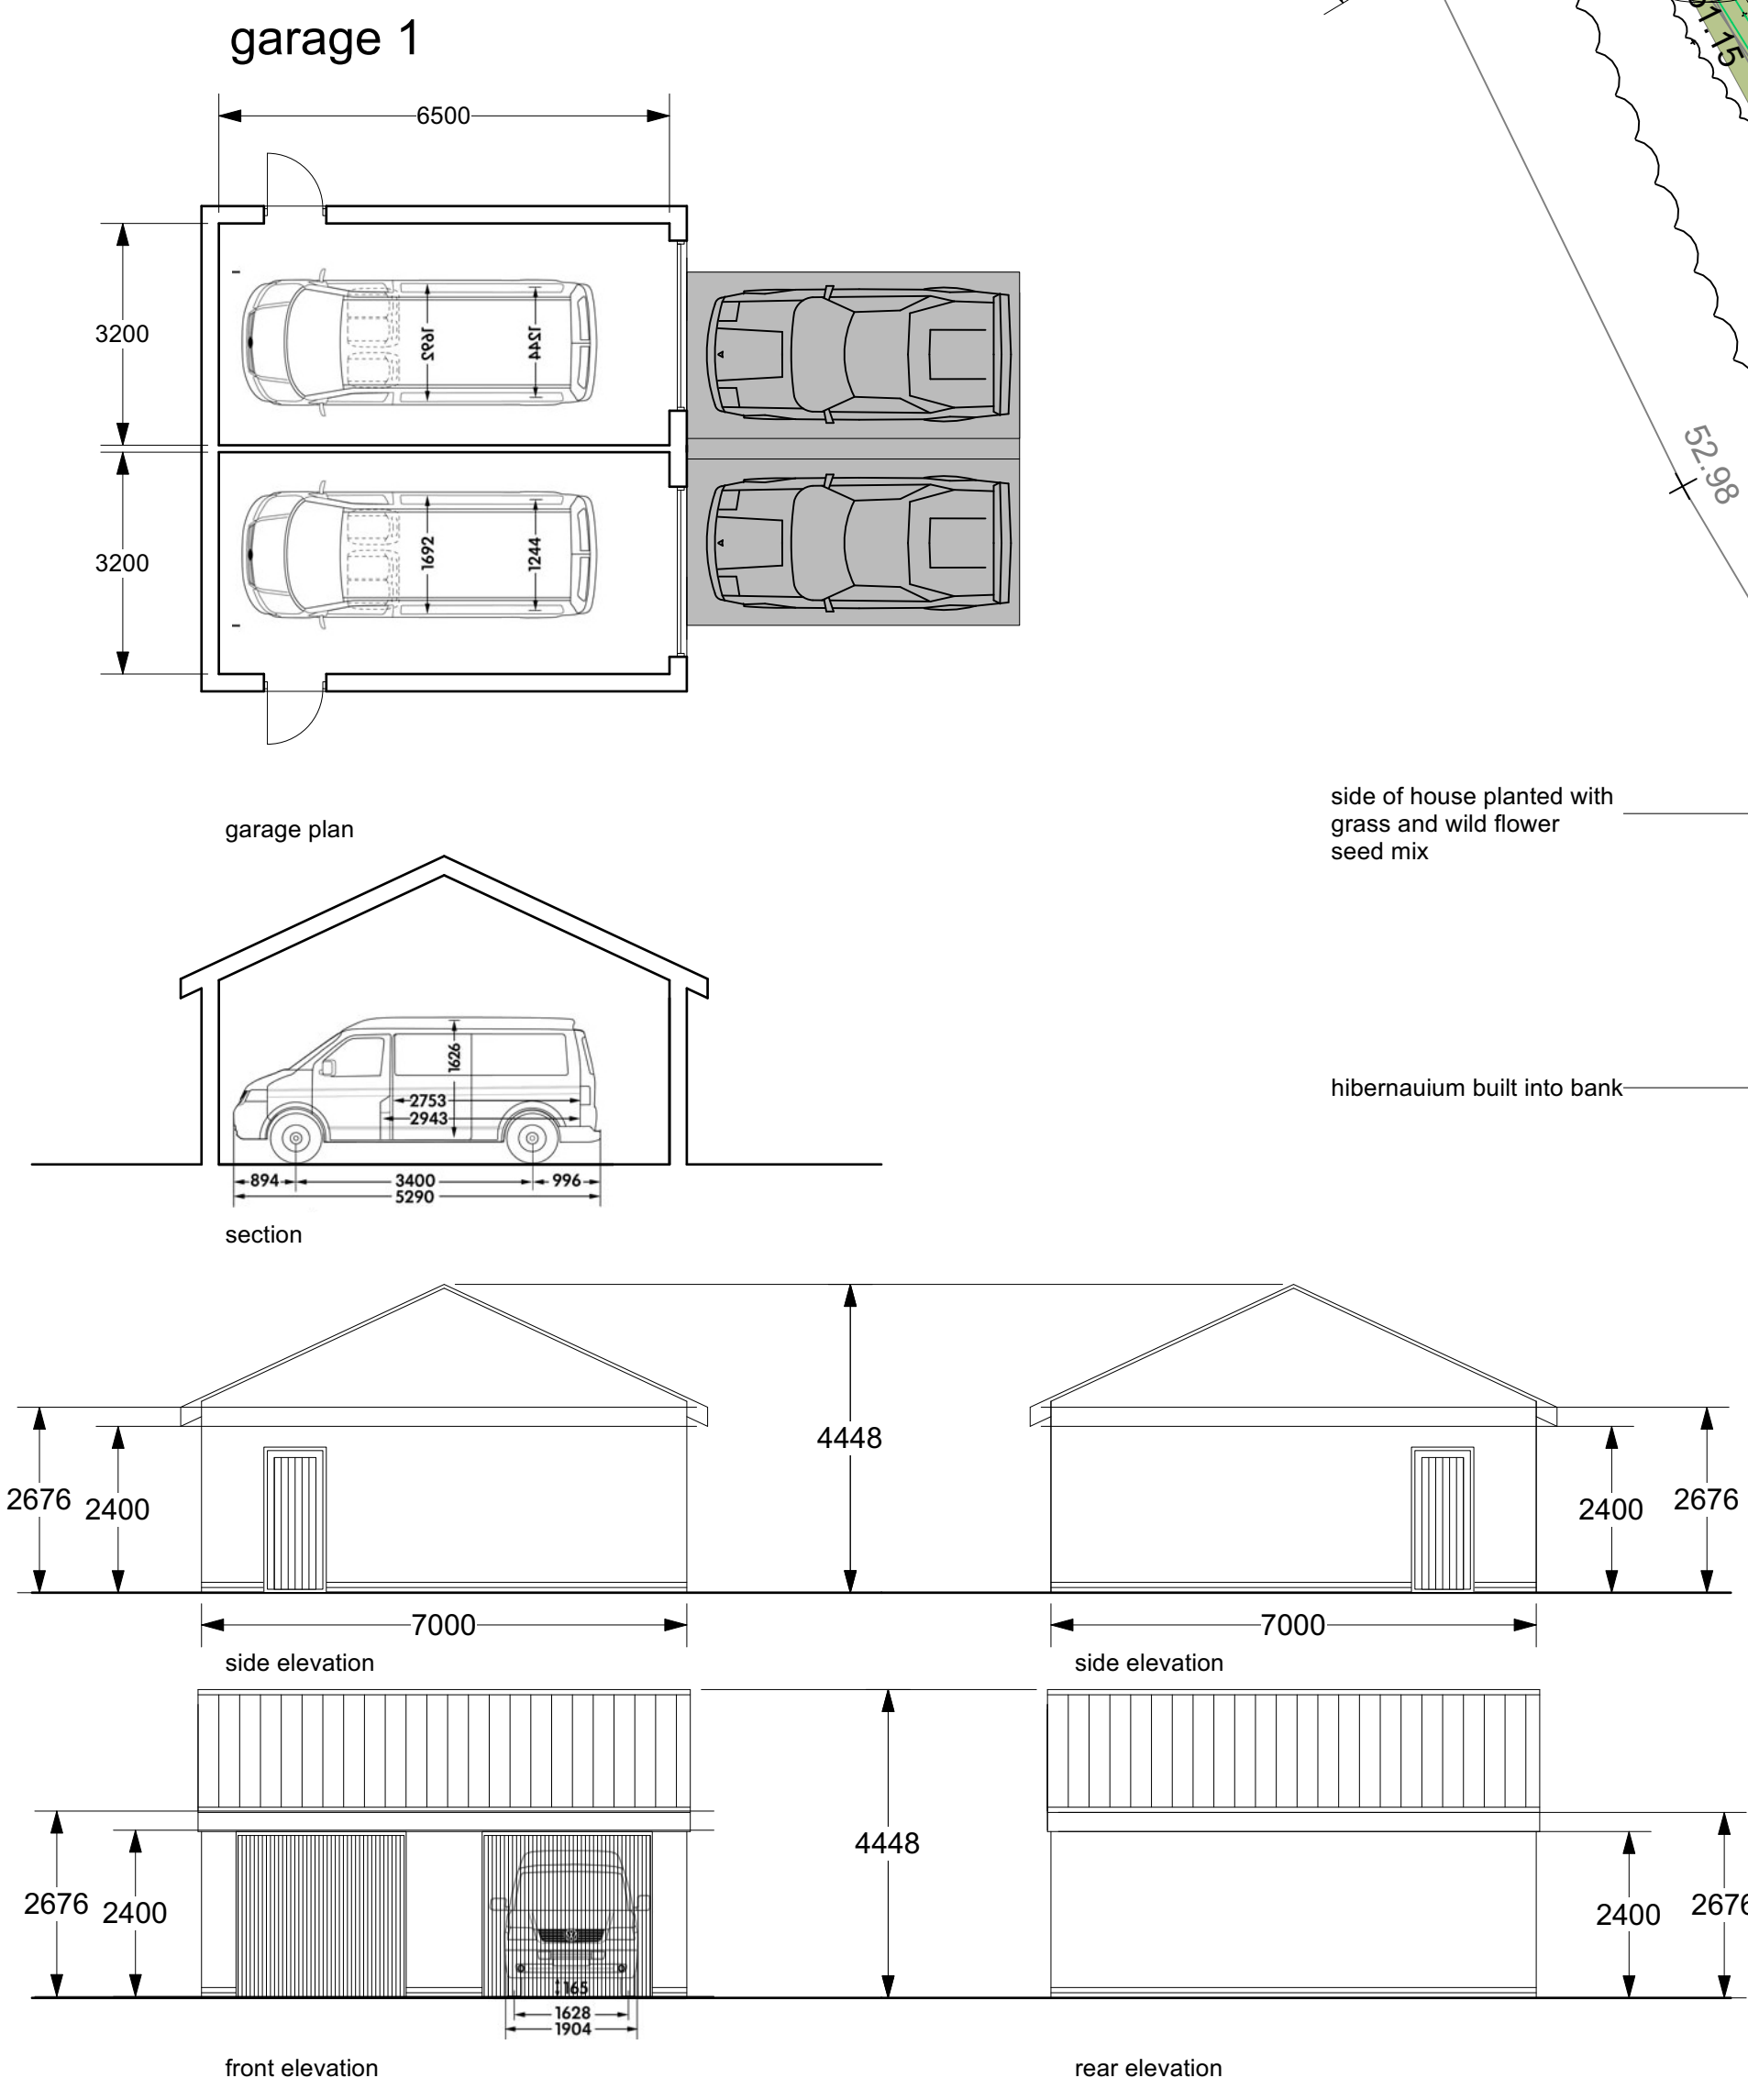

- G. Dims Added 11.05.2025
F. Added ecologist comment 15.12.2020
E. Revised garage dimensions - 18.11.20
D. Revised middle plot Oct '20
C. Omitted garage 02 - 20.06.20
B. Added drying room - 23.04.20
A. Added garage elevations - 17.03.20


Proposed new dwellings
and Granny annex at
Park Place, Troedryhiw
For Mr and Mrs Birch

604.007F	SITE PLAN		
sketch	1:100@A1	Dec 19	CG
1st Floor Woodruff Studios 62 High St Merthyr Tydfil CF37 8DE 07830328652 hello@georgeandco.studio www.georgeandco.studio			
DO NOT SCALE THIS DRAWING			©George and Co.



604.008D		SITE PLAN	
sketch	1:100@A1	Dec 19	CG
1st Floor Woodfired Studios 62 High St Merthyr Tydfil CF37 8DE 07830328652 hello@georgeandco.studio www.georgeandco.studio			
DO NOT SCALE THIS DRAWING		@George and Co.	

SITE PLAN V APPROVED PLANNING APPLICATION (HIGHLIGHTED IN BLUE)

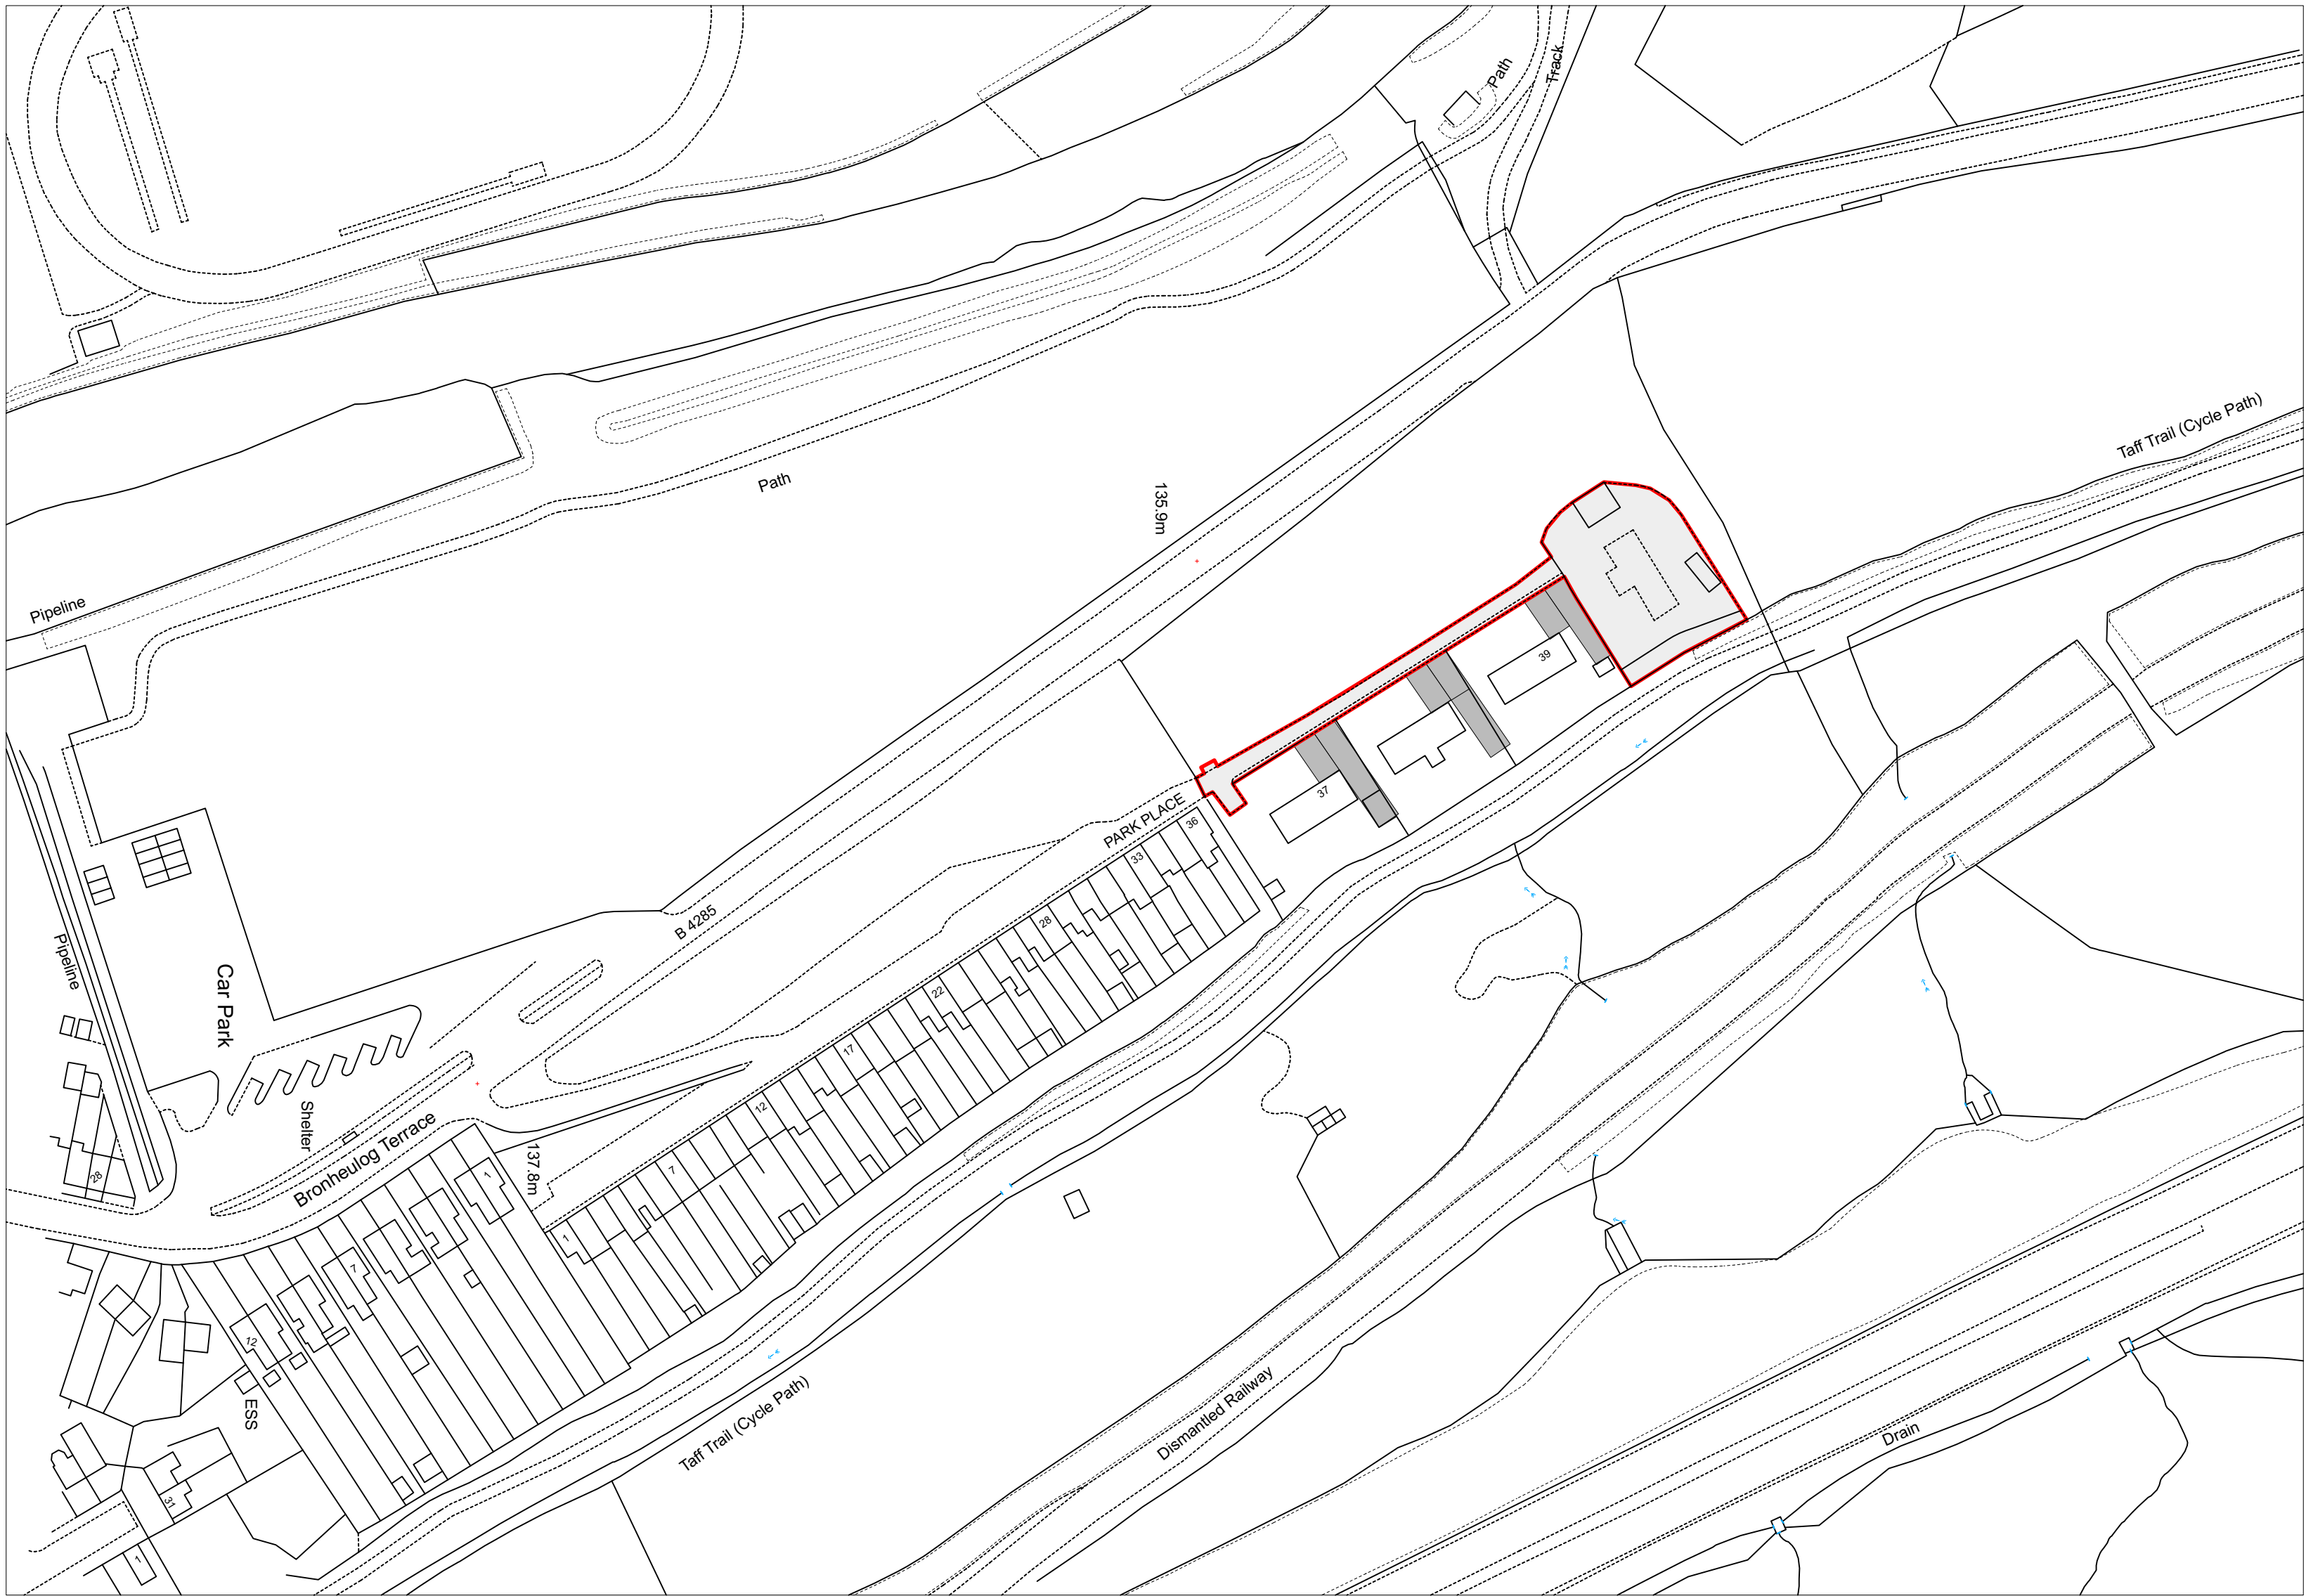

OSMAP 1:1250

 George and Co.

Proposed new dwellings
and Granny annex at
Park Place, Troedyrhiw

For Mr and Mrs Birch

604.009		ELEVATIONS	
sketch	1:100@A1	Dec 19	CG
1st Floor Woodfired Studios 62 High St Merthyr Tydfil CF37 8DE 07830328652 hello@georgeandco.studio www.georgeandco.studio			
DO NOT SCALE THIS DRAWING			©George and Co.