


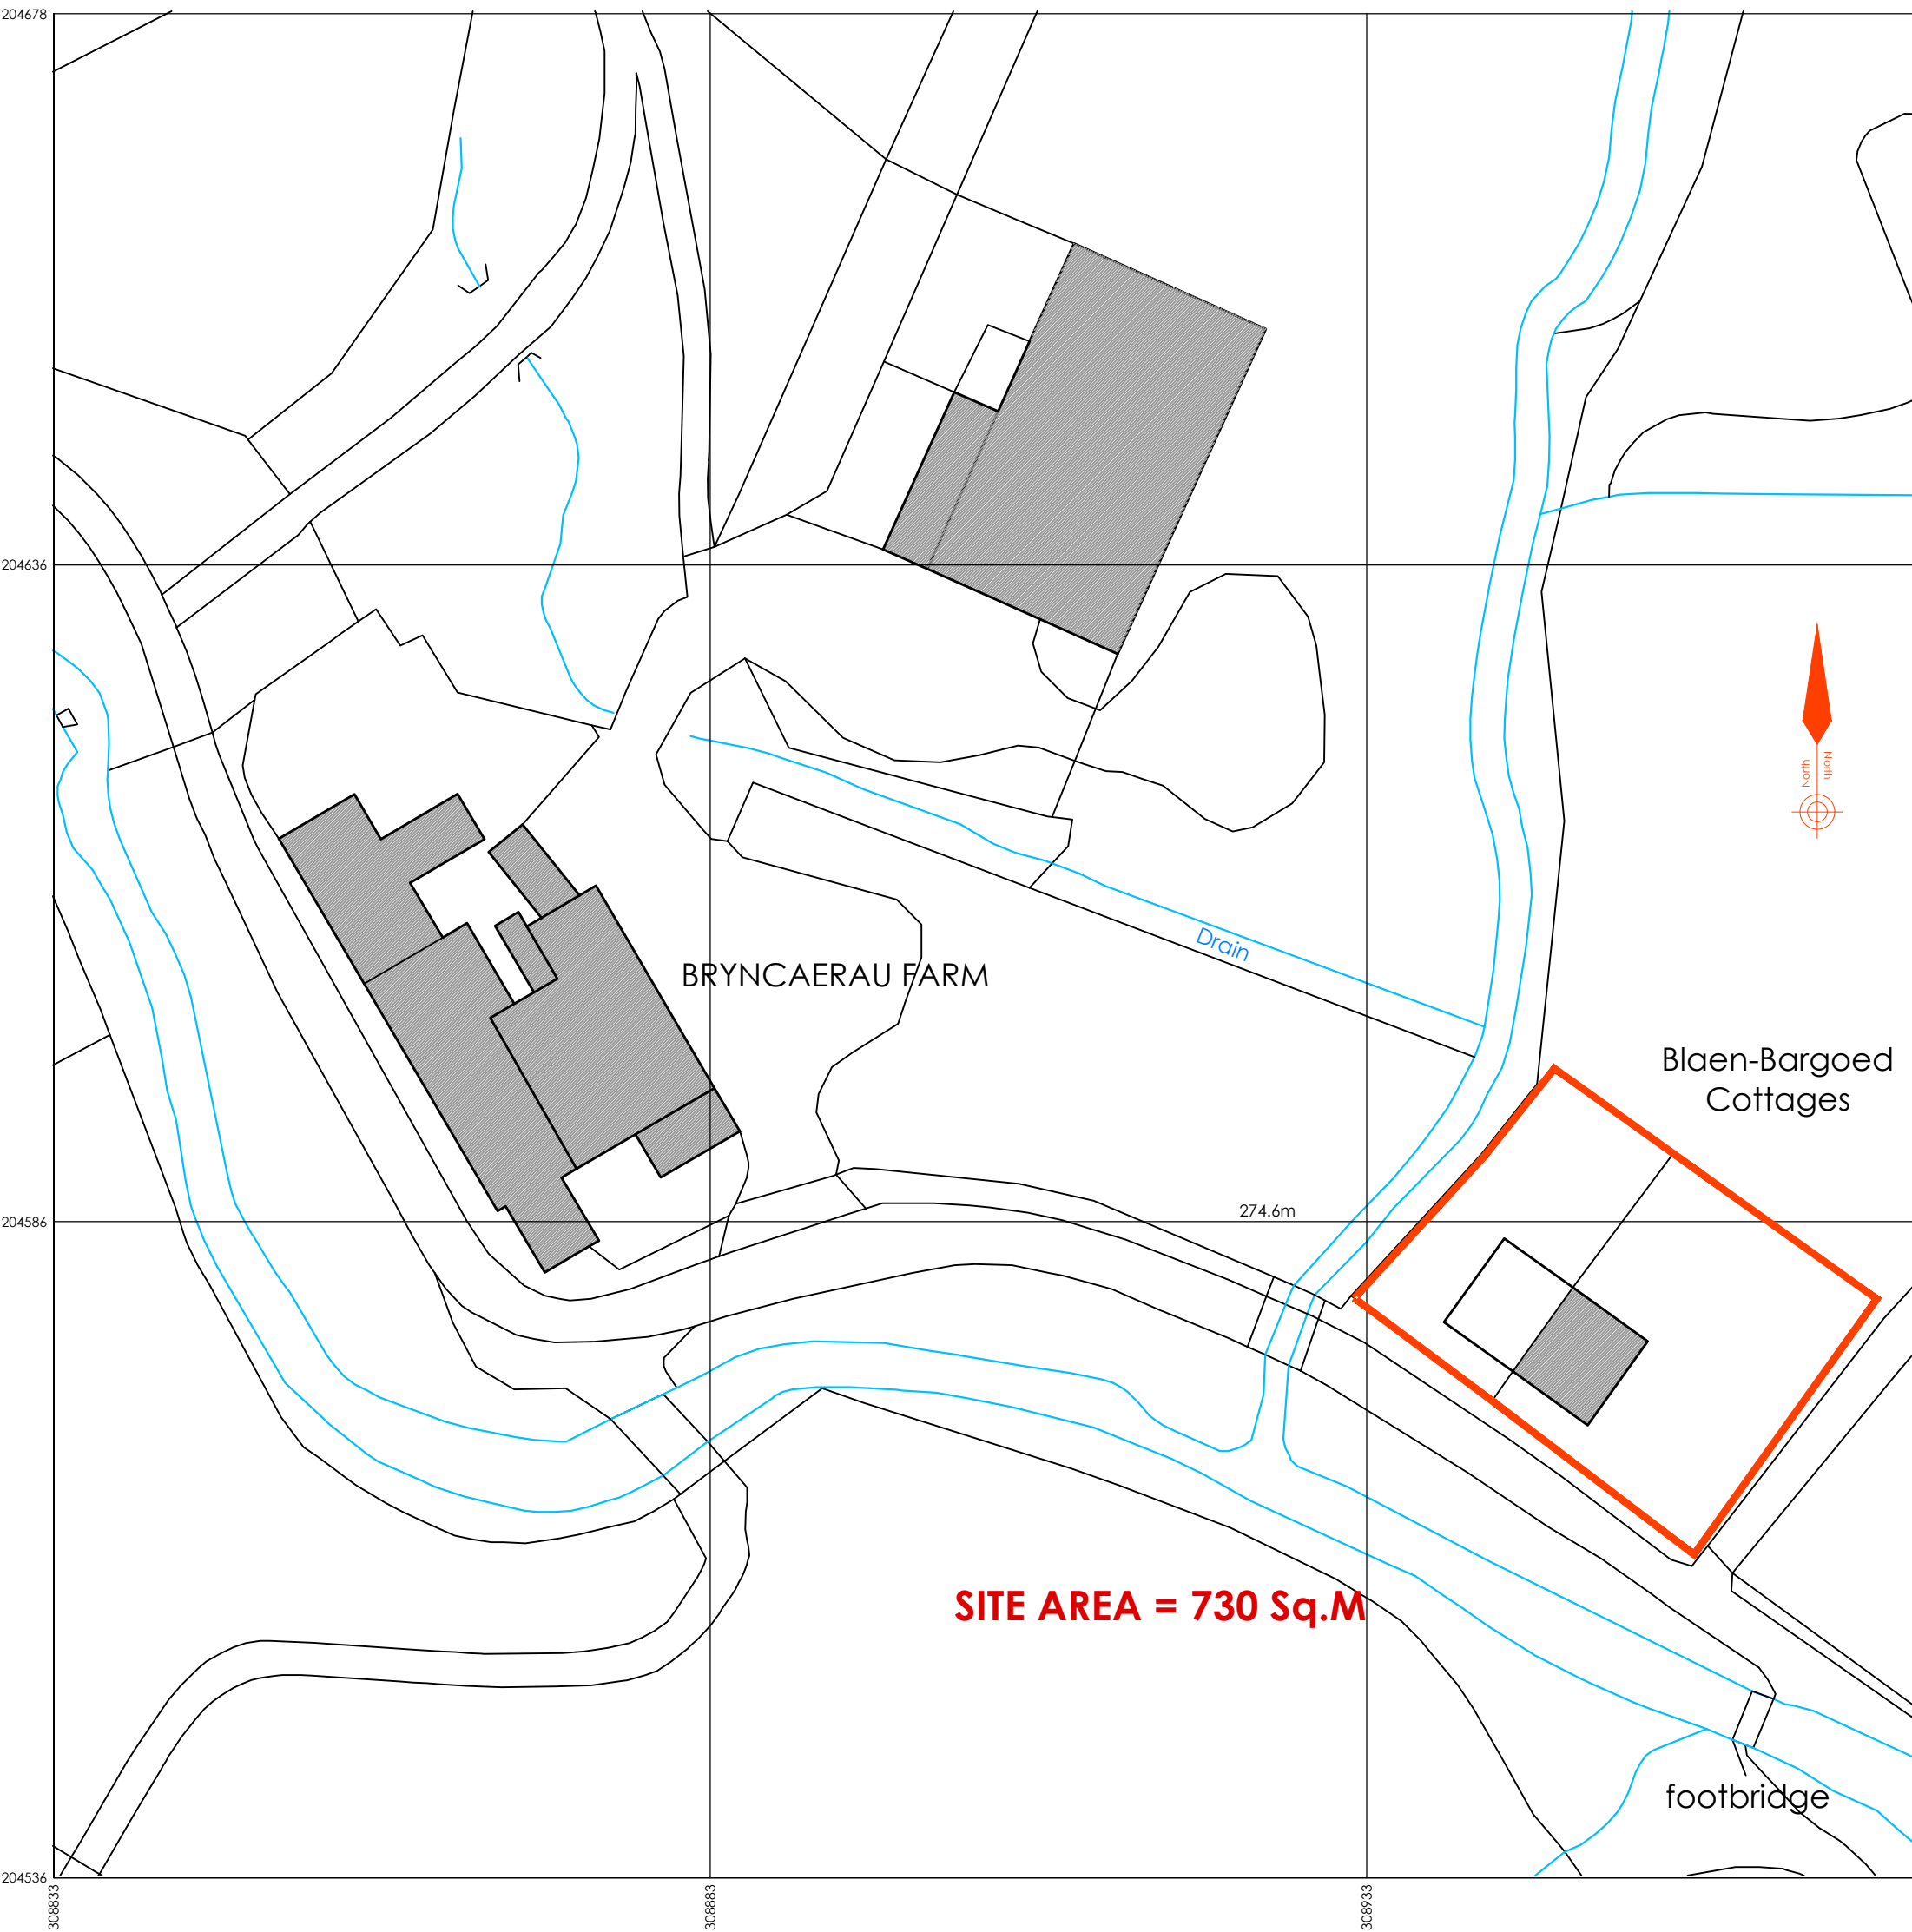

SITE LOCATION PLAN 1:500



Creation Design

Creation Design - Wales

Tel: 01495 616277 / 07508890294
www.creationdesign-wales.com
E-mail: info@creationdesign-wales.com

RETROSPECTIVE HOUSE EXTENSION

BLAEN-BARGOED COTTAGE
BRYNCAERAU FARM.
CWMBARGOED.
MERTHYR TYDFIL
CF48 4AQ

SITE LOCATION PLAN

DATE: July 2025	DRAWN BY: P.P.
SCALE(S): 1:500 @ A3	DRAWING NO: 25-081/P/01
	REV: -