



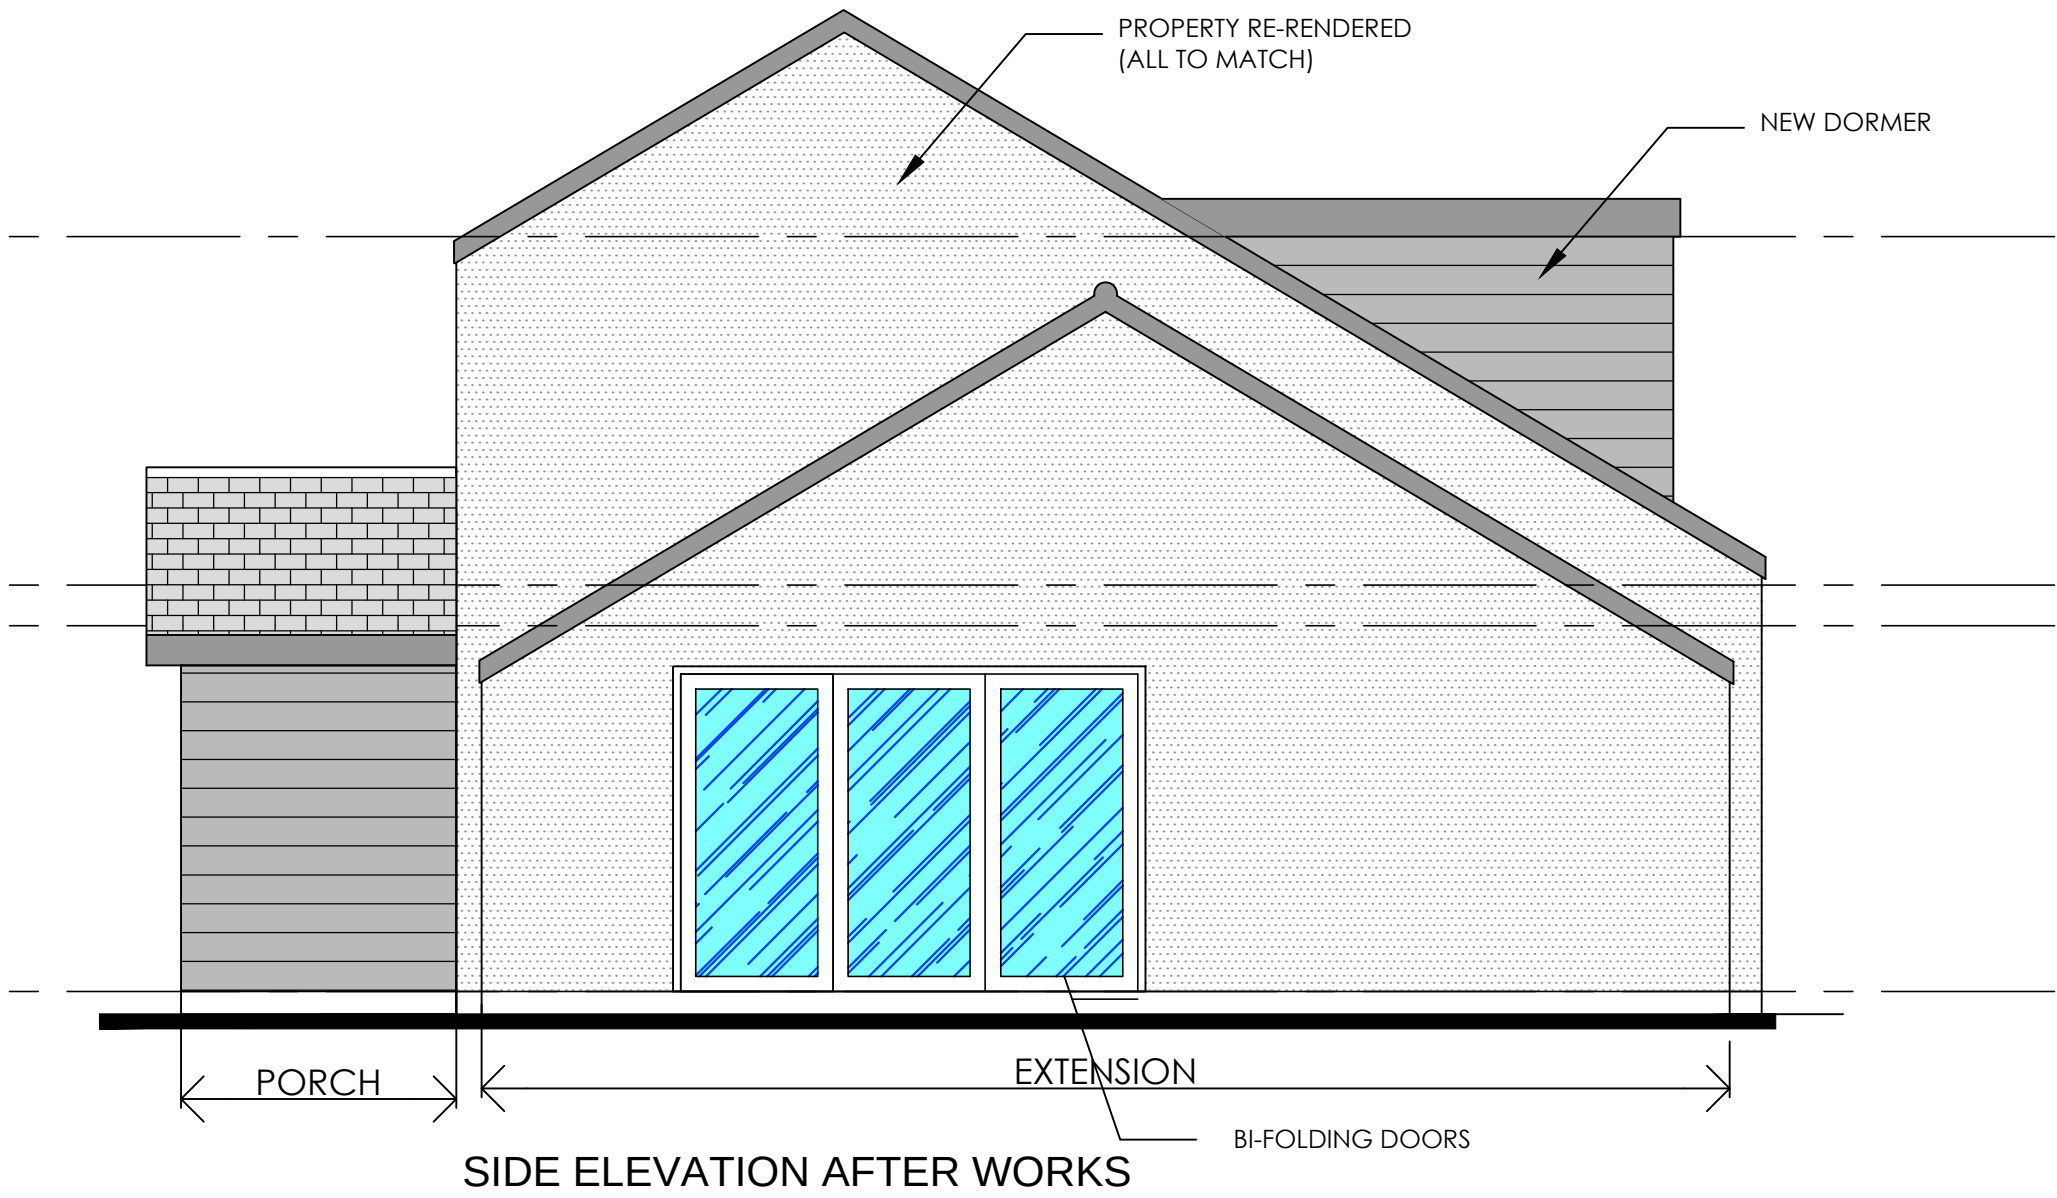

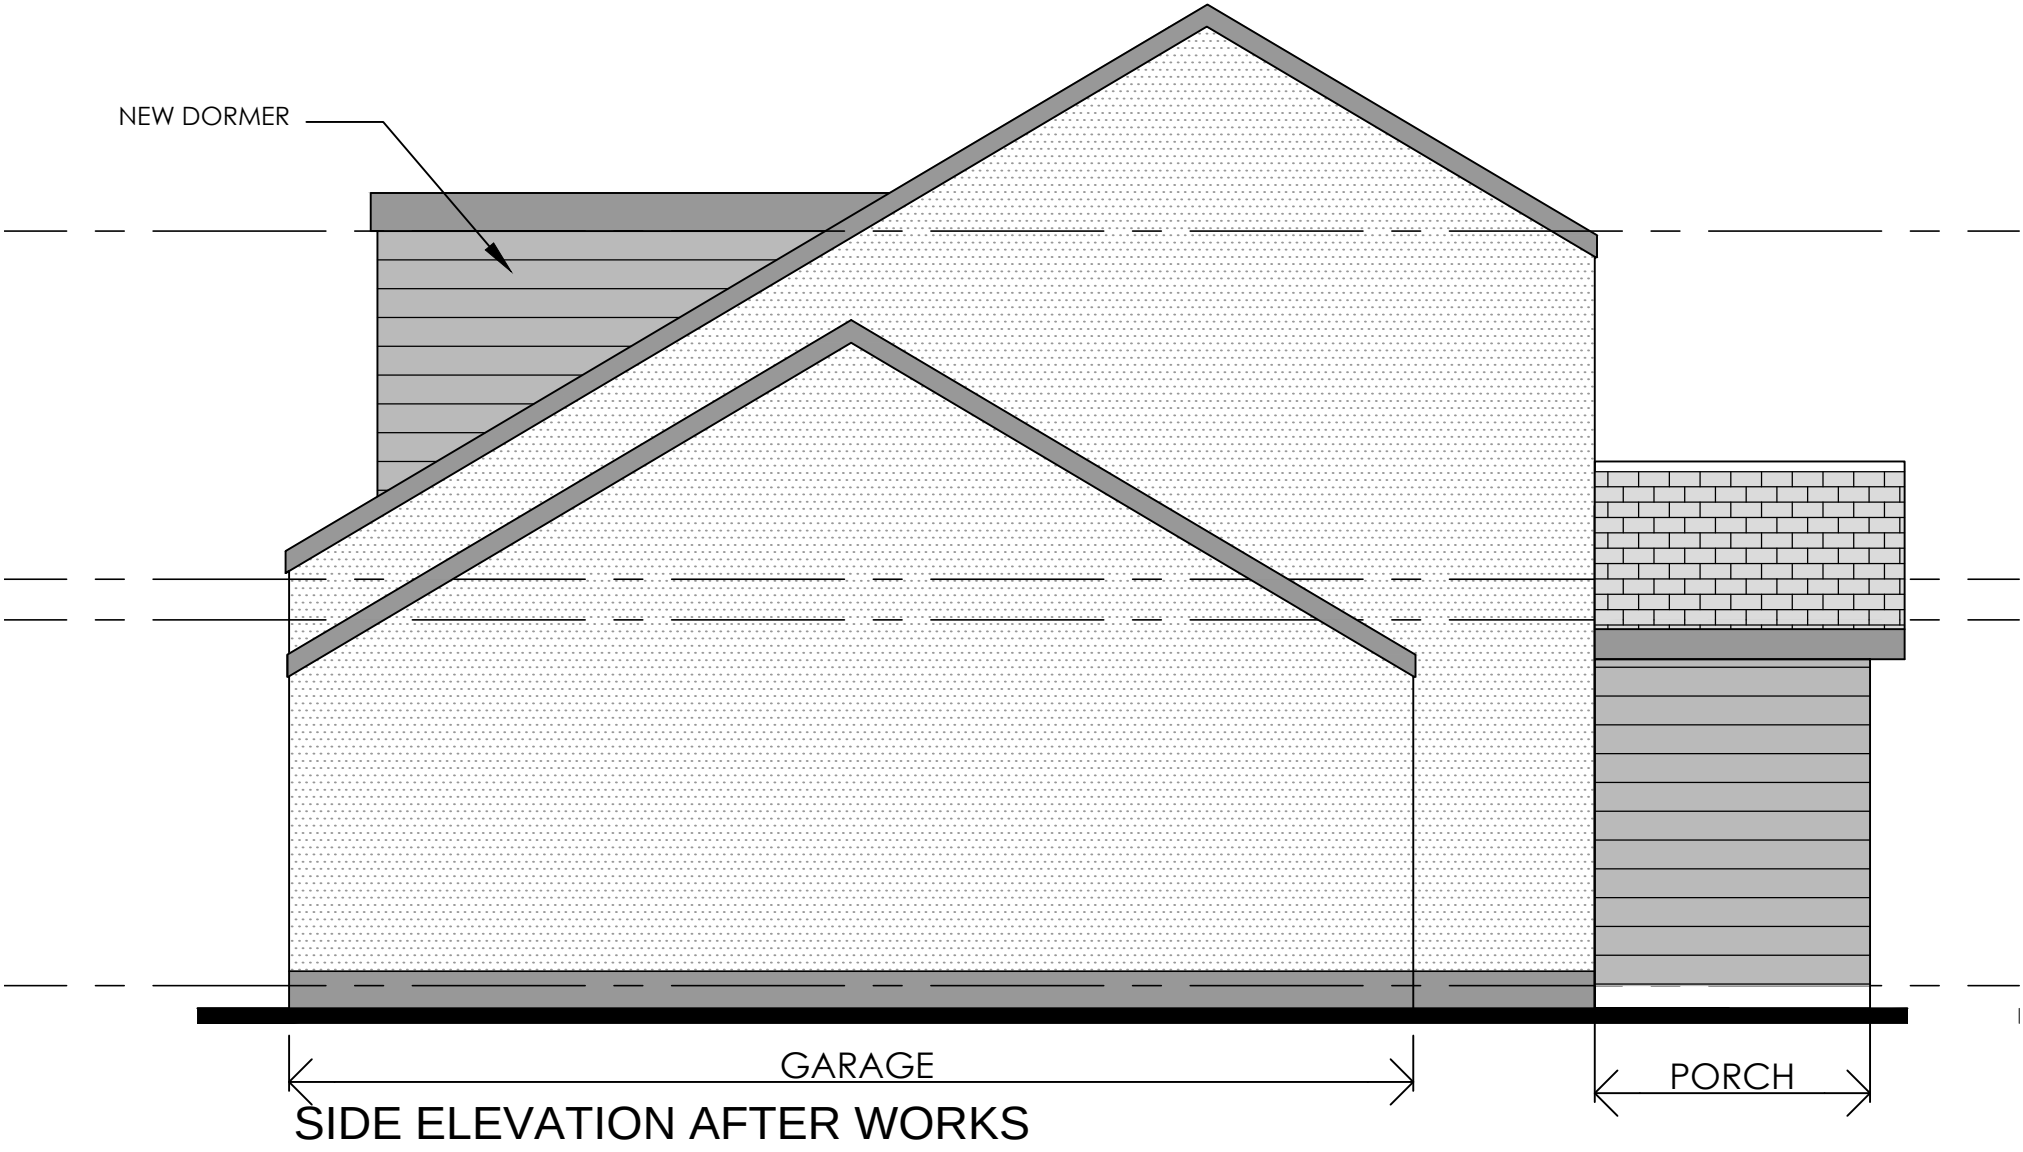

Creation Design

Creation Design - Wales

Tel: 01495 616277 / 07508890294

www.creationdesign-wales.com

E-mail: info@creationdesign-wales.com

RETROSPECTIVE HOUSE EXTENSION

BLAEN-BARGOED COTTAGE

BRYNCAERAU FARM.

CWMBARGOED.

MERTHYR TYDFIL

CF48 4AQ

SIDE ELEVATIONS AFTER WORKS

DATE:

July 2025

DRAWN BY:

P.P.

SCALE(S):

1:50 @ A3

DRAWING NO:

25-081/P/07

REV: