
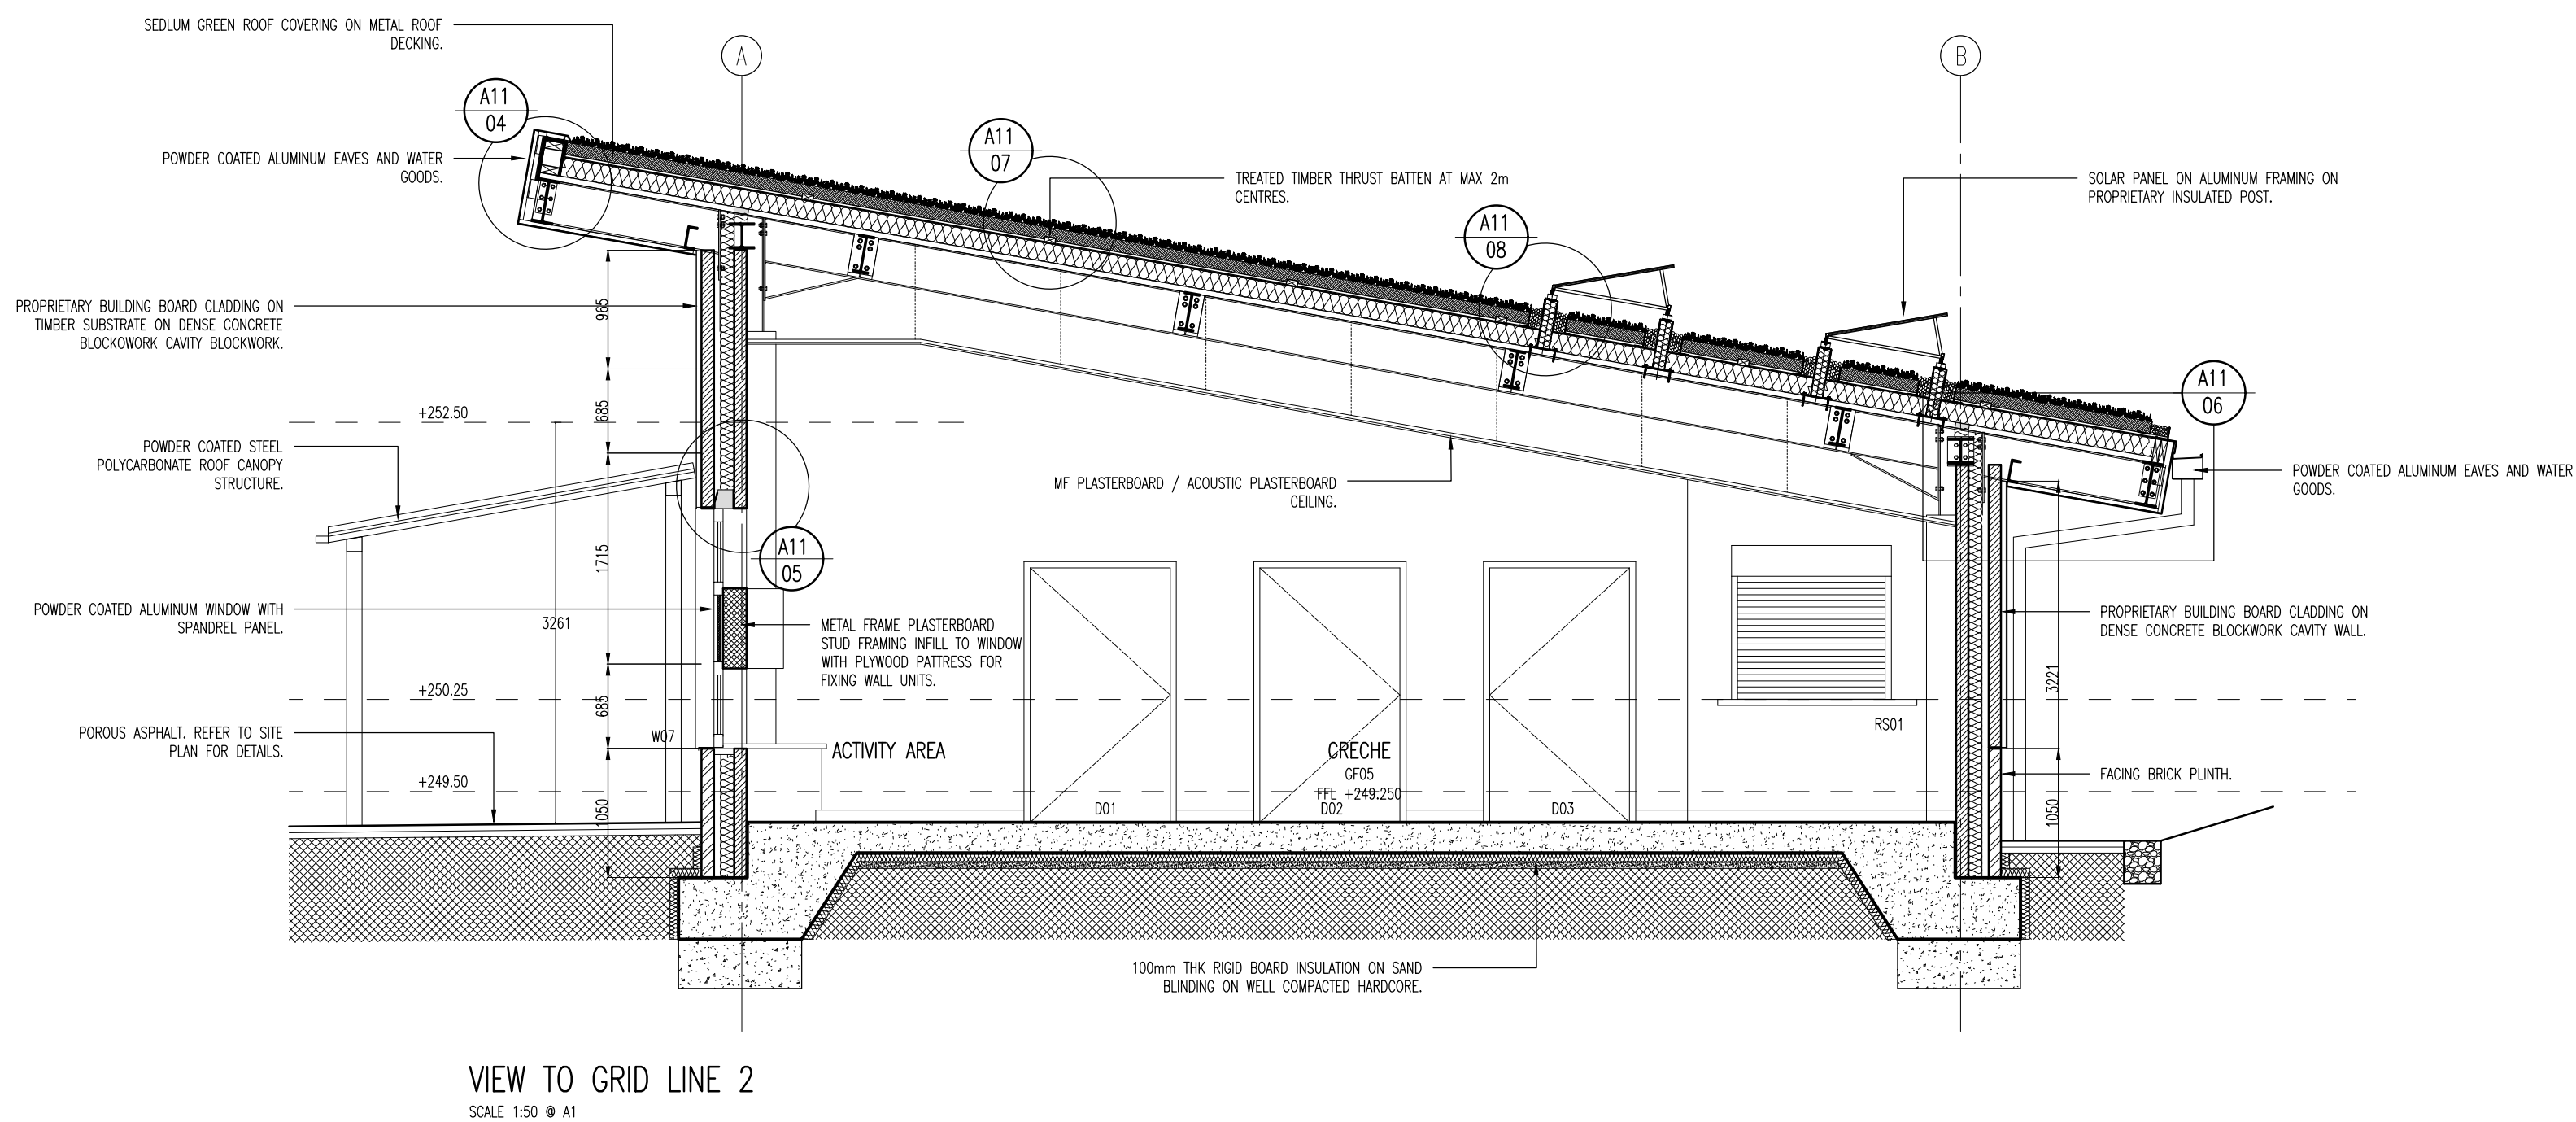


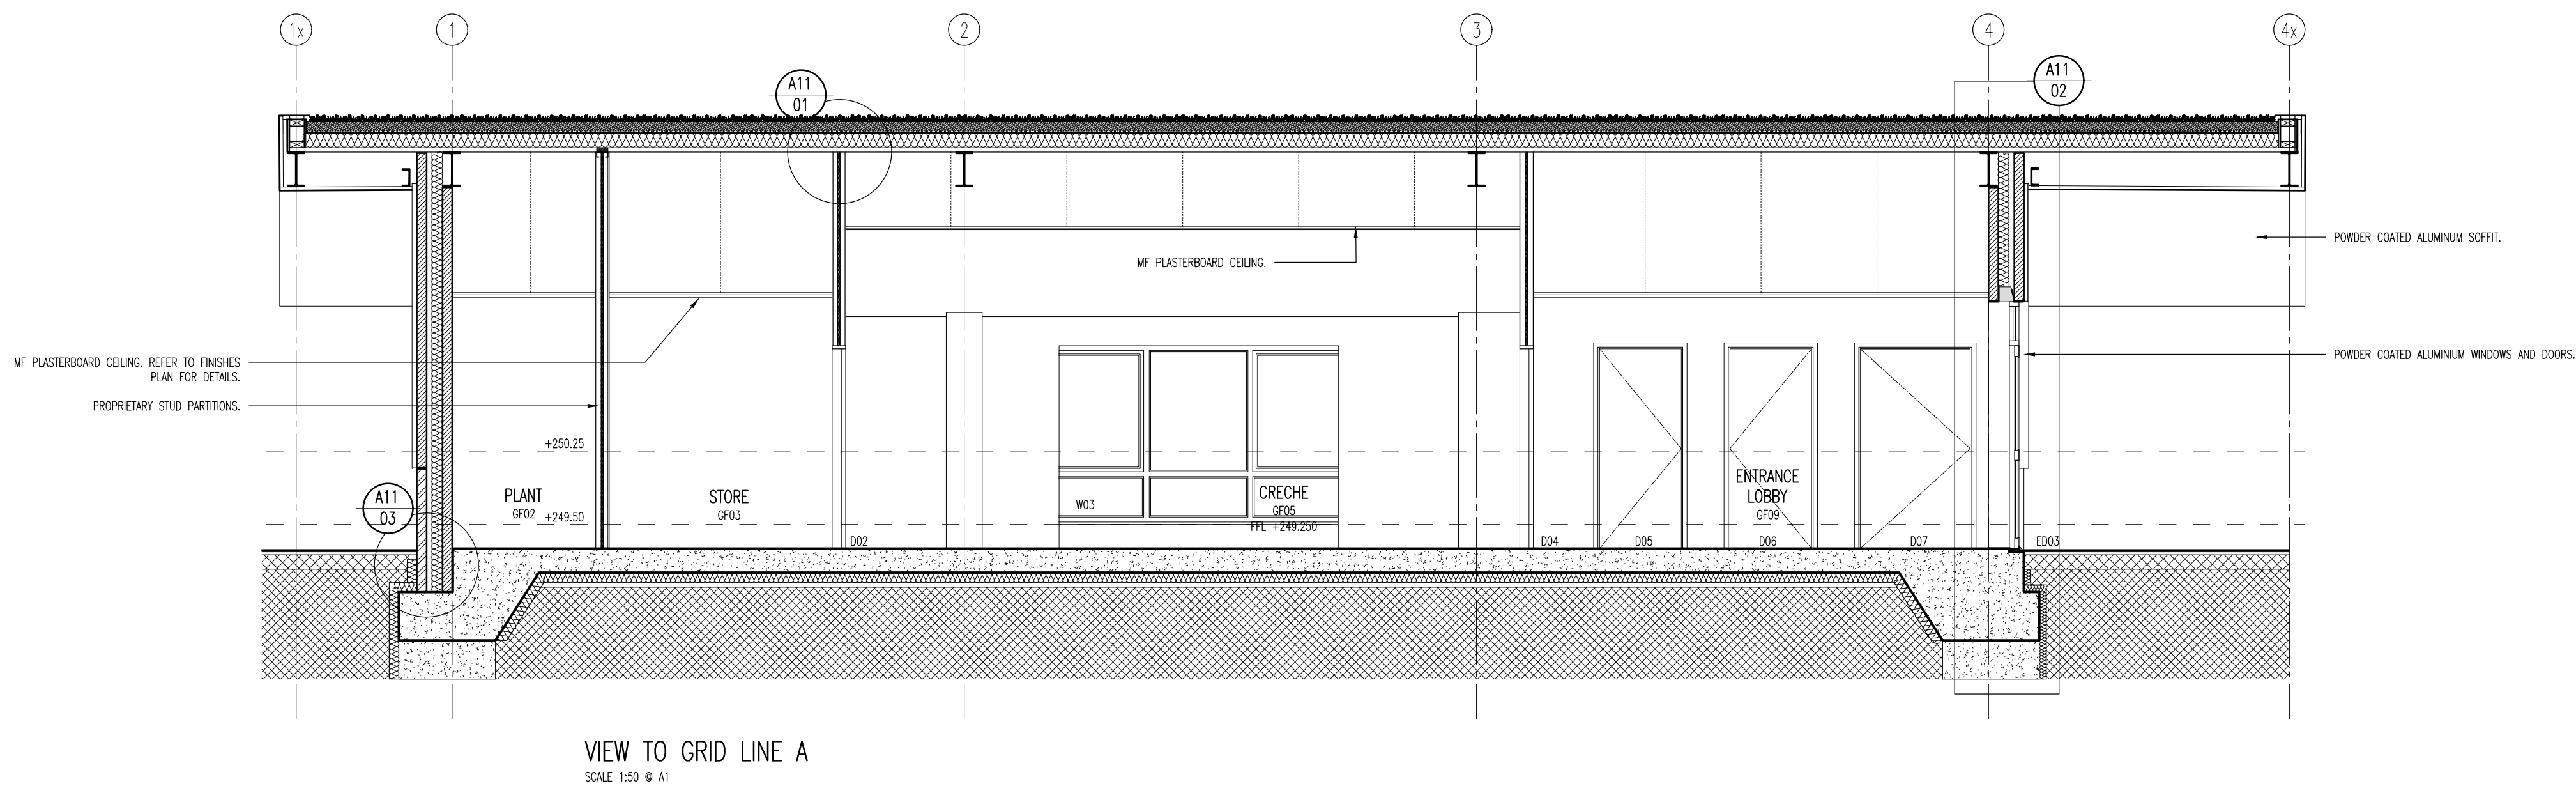

Job No: 24.03		Drawing No: A11		Rev: C			
Scales: 1:50 @ A1							
No.	REVISION	by	date	No.	REVISION	by	date
A	DRAWING STAGE UPDATED TO TENDER	BD	07.03.25				
B	VIEW TO GRID LINE A SECTION AMENDED. SOLAR PANELS ADDED.	BD	02.04.25				
C	SOLAR PANEL FIXING TO ROOF UPDATED.	FL	17.04.25				

NOTES

- 1 Do not scale from this drawing
- 2 All dimensions to be checked on site
- 3 'As built' drawings are prepared, in part, based upon information furnished by others. While this information is believed to be reliable, James & Nicholas LLP assume no responsibility for the accuracy of 'As built' drawings or for any errors or omissions that may have been incorporated into them as a result of incorrect information provided to us by others. Those relying on an 'As built' drawing are advised to obtain independent verification of its accuracy.

STAGE

TENDER

REFER ALSO TO THE FOLLOWING:

Drawings:

Bending Schedules:



james&nicholas

Grove House, Grove Place, Port Talbot SA13 1XA • Tel 01639 885431 • Fax 01639 891687
admin@jamesandnicholas.com • www.jamesandnicholas.com
James & Nicholas Limited Liability Partnership. Registered in the UK No. OC303071

Job title

NEW SCHOOL BUILDING (PROPOSED FLYING START), YSGOL SANTES TUDFIL, MERTHYR TYDFIL, MTCBC

Drawing title

PROPOSED SECTIONS

drawn	BD	11.10.24
checked	AP	11.10.24
approved	JEH	20.01.25

Job No:	Drawing No:	Rev:
24.03	A11	C

Scales: 1:50 @ A1

COPYRIGHT