


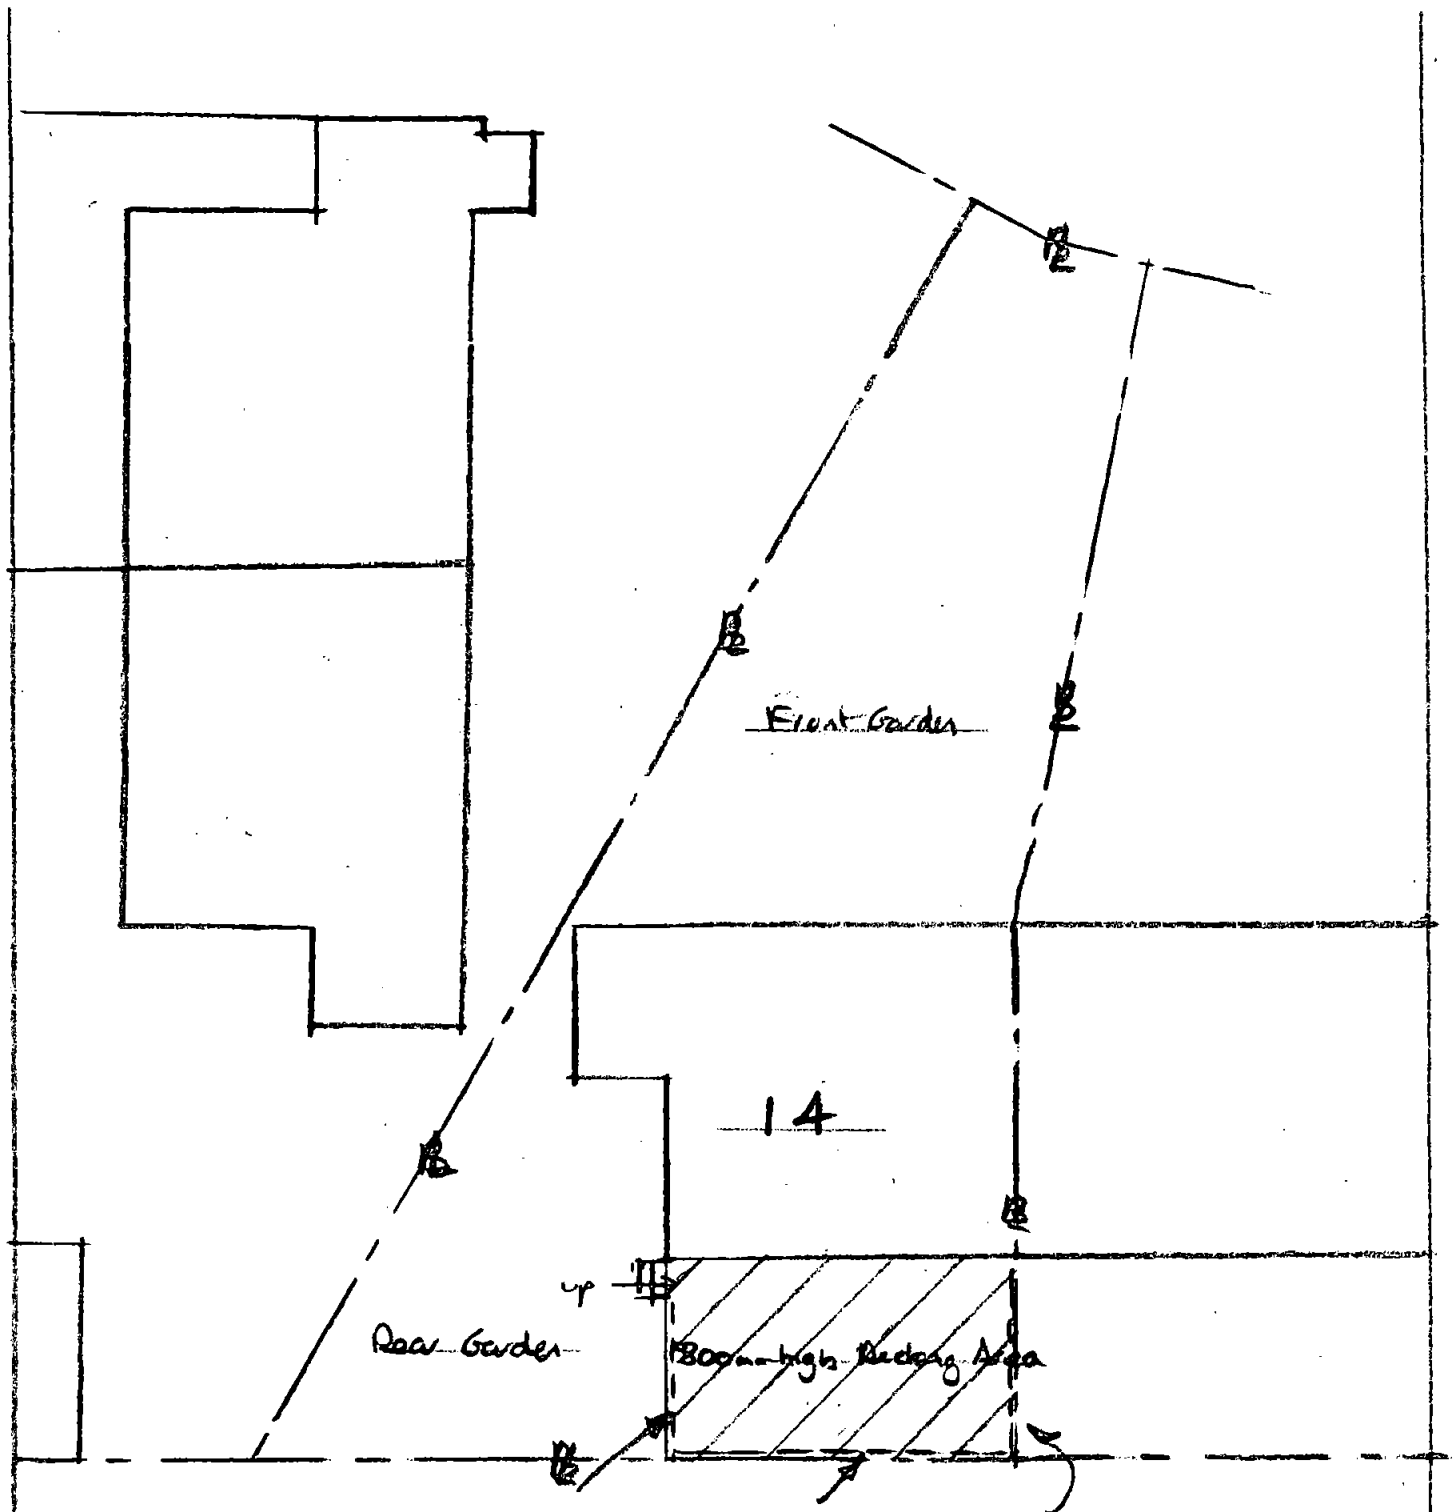

1100mm high guardrail with ballustrading all around not to allow sphere of 100mm to pass through

JOB

PROPOSED ATTIC CONVERSION WITH dormers front & rear + decking etc

ADDRESS

14 EDWARDS CLOSE, PENYARD
MERTHYR TYDFIL, CF47 0LA

DRAWING No

2

SCALE

1:200

DATE

JULY '21

DRAWN

A. COLLINS