




REAR GARDEN

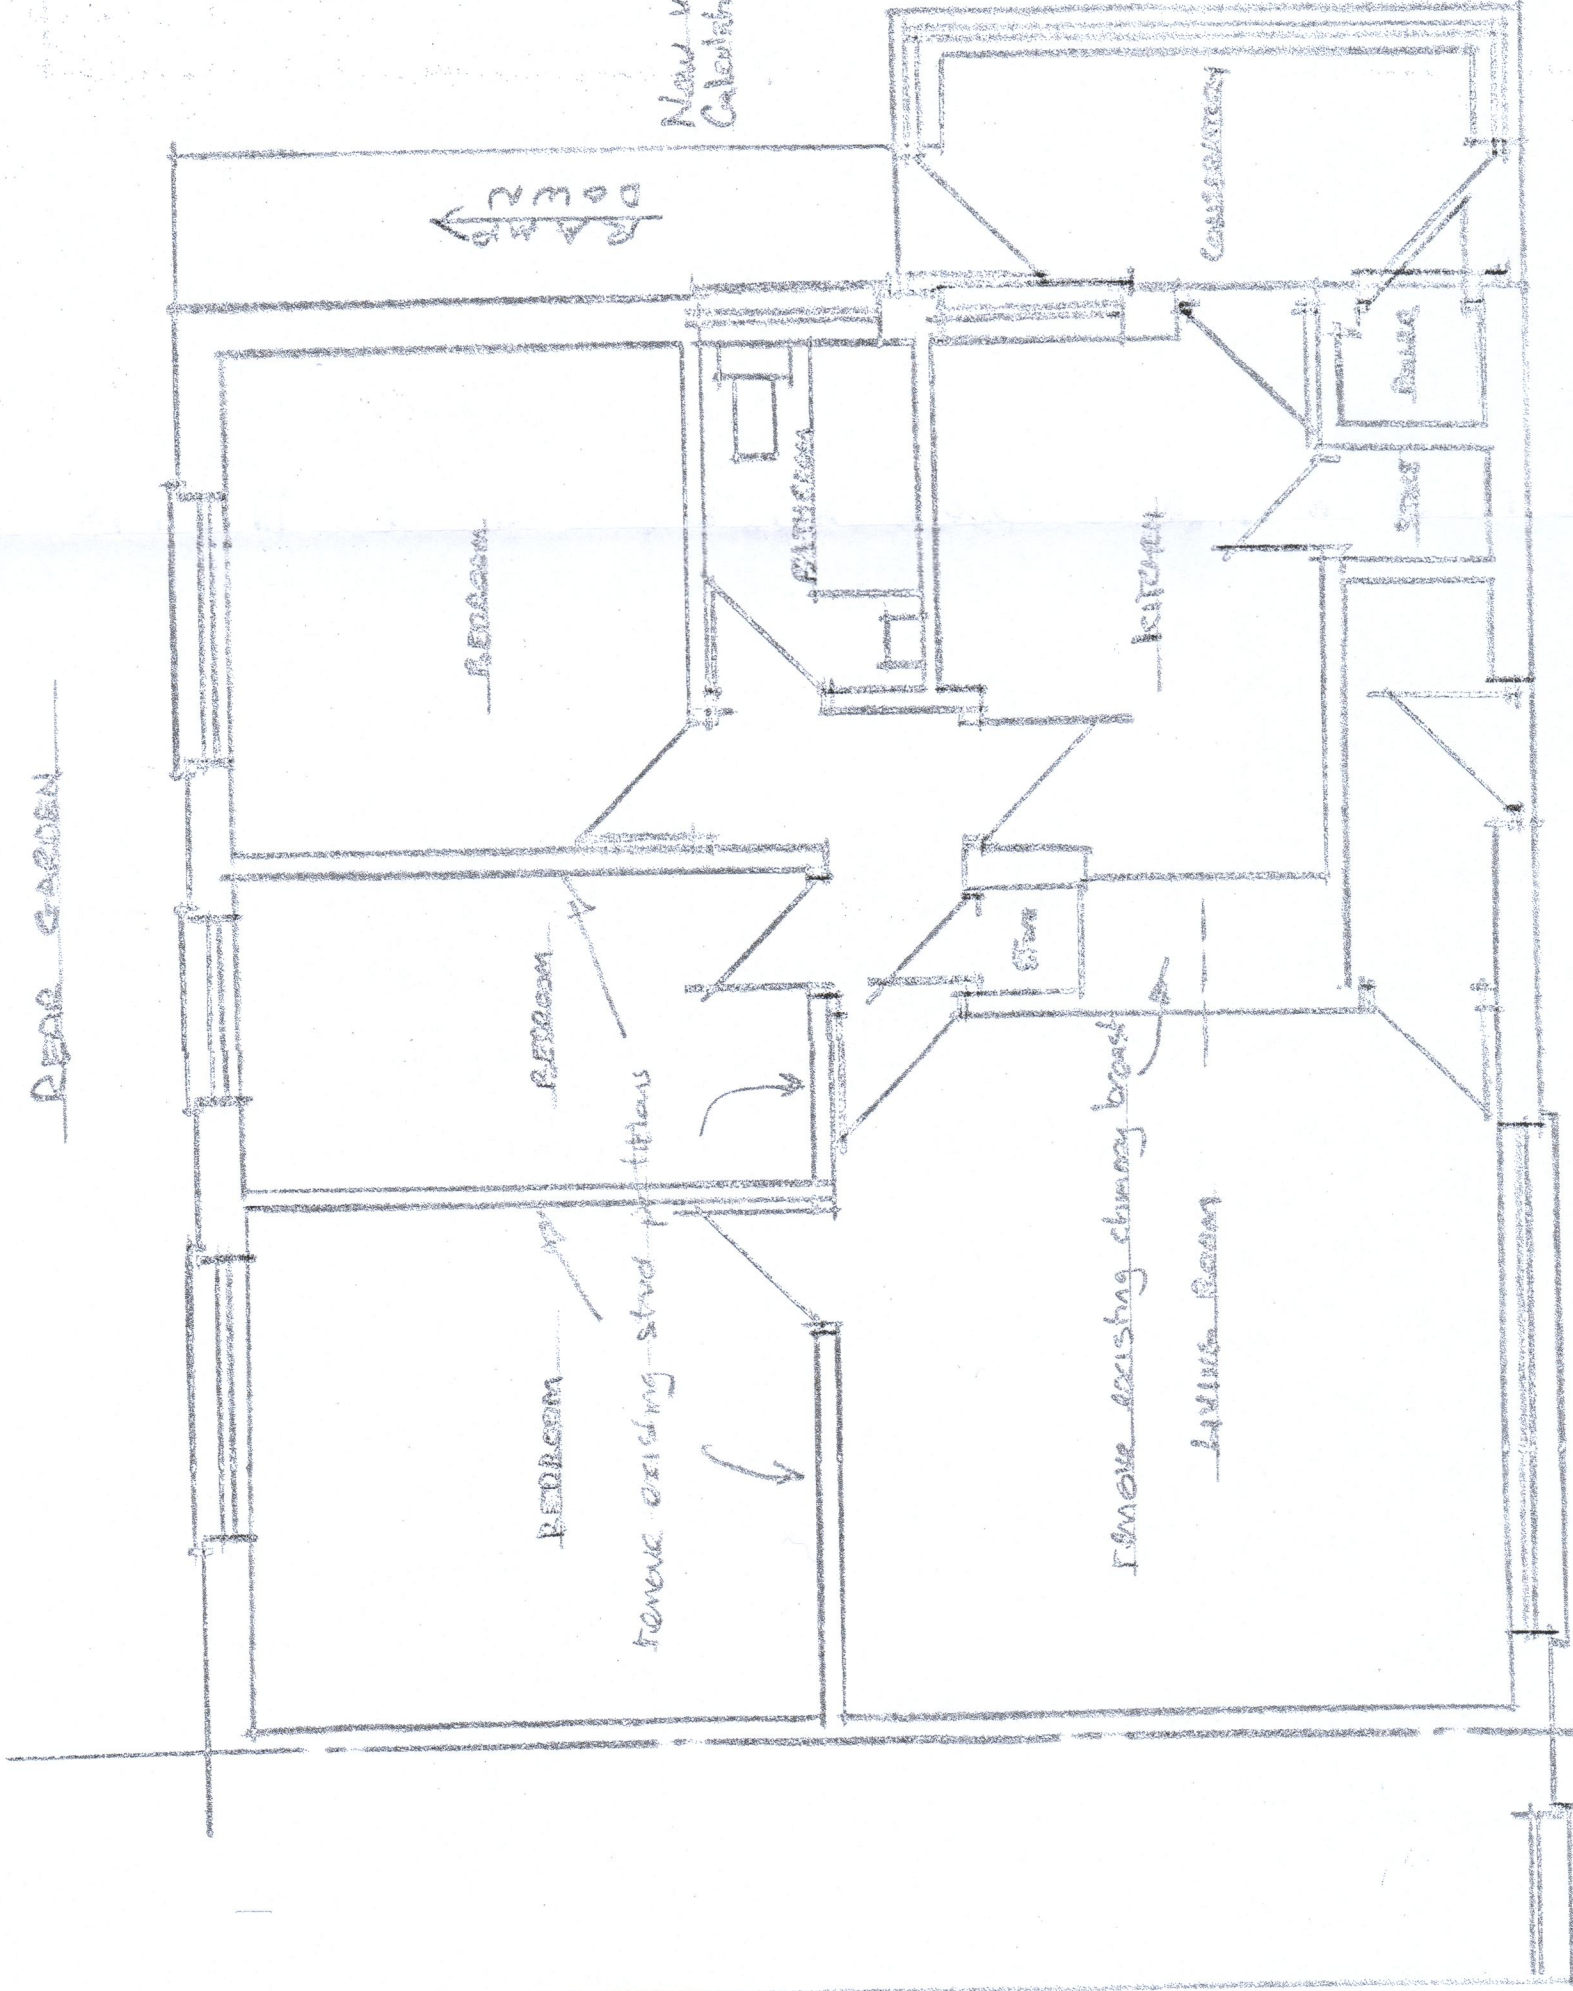


EXISTING GROUND FLOOR

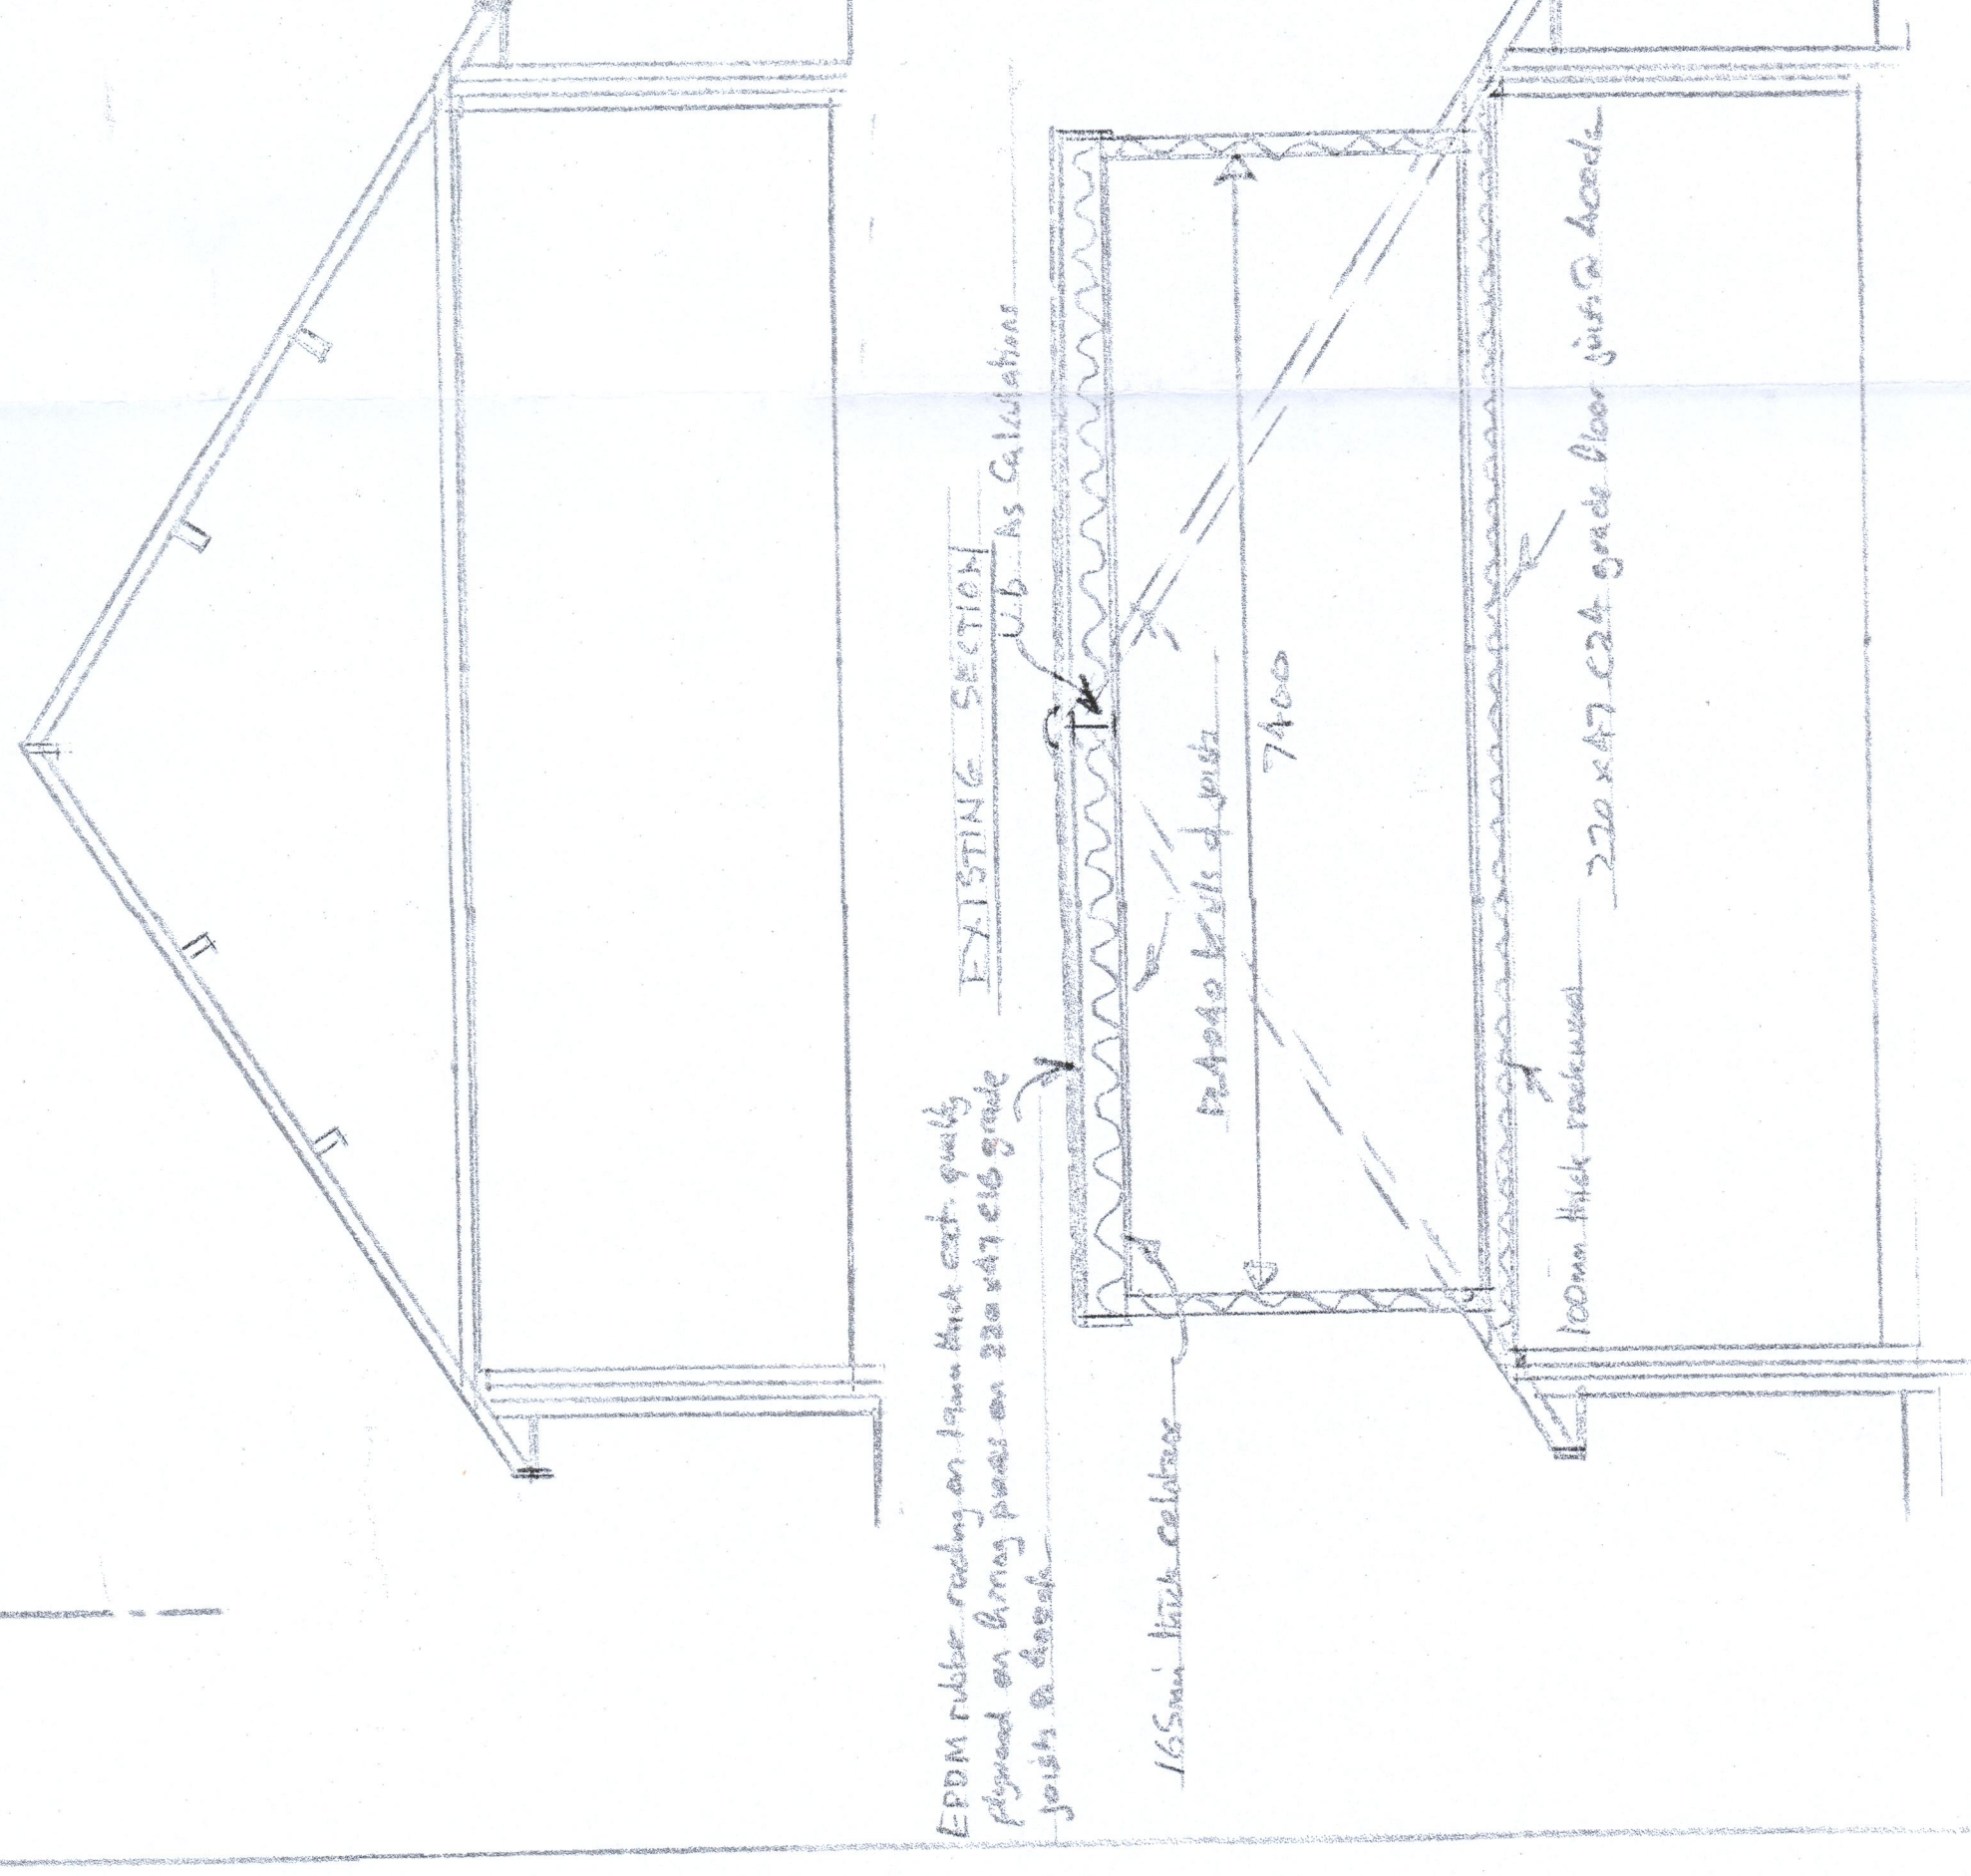

PROPOSED SECTION

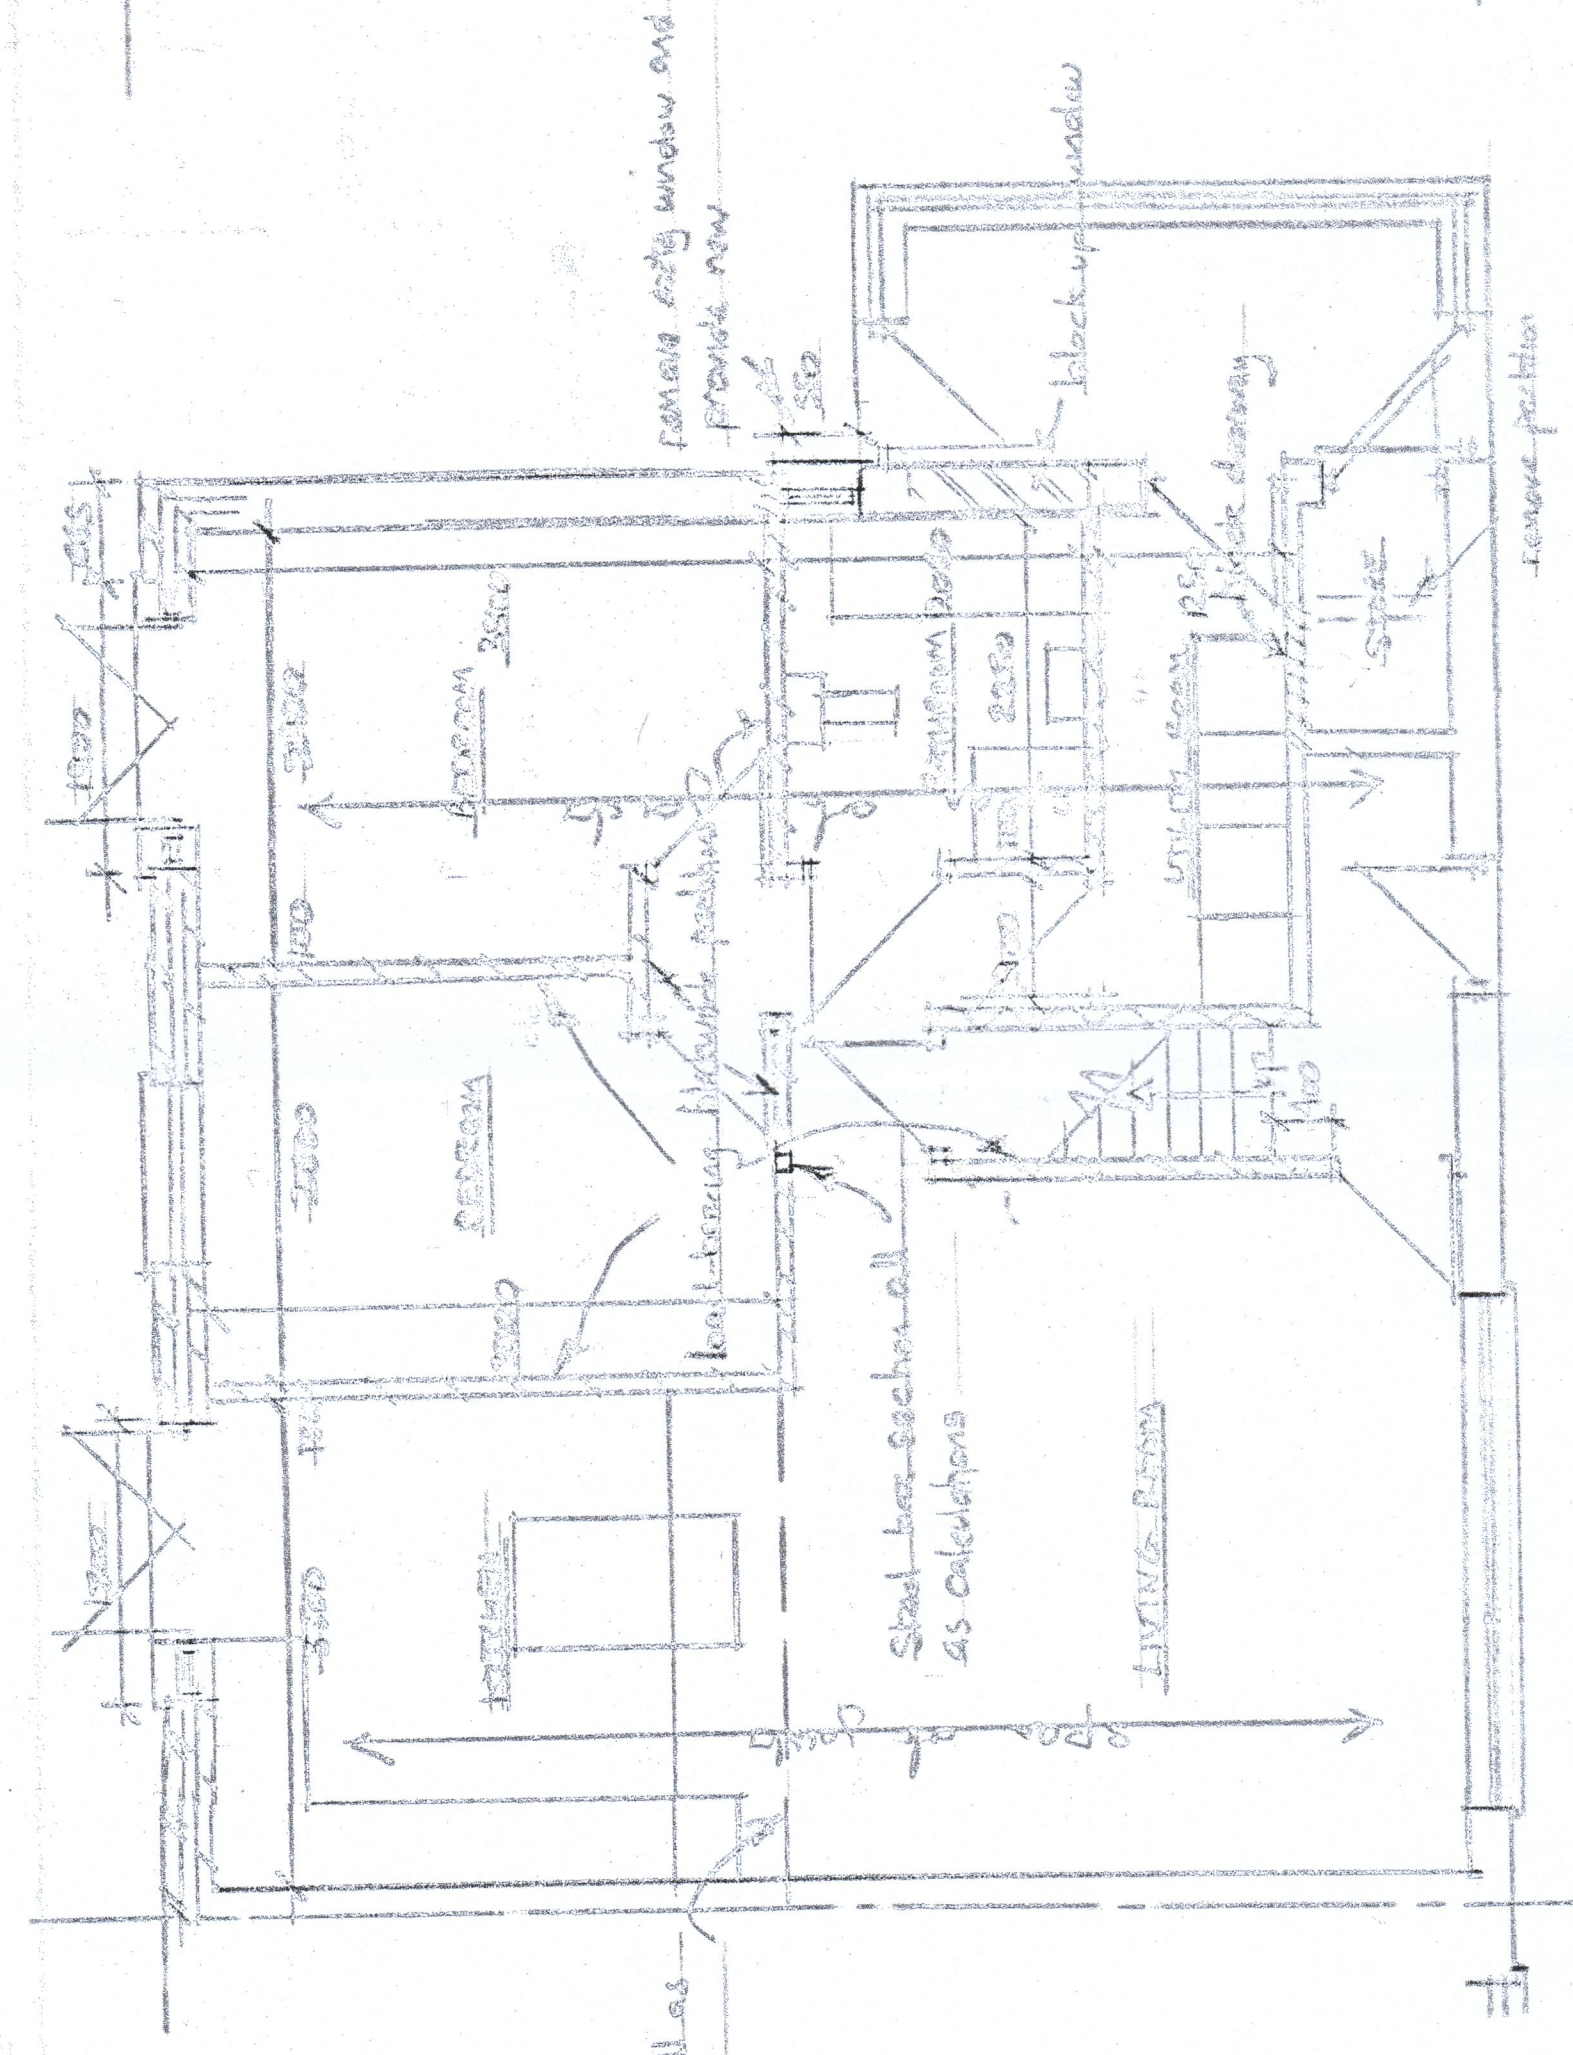


PROPOSED GROUND FLOOR

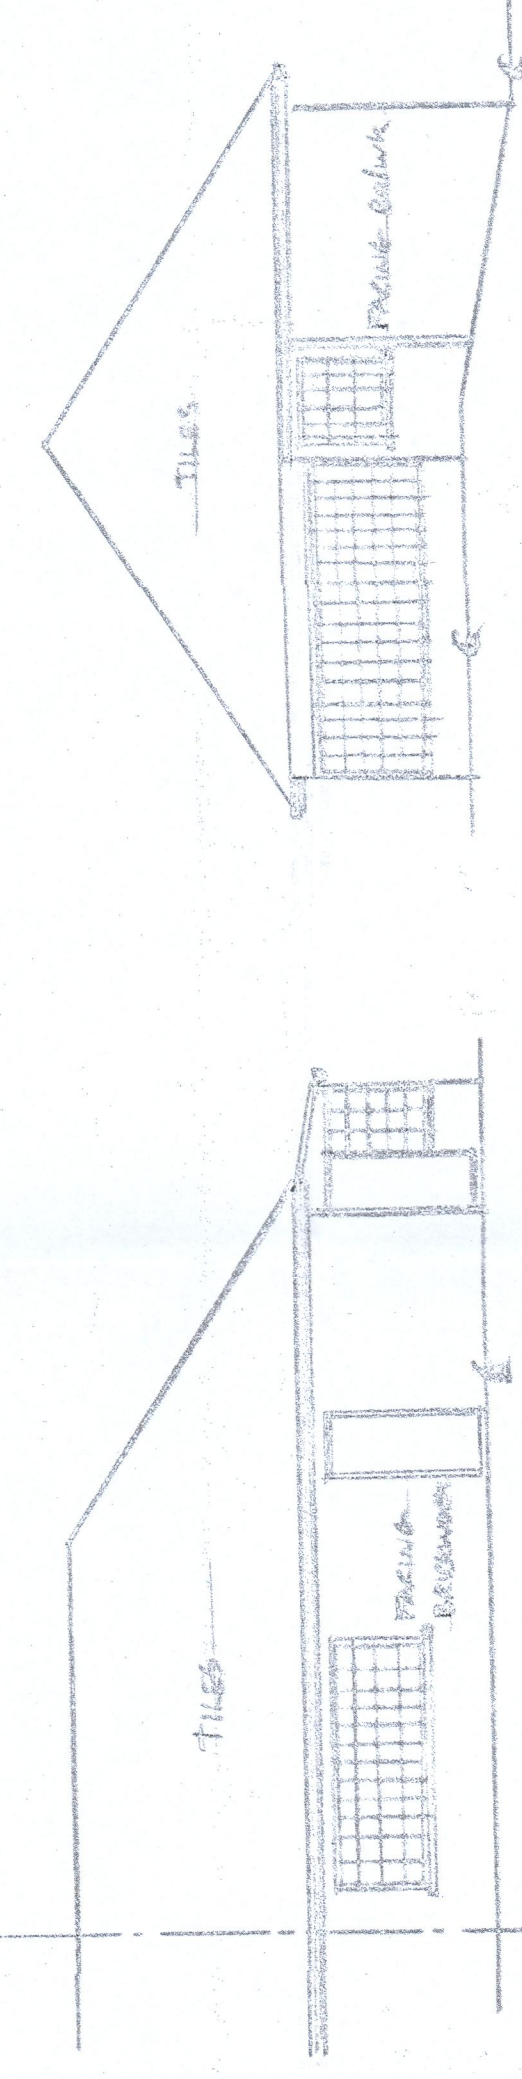



EXISTING FRONT ELEVATION 1100

EXISTING SIDE ELEVATION 1100

EXISTING REAR ELEVATION 1100

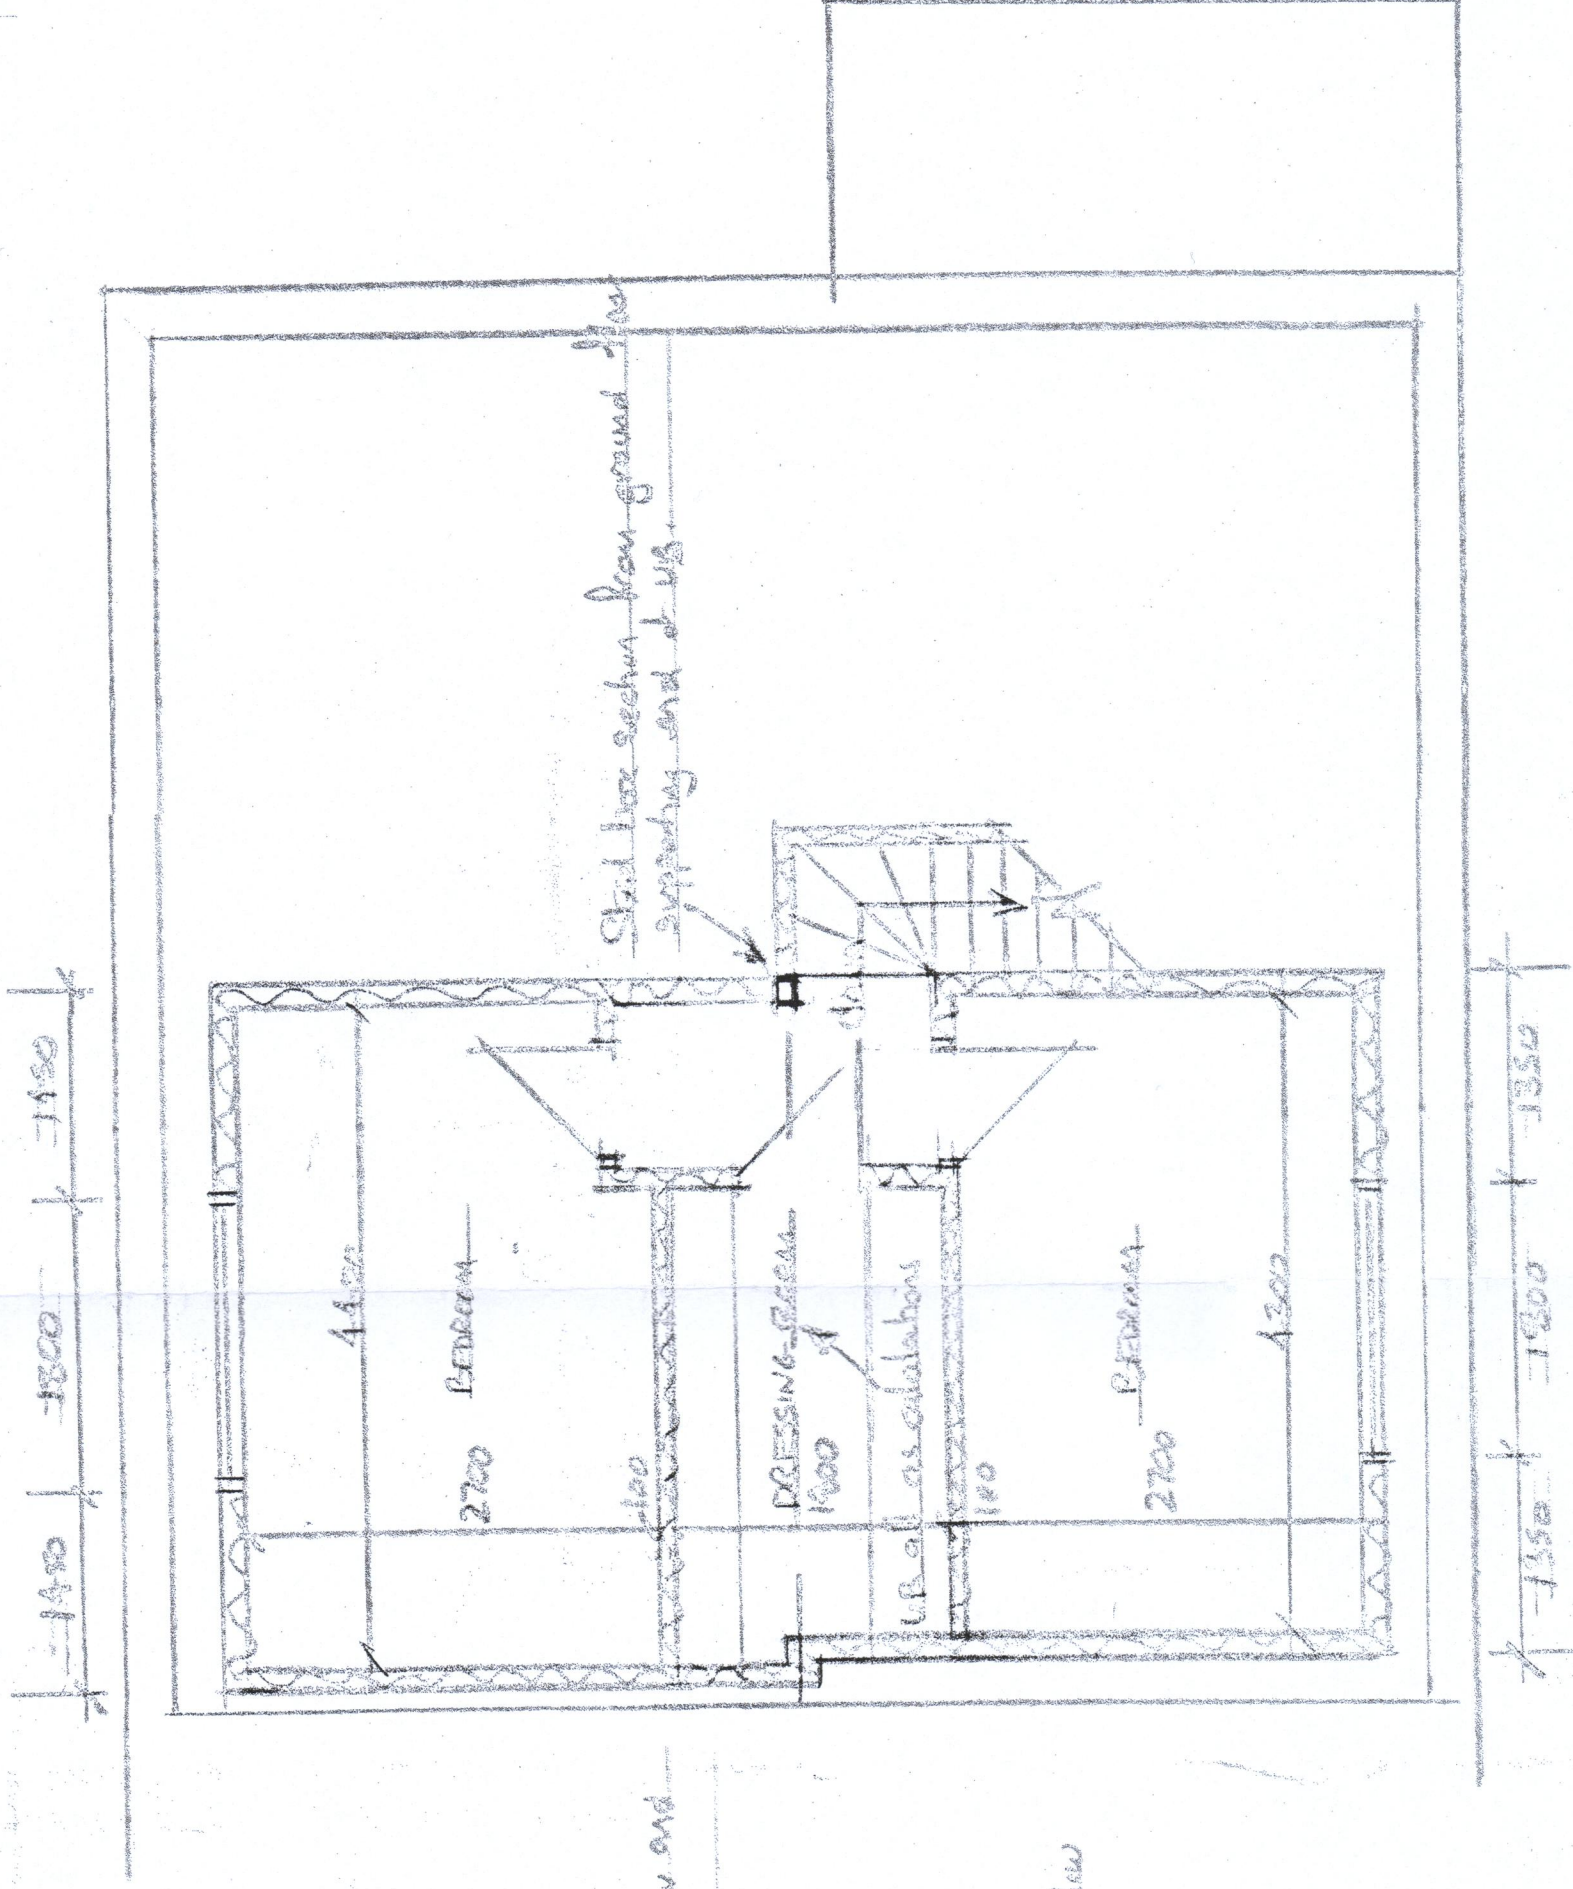

PROPOSED FIRST FLOOR

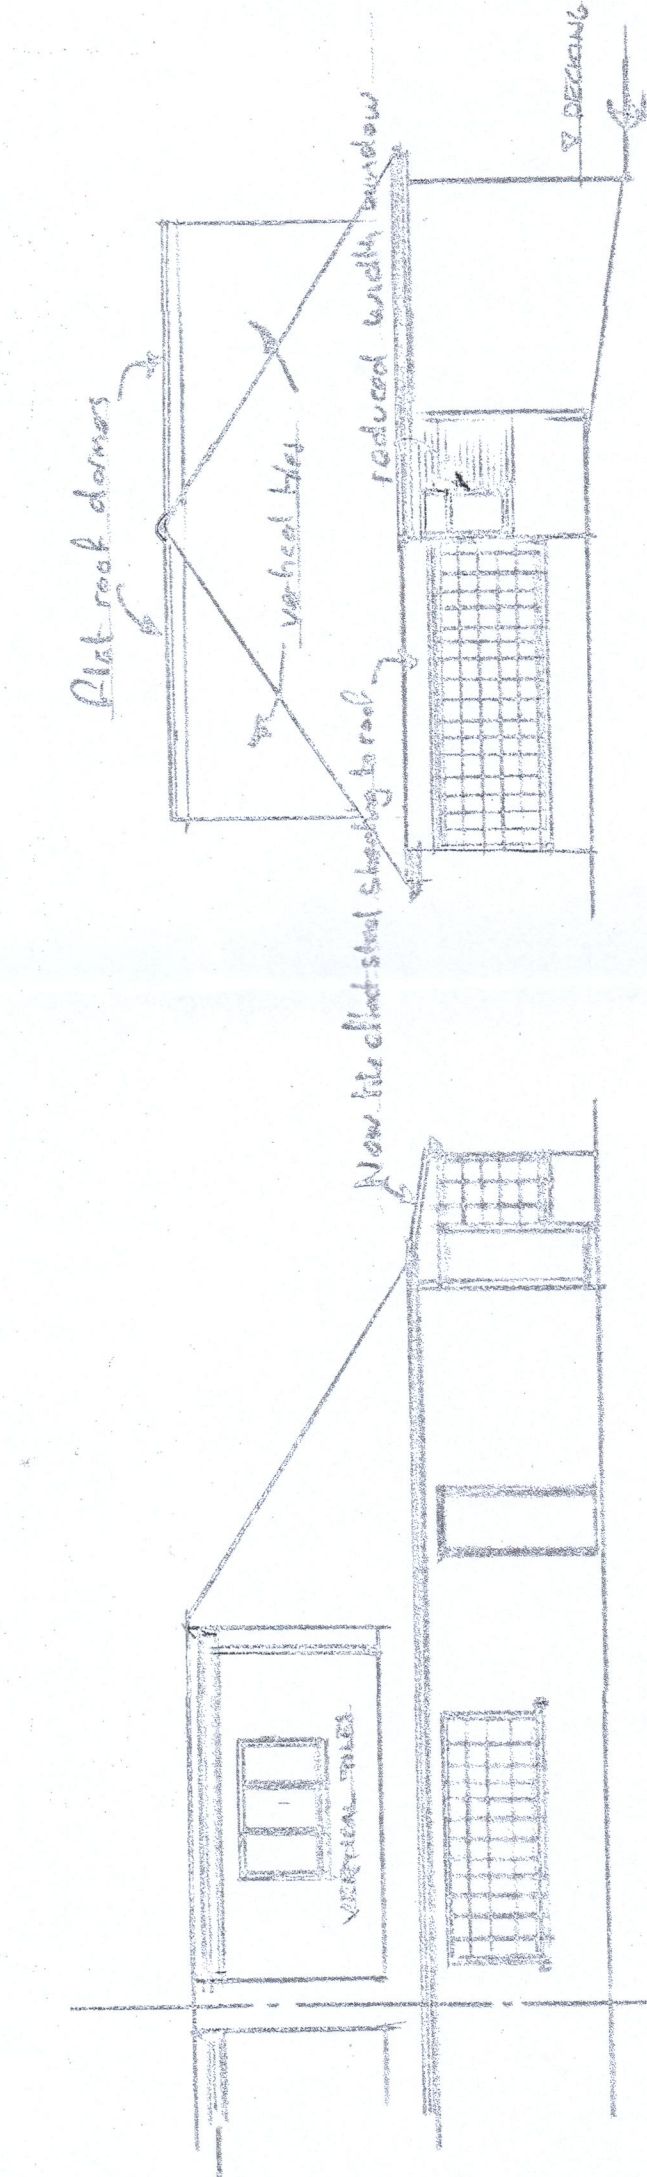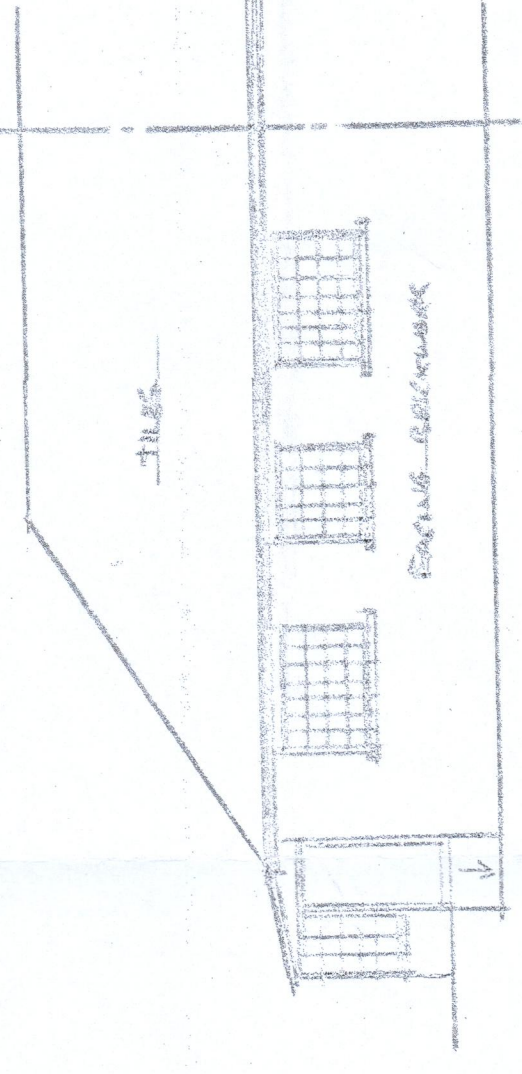


PROPOSED FRONT ELEVATION

PROPOSED SIDE ELEVATION

PROPOSED REAR ELEVATION

PROPOSED SIDE ELEVATION

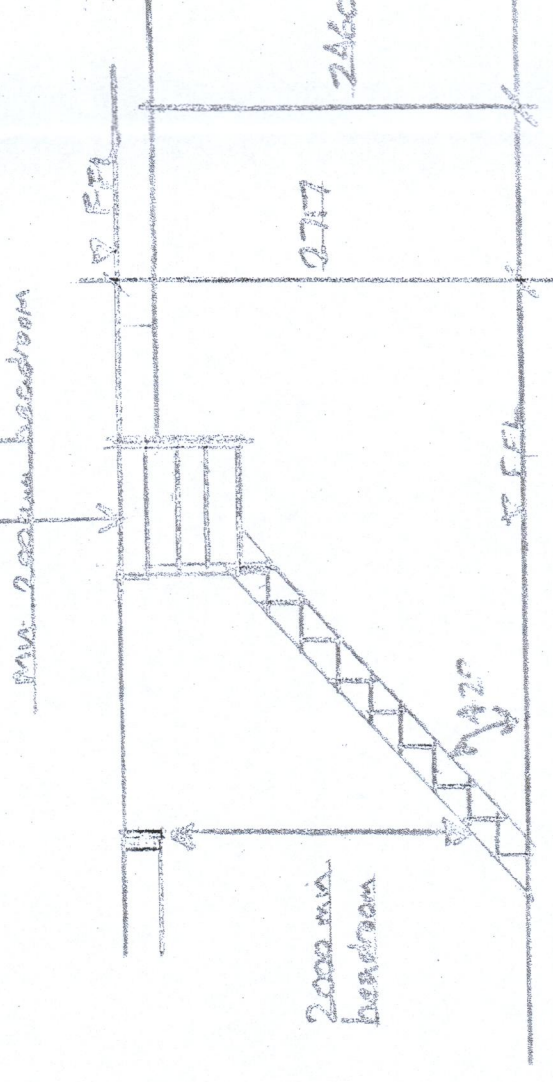

SECTION / DETAIL OF NEW STAIRS

13 No STEPS
RISE = 209mm
GOING = 246mm
Provide 900mm high handrails both sides
Minimum headroom 2000mm

100	PROPOSED ATTIC CONVERSION WITH DOORWAYS TO FRONT & REAR
ADDRESS	14 EDWARDS CLOSE, PERMARD
MEETMR	TYFIC 12/17/01A
SCALE	1:50, 1:100
DATE	JULY 2021
DESIGN	A COLLINS