

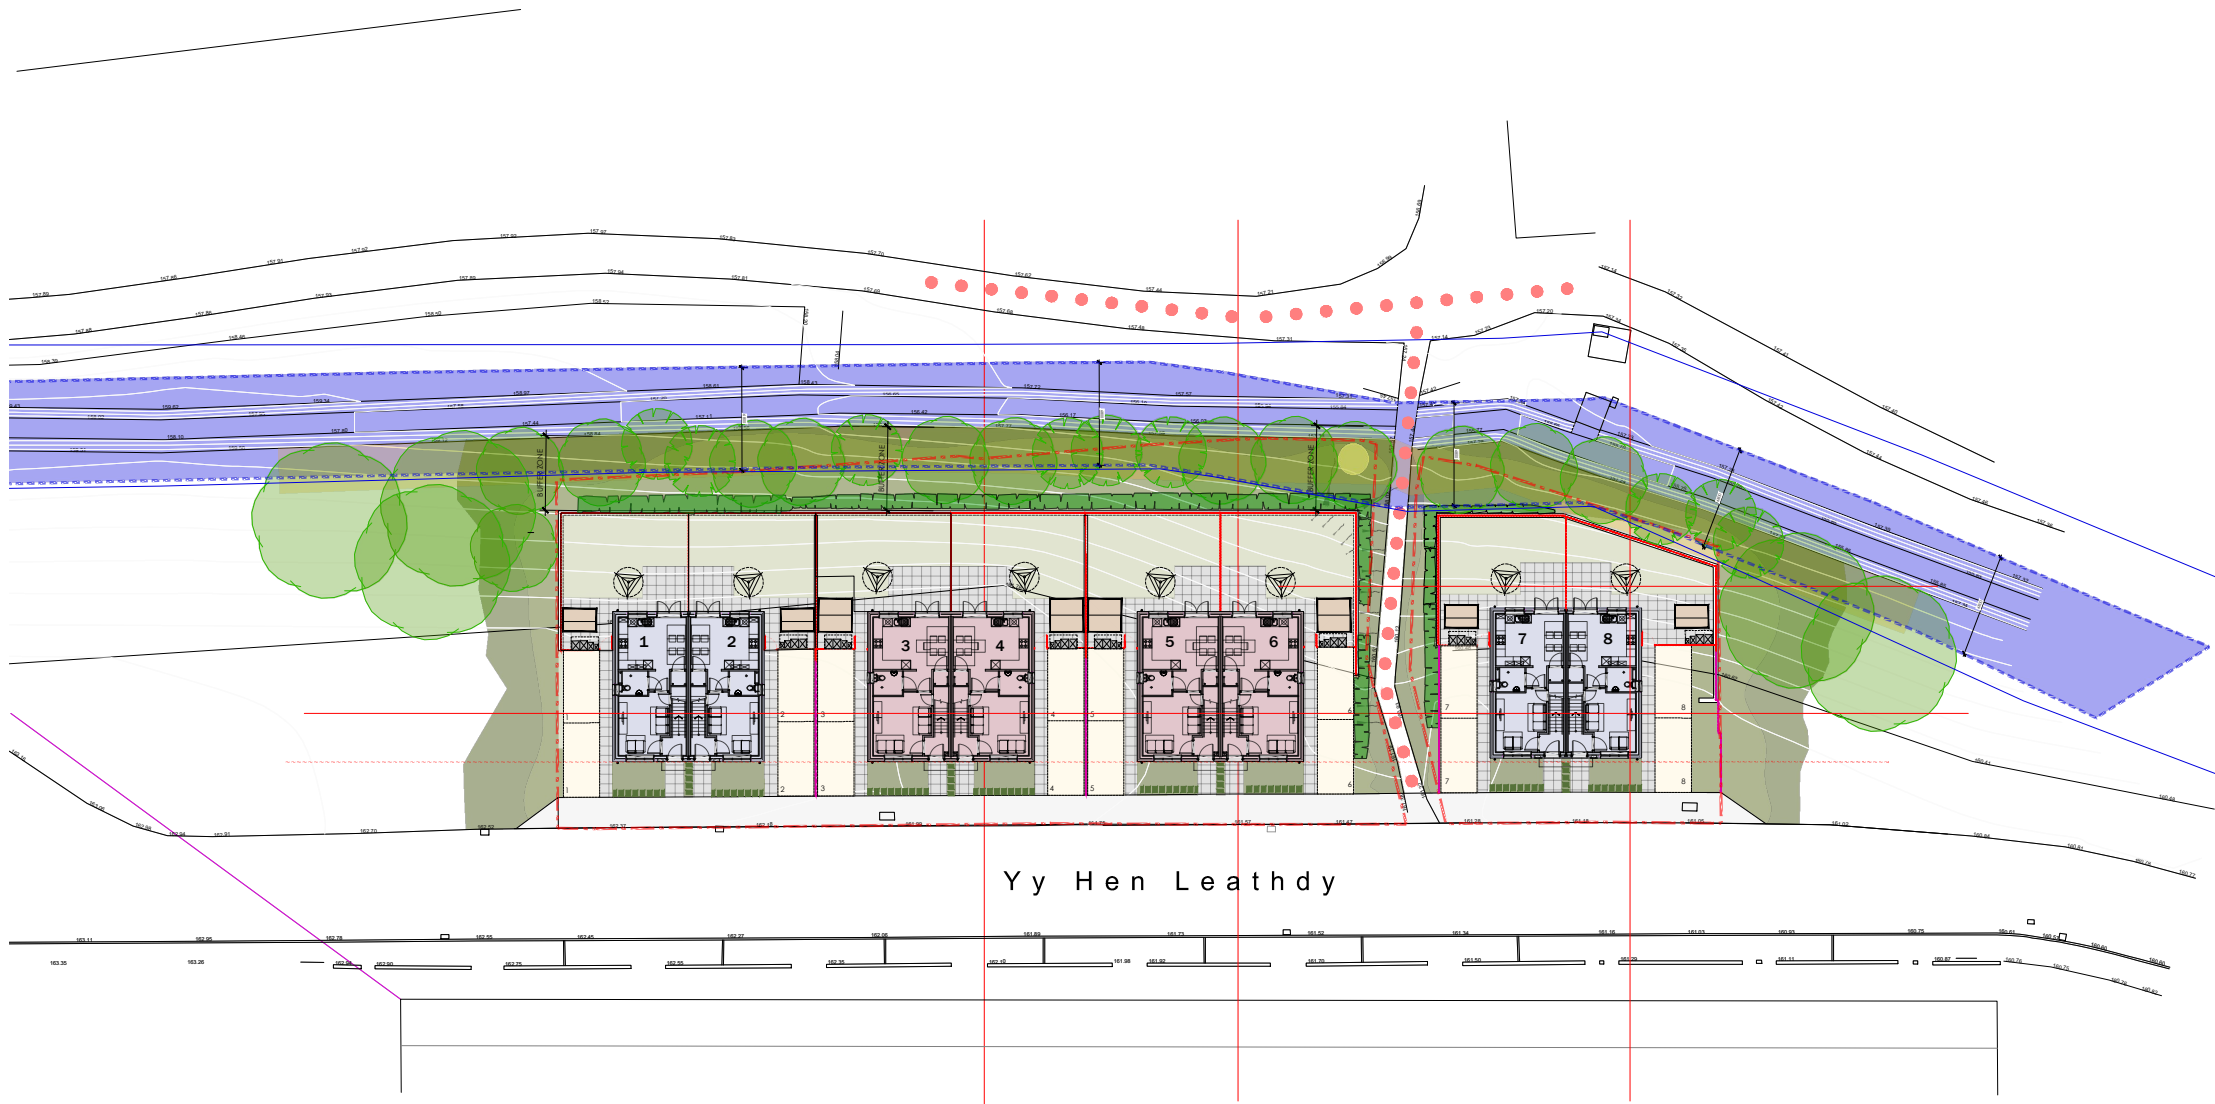


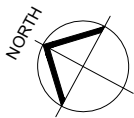

BLOCK PLAN 1:500

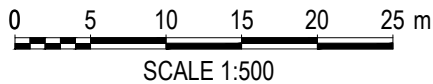

Drawing Purpose
PLANNING

Client
MVHA / MDL

Job Title
Kingsleey Terrace, M Tydfil

Drawing No
LT2202.04.03

Drawing Title
Block Plan

Scale
1:500 @ A3

Date
July 22

Revision
B

Checked
KML

Revisions

REV. A SEPT 22
LAYOUT REVISED TO SUIT WG SCRUTINY
COMMENTS.
REV. B FEB 23
SHED AND NORTH POINT UPDATED.

Do not scale from this drawing.
The users of this drawing shall check all
dimensions & report all errors and omissions to
LeTrucco Design.

This drawing is copyright. It must not be
copied, used or disclosed to third parties
without prior permission of LeTrucco Design.

LeTruccodesign
ARCHITECTURE

Suite 7, 35 Stow Park Circle
Newport, NP20 4HF

Tel: 07710390800 / 07710390801
info@letruccodesign.co.uk
www.letruccodesign.co.uk