



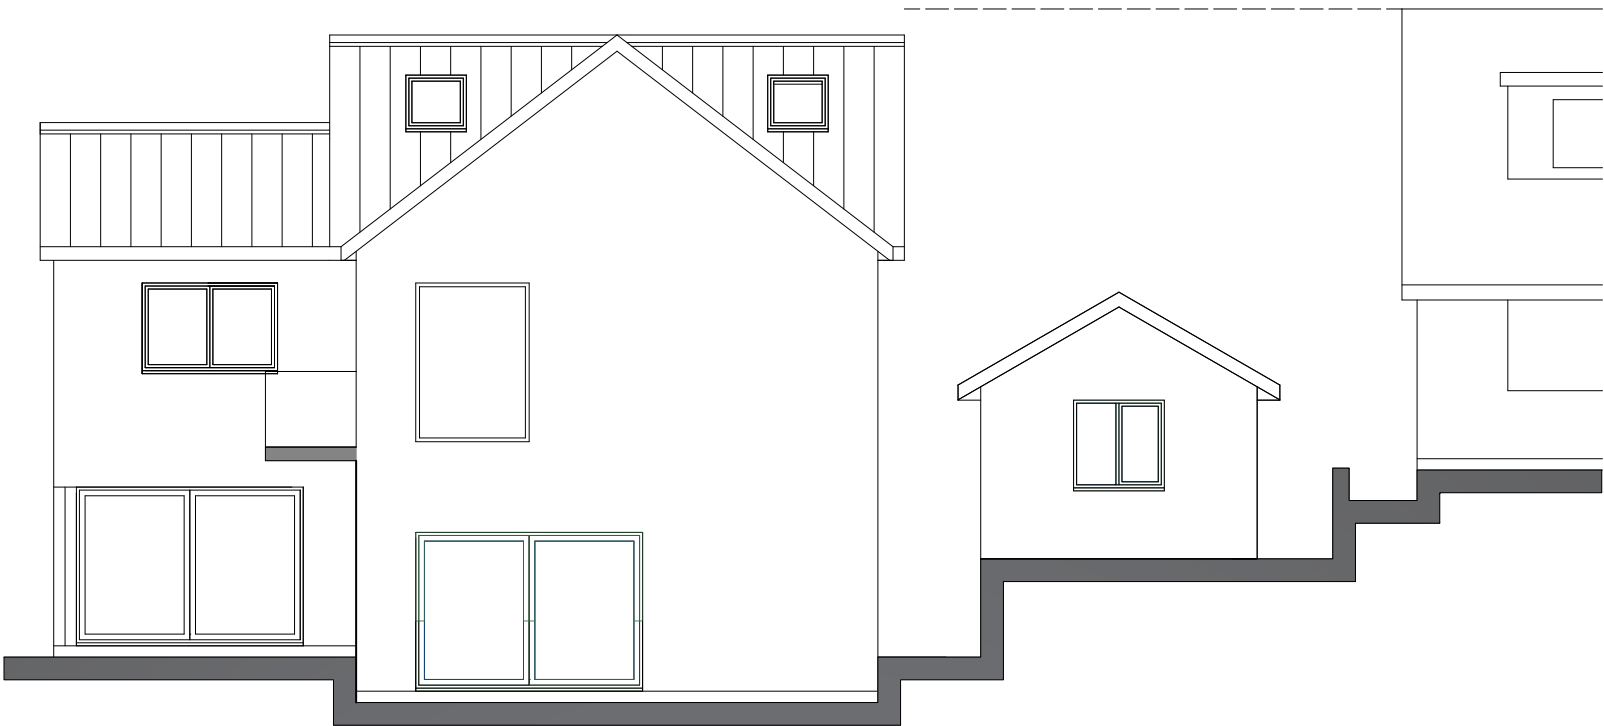

George and Co.

92 Shirley Drive  
Heolgerring  
Merthyr Tydfil  
CF48 1SF


|   |          |                 |    |
|---|----------|-----------------|----|
| 903.01   |          | ELEVATIONS      |    |
| planning   | 1:100@A3 | NOV 22          | CG |
| 1st Floor<br>Woodfired Studios 62 High St<br>Merthyr Tydfil CF37 8DE<br>07830328652<br>hello@georgeandco.studio<br>www.georgeandco.studio |          |                 |    |
| DO NOT SCALE THIS DRAWING   |          | ©George and Co. |    |

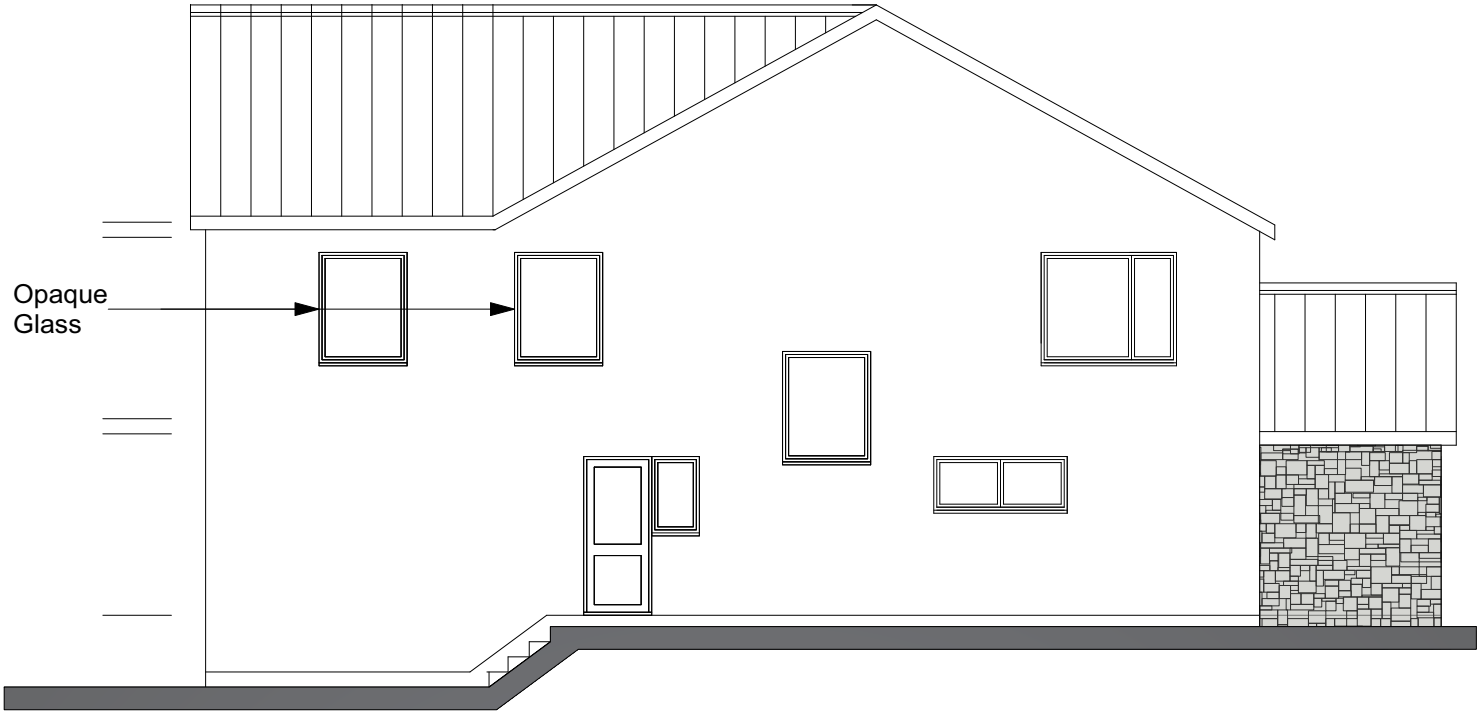

 George and Co.

92 Shirley Drive  
Heolgerring  
Merthyr Tydfil  
CF48 1SF

|   |          |                 |    |
|---|----------|-----------------|----|
| 903.02   |          | ELEVATIONS      |    |
| planning   | 1:100@A3 | NOV 22          | CG |
| 1st Floor<br>Woodfired Studios 62 High St<br>Merthyr Tydfil CF37 8DE<br>07830328652<br>hello@georgeandco.studio<br>www.georgeandco.studio |          |                 |    |
| DO NOT SCALE THIS DRAWING   |          | ©George and Co. |    |

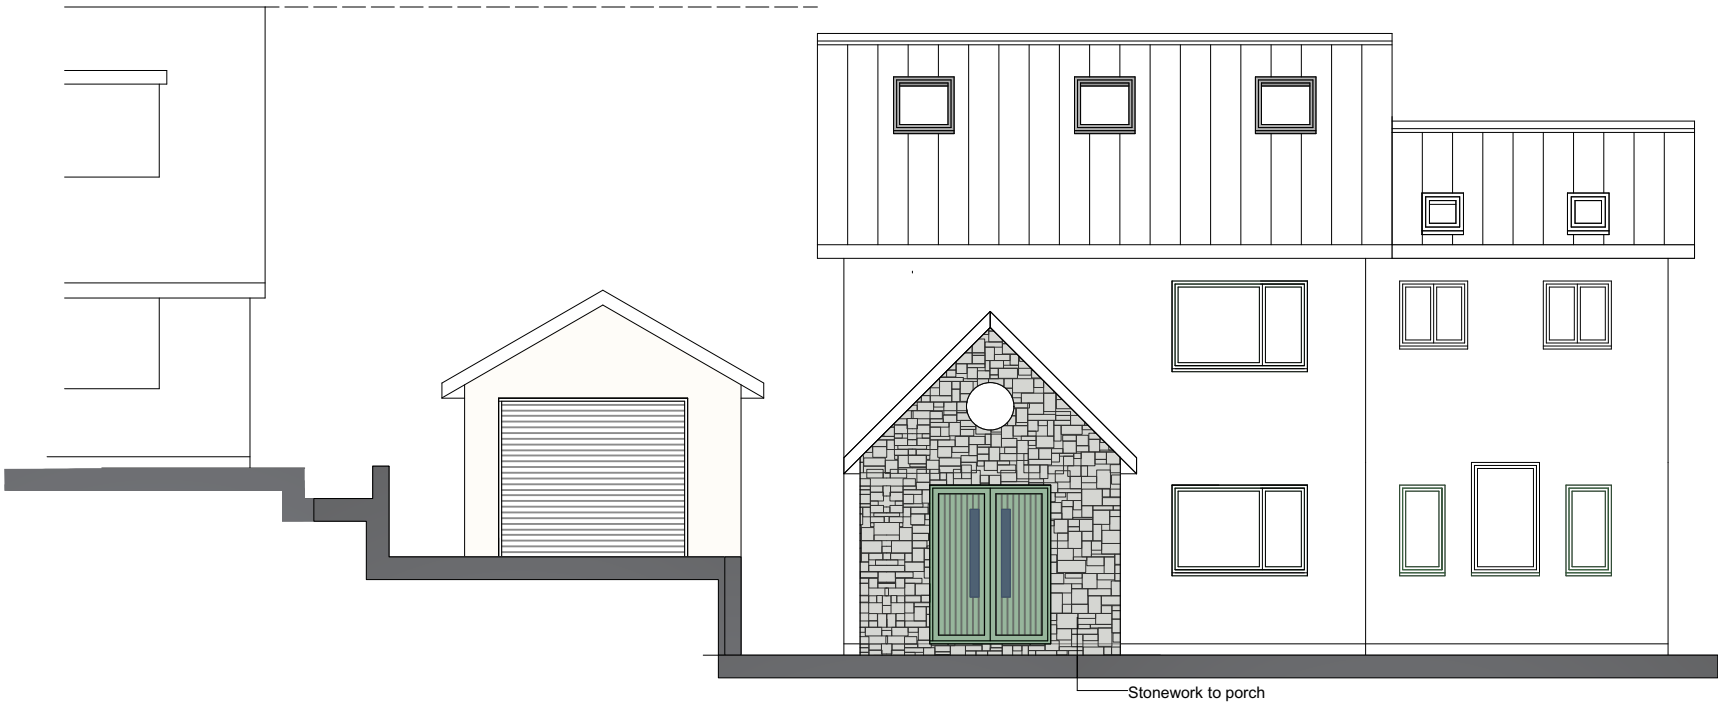

George and Co.

92 Shirley Drive

Heolgerring

Merthyr Tydfil

CF48 1SF

903.03

PLANS

planning

1:100@A3

NOV 22

CG

1st Floor

Woodfired Studios 62 High St

Merthyr Tydfil CF37 8DE

07830328652



hello@georgeandco.studio

www.georgeandco.studio

DO NOT SCALE THIS DRAWING

©George and Co.

|   |          |                 |    |
|---|----------|-----------------|----|
| 903.03   |          | PLANS           |    |
| planning   | 1:100@A3 | NOV 22          | CG |
| 1st Floor<br>Woodfired Studios 62 High St<br>Merthyr Tydfil CF37 8DE<br>07830328652<br>hello@georgeandco.studio<br>www.georgeandco.studio |          |                 |    |
| DO NOT SCALE THIS DRAWING   |          | ©George and Co. |    |

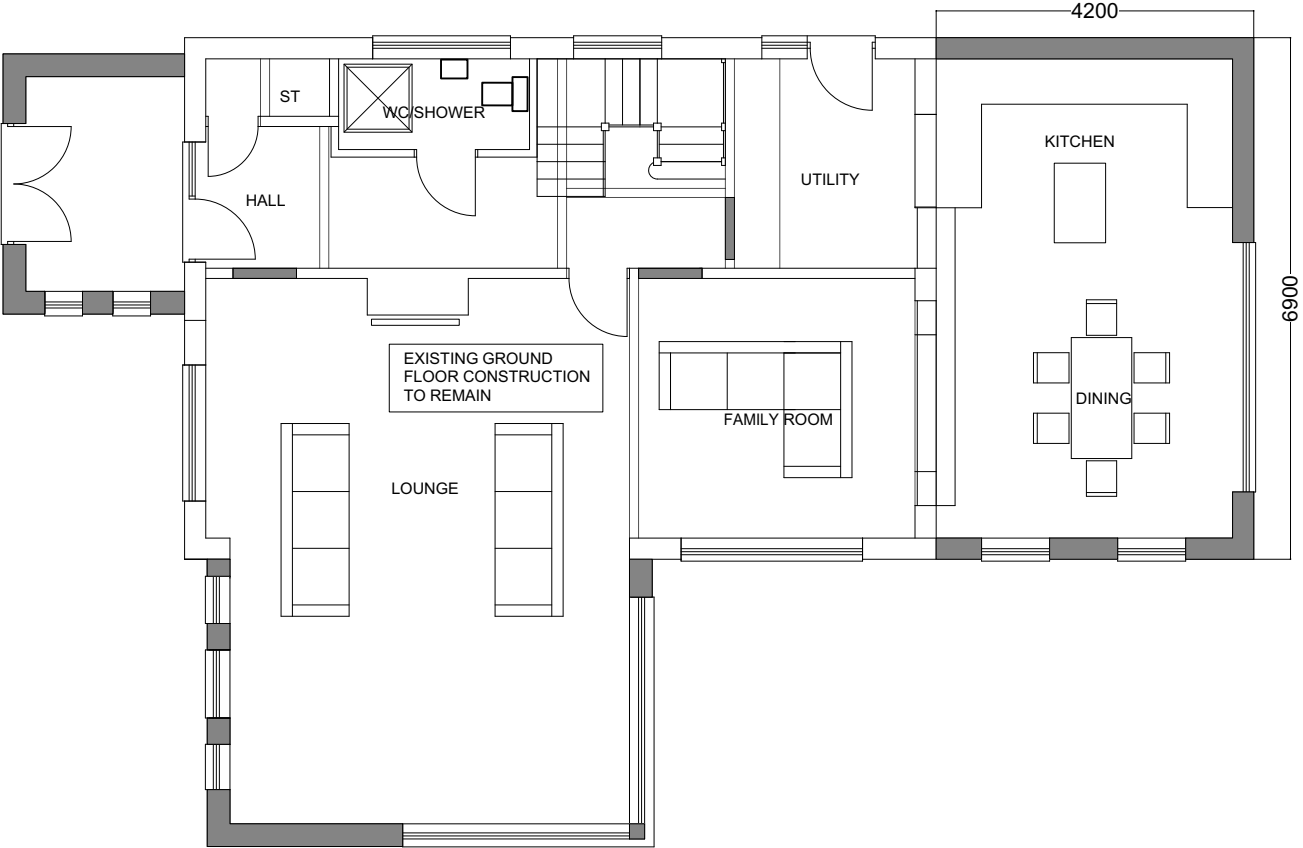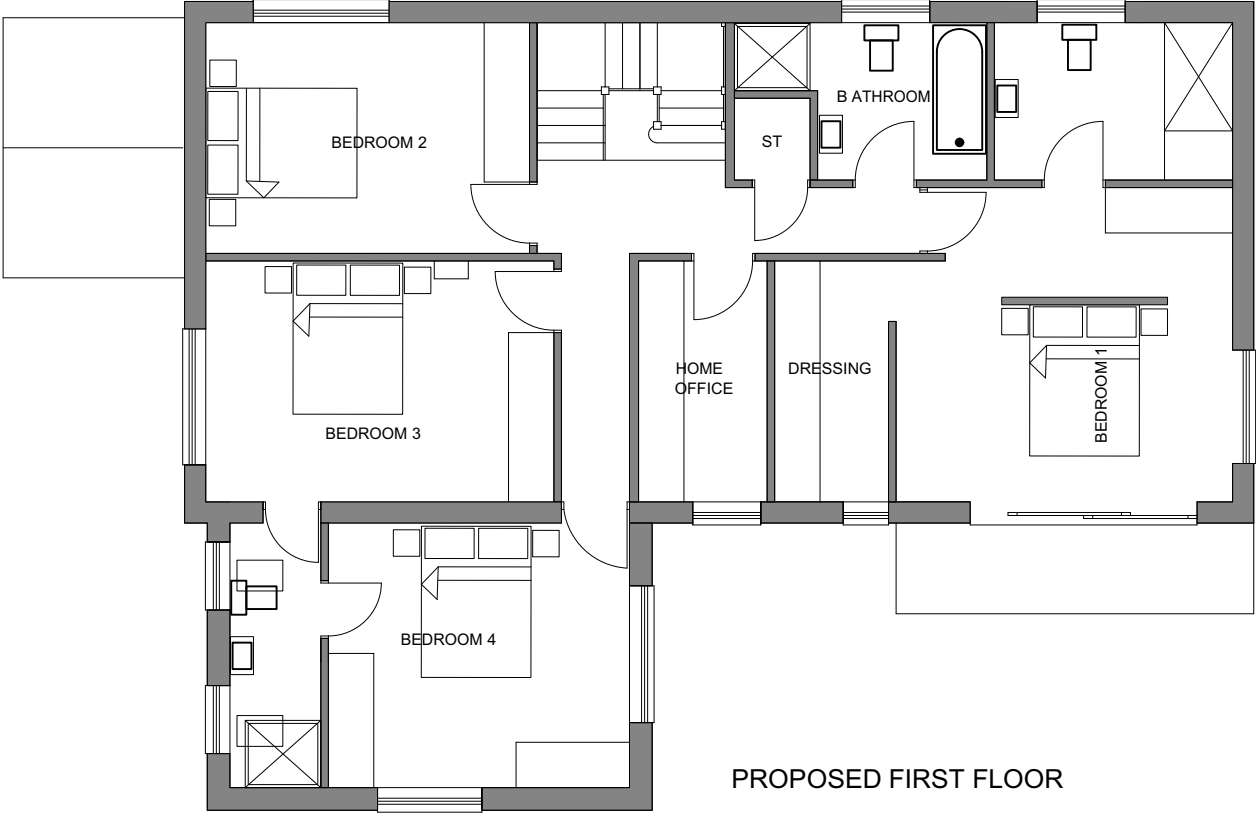


PROPOSED GROUND FLOOR

 George and Co.

92 Shirley Drive  
Heolgerring  
Merthyr Tydfil  
CF48 1SF

|   |          |                 |    |
|---|----------|-----------------|----|
| 903.04   |          | PLANS           |    |
| planning   | 1:100@A3 | NOV 22          | CG |
| 1st Floor<br>Woodfired Studios 62 High St<br>Merthyr Tydfil CF37 8DE<br>07830328652<br>hello@georgeandco.studio<br>www.georgeandco.studio |          |                 |    |
| DO NOT SCALE THIS DRAWING   |          | ©George and Co. |    |

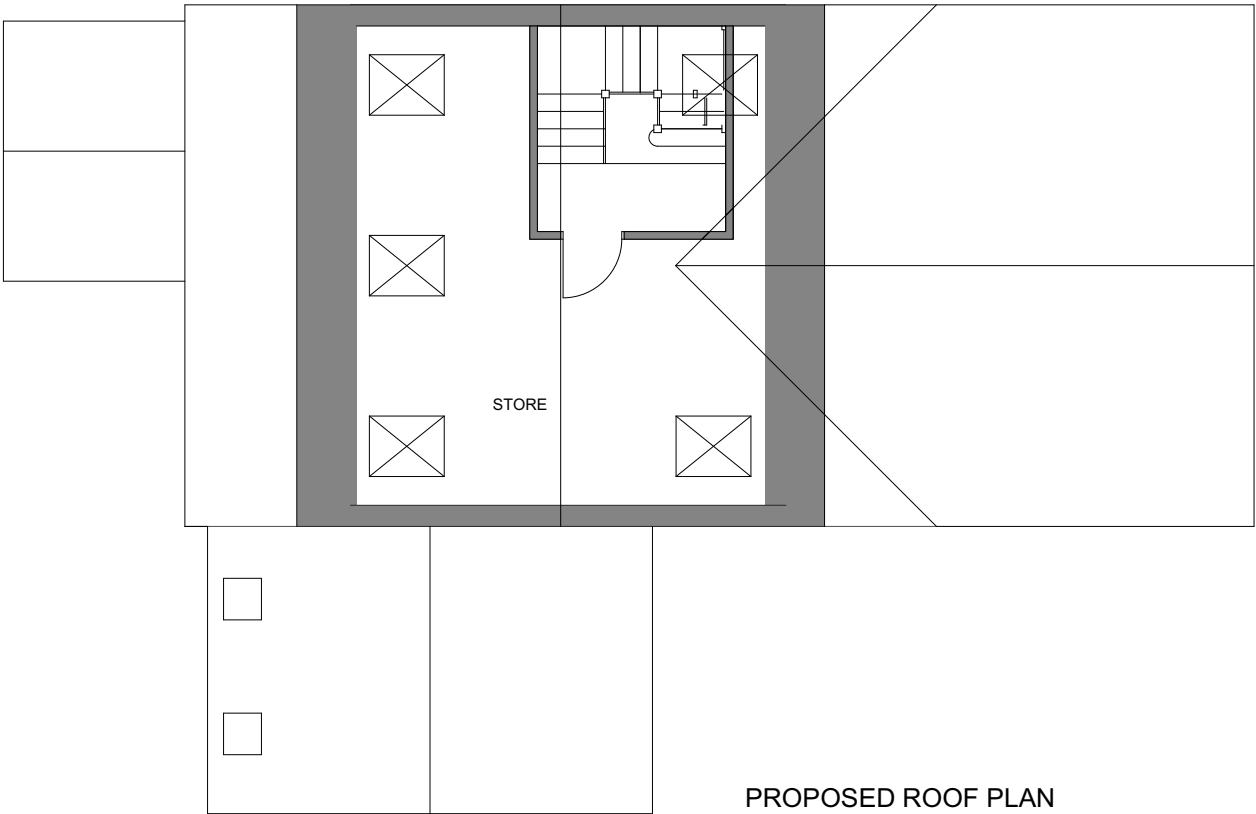


PROPOSED ROOF PLAN

 George and Co.

92 Shirley Drive  
Heolgerring  
Merthyr Tydfil  
CF48 1SF

|   |          |                 |    |
|---|----------|-----------------|----|
| 903.05   |          | SECTION         |    |
| planning   | 1:100@A3 | NOV 22          | CG |
| 1st Floor<br>Woodfired Studios 62 High St<br>Merthyr Tydfil CF37 8DE<br>07830328652<br>hello@georgeandco.studio<br>www.georgeandco.studio |          |                 |    |
| DO NOT SCALE THIS DRAWING   |          | ©George and Co. |    |

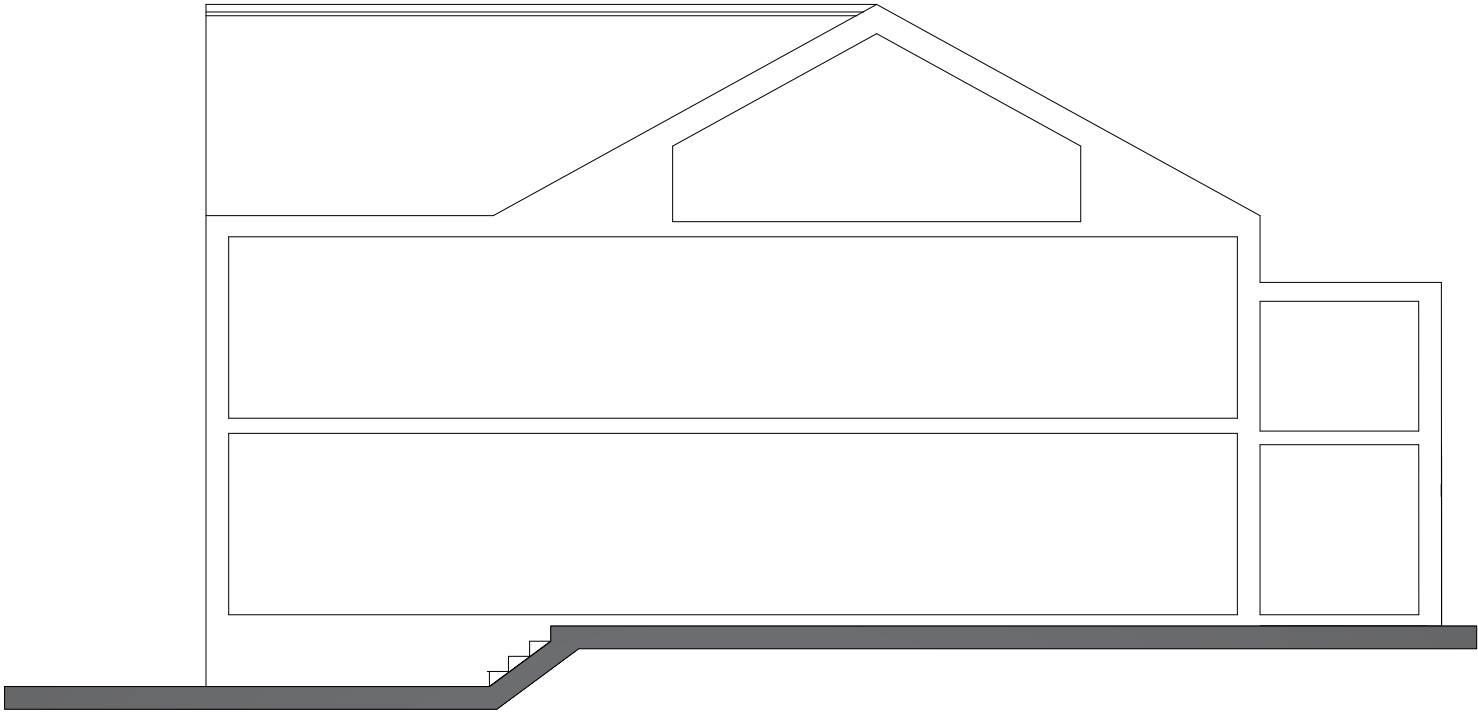

Section

George and Co.

92 Shirley Drive

Heolgerring

Merthyr Tydfil

CF48 1SF

903.06

BLOCK

planning

1:100@A3

NOV 22

CG

1st Floor

Woodfired Studios 62 High St

Merthyr Tydfil CF37 8DE

07830328652

hello@georgeandco.studio

www.georgeandco.studio

DO NOT SCALE THIS DRAWING

©George and Co.

