


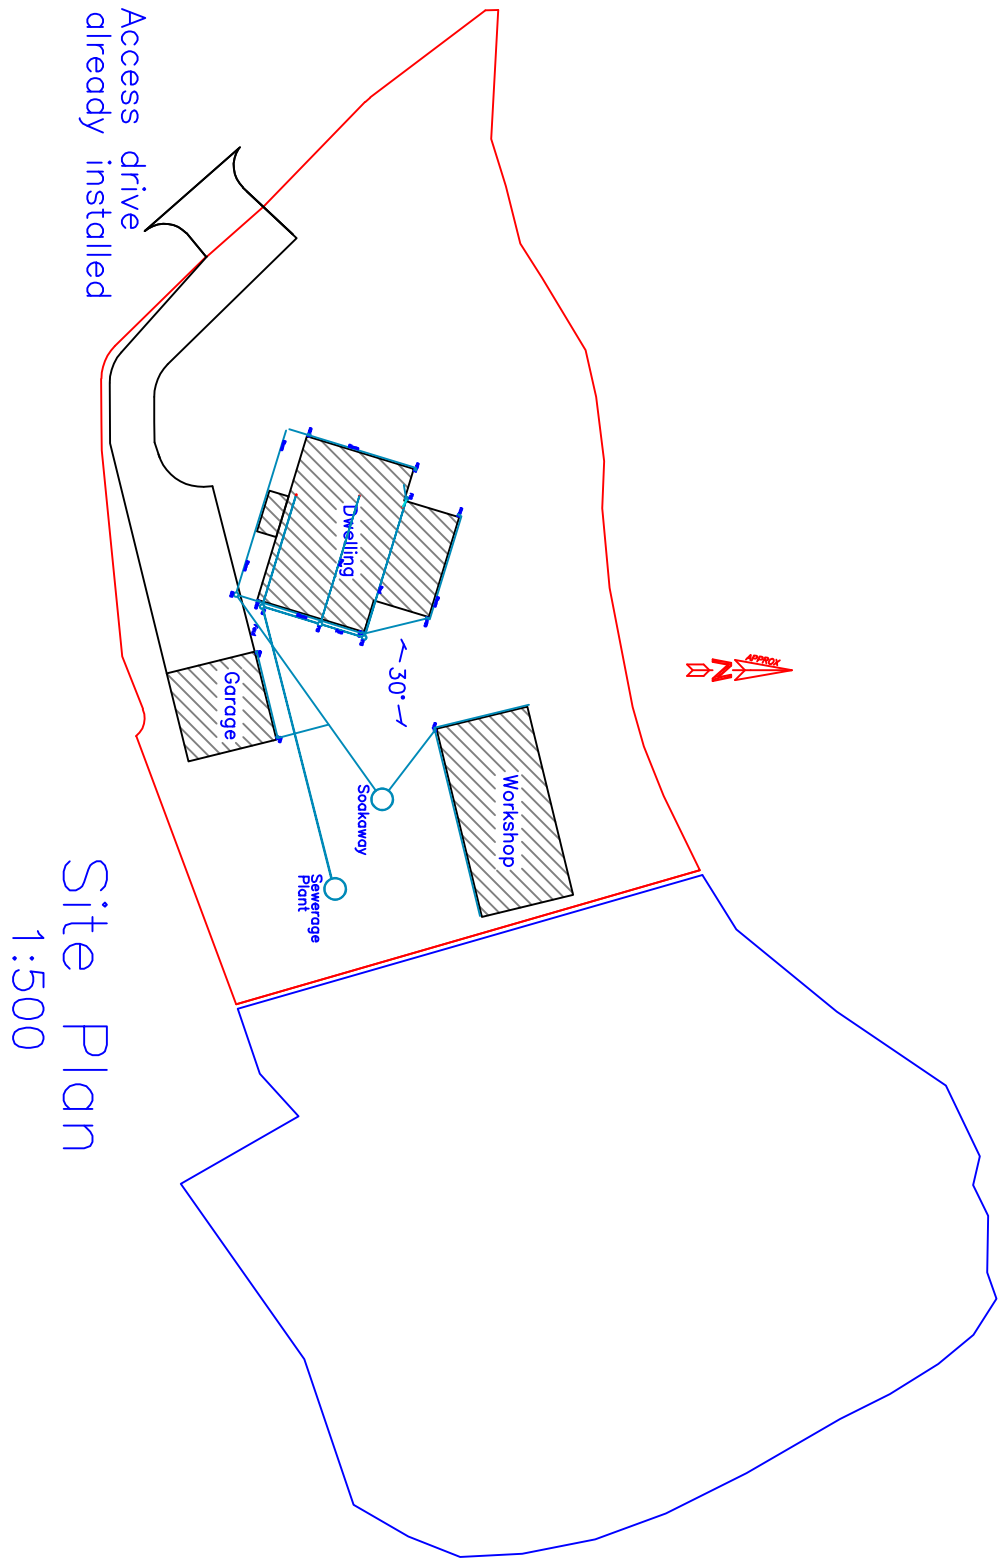
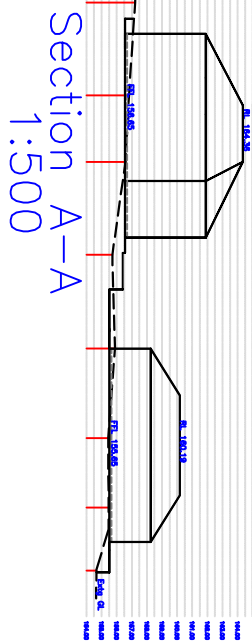
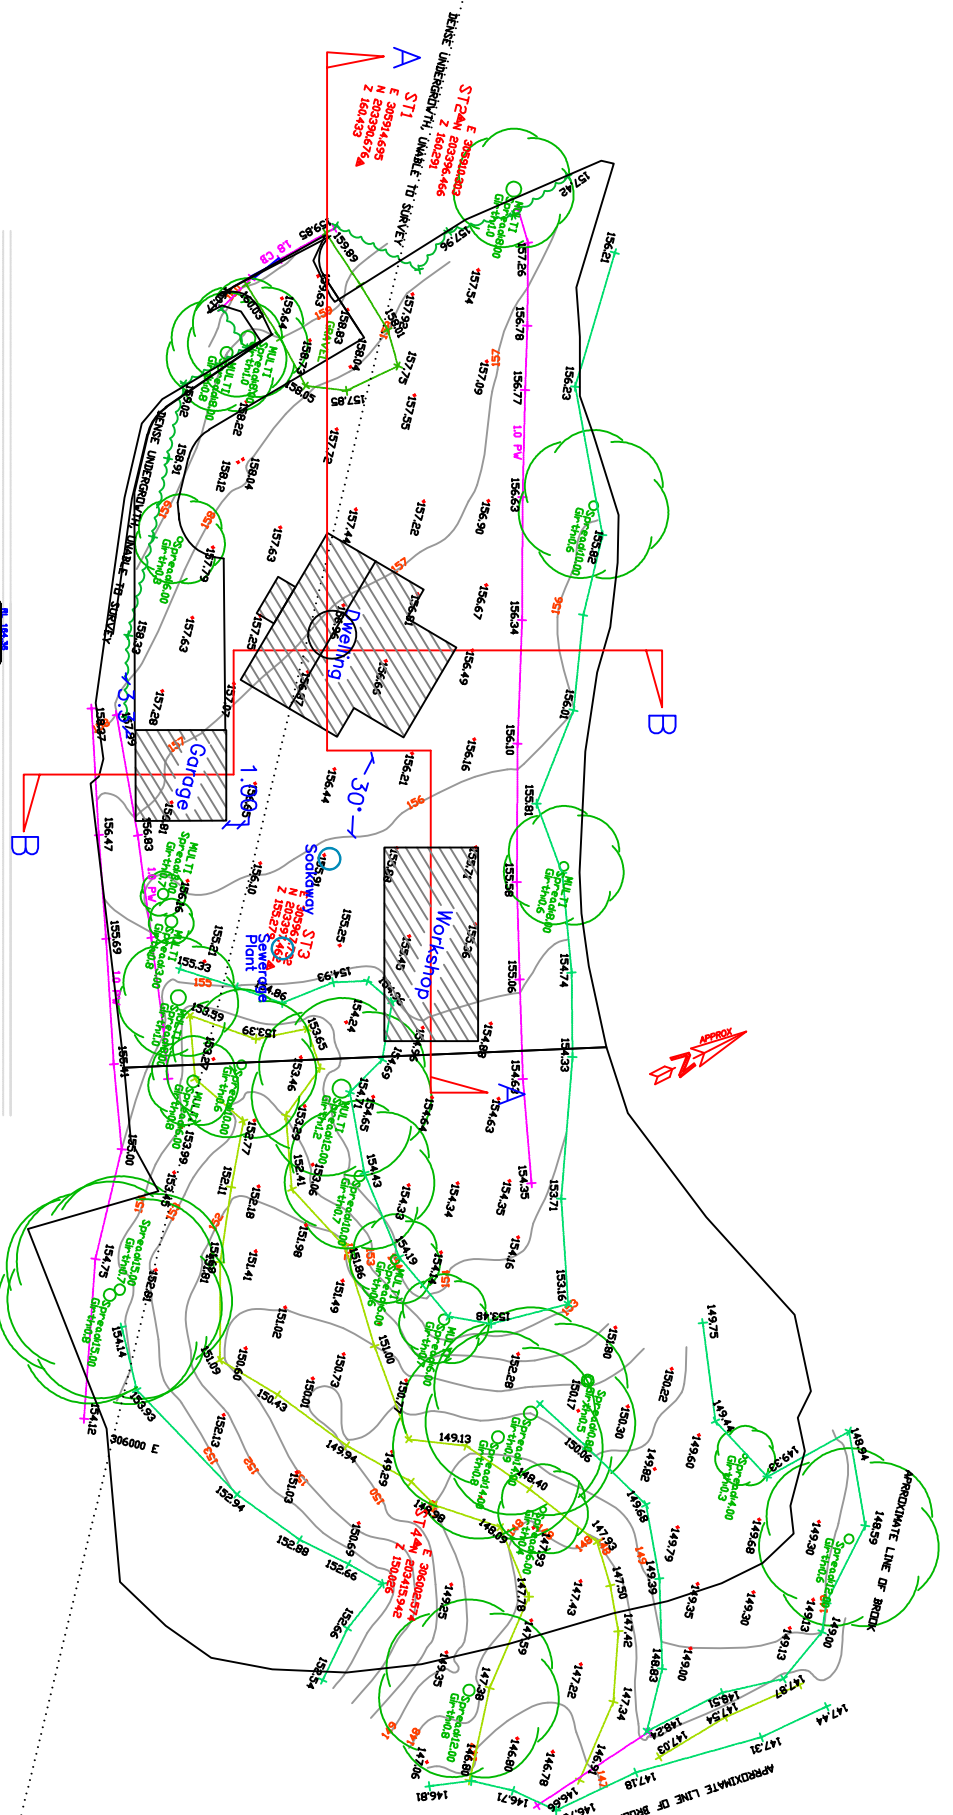


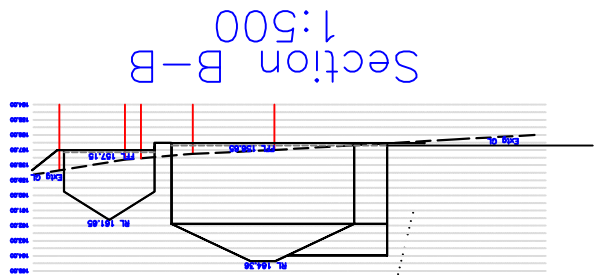

Section B-B
1:200

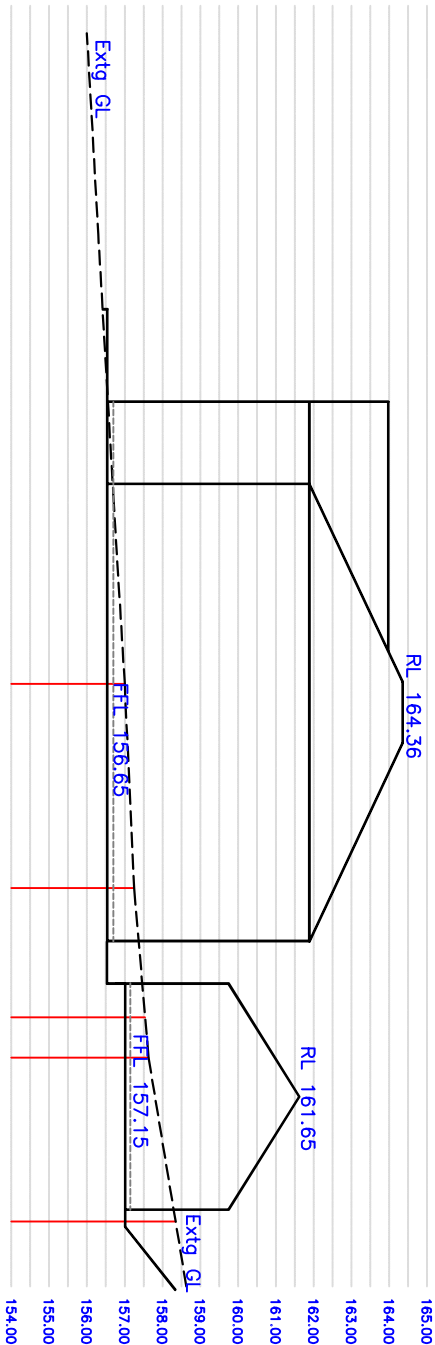

Section A-A
1:200

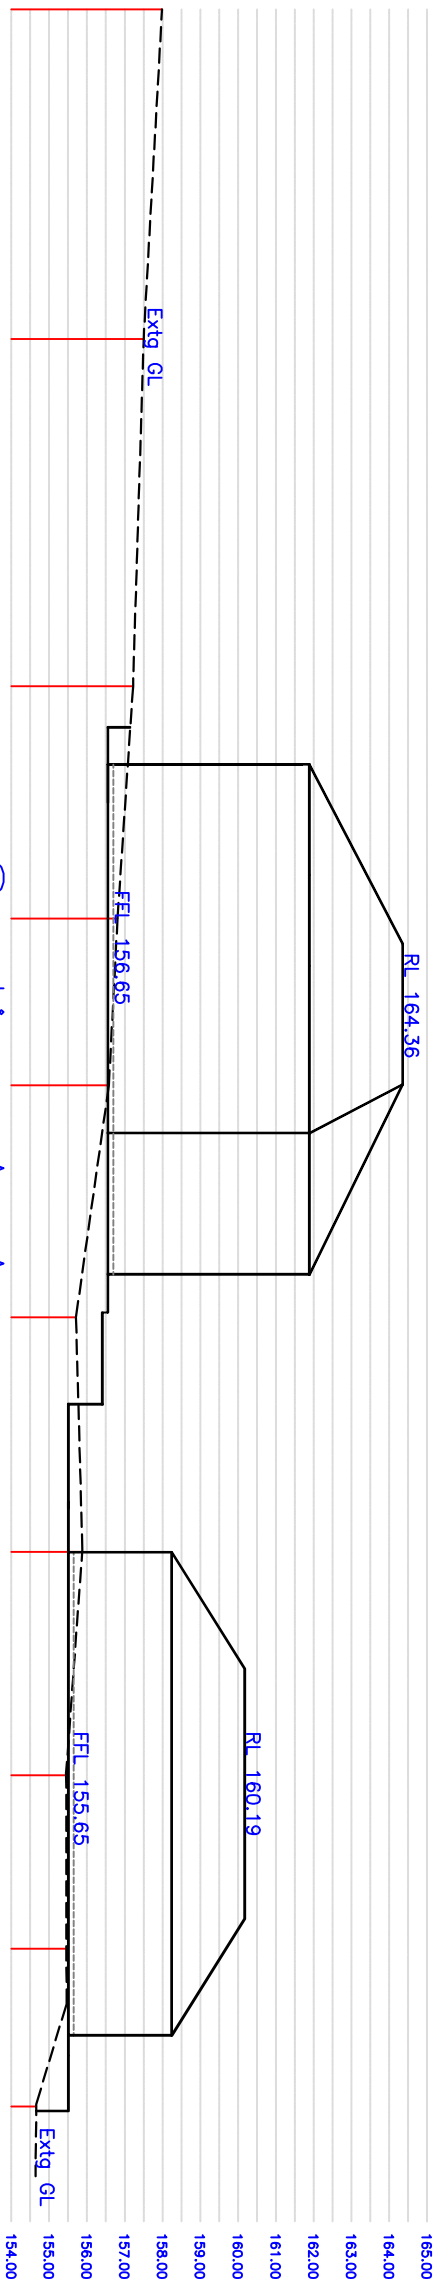

Amendment: Dated: 01.10.19	
Re-arranged windows, doors, front tower and internal rooms & Change Barn to Workshop.	
 Utopia Design Architectural Services 	
Utopia Design Building Planning Application Support Paul Thomas: BSc (Hons) Tel: 01685 559230. Mob: 07908 725065 Email: utopiadesign@hotmail.com	
Issued Only for Purpose Indicated Drawing Status: FOR PLANNING PURPOSES ONLY	
Client:	Mr Ryon Williams 27 Chapel Street Abercanoid Merthyr Tydfil, CF48 1RX
Project:	Proposed New Detached Dwelling, Double Garage and Workshop at Land to the Rear of 8-15 Newton Street Abercanoid Merthyr Tydfil, CF48 1PX
Drawn by	Date
PT	29.08.19
Title	Scale
Proposed	1:200, 1:500
Plans & Sections	Paper
	A2
Drwg No	NEWTON 01C