


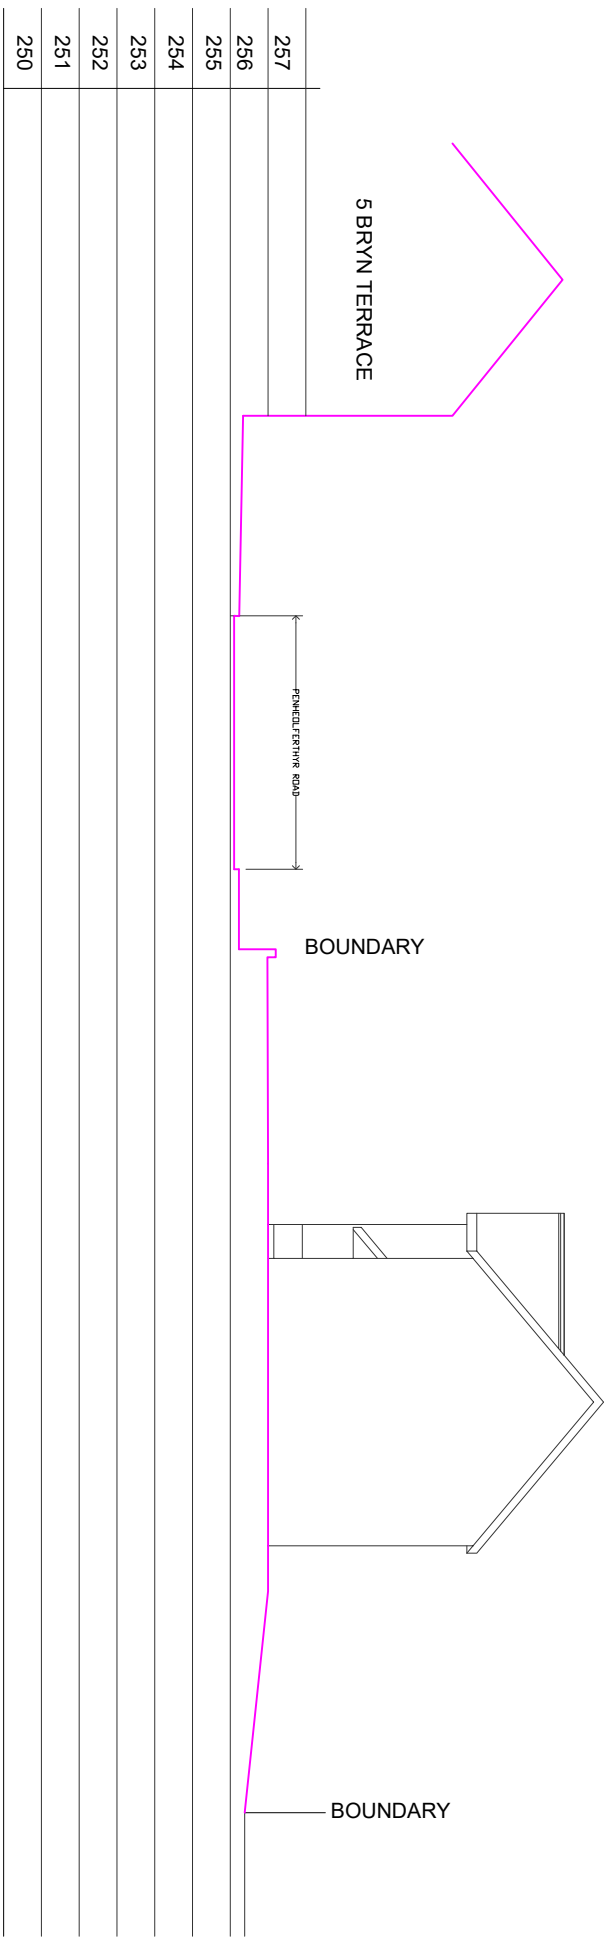

SITE SECTION A.A.



SITE SECTION B.B.

AMENDMENTS: A. Wall profile added to Section AA. Oct 2023

k.j.lloyd
AADIp, RIBA
CHARTERED ARCHITECT

49 Coed y Pia, Llanbradach
Caerphilly, CF83 3PT

PROJECT
PROPOSED DETACHED DWELLING
PLOT 1 PENHEOLFERTHYR
TWYNYRODYN
MERTHYR TYDFIL
CF47 0LG

SCALE
1:200 @ A3
DRAWN
KL

DATE
AUGUST 2023
DRG. NO.
04

DRAWING
SITE SECTIONS