

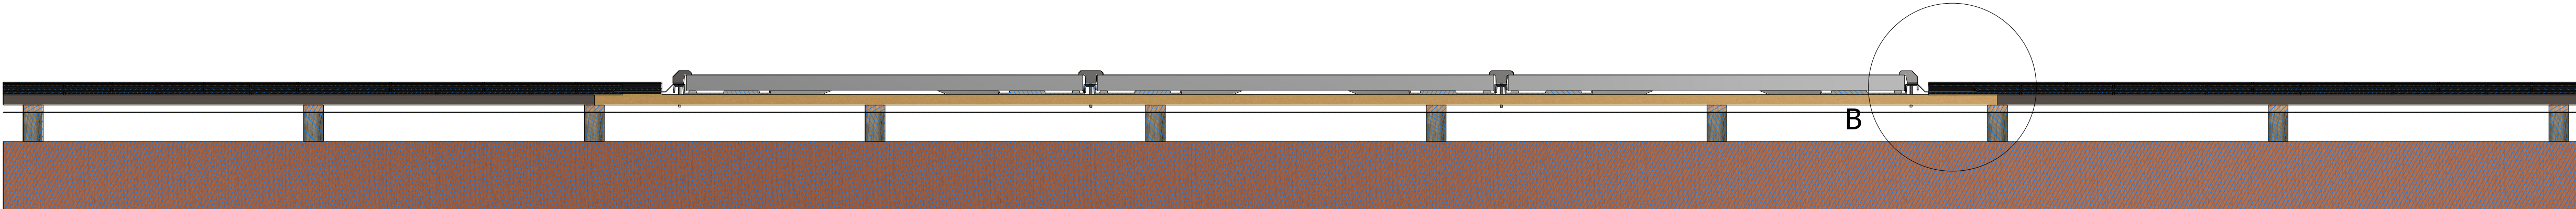
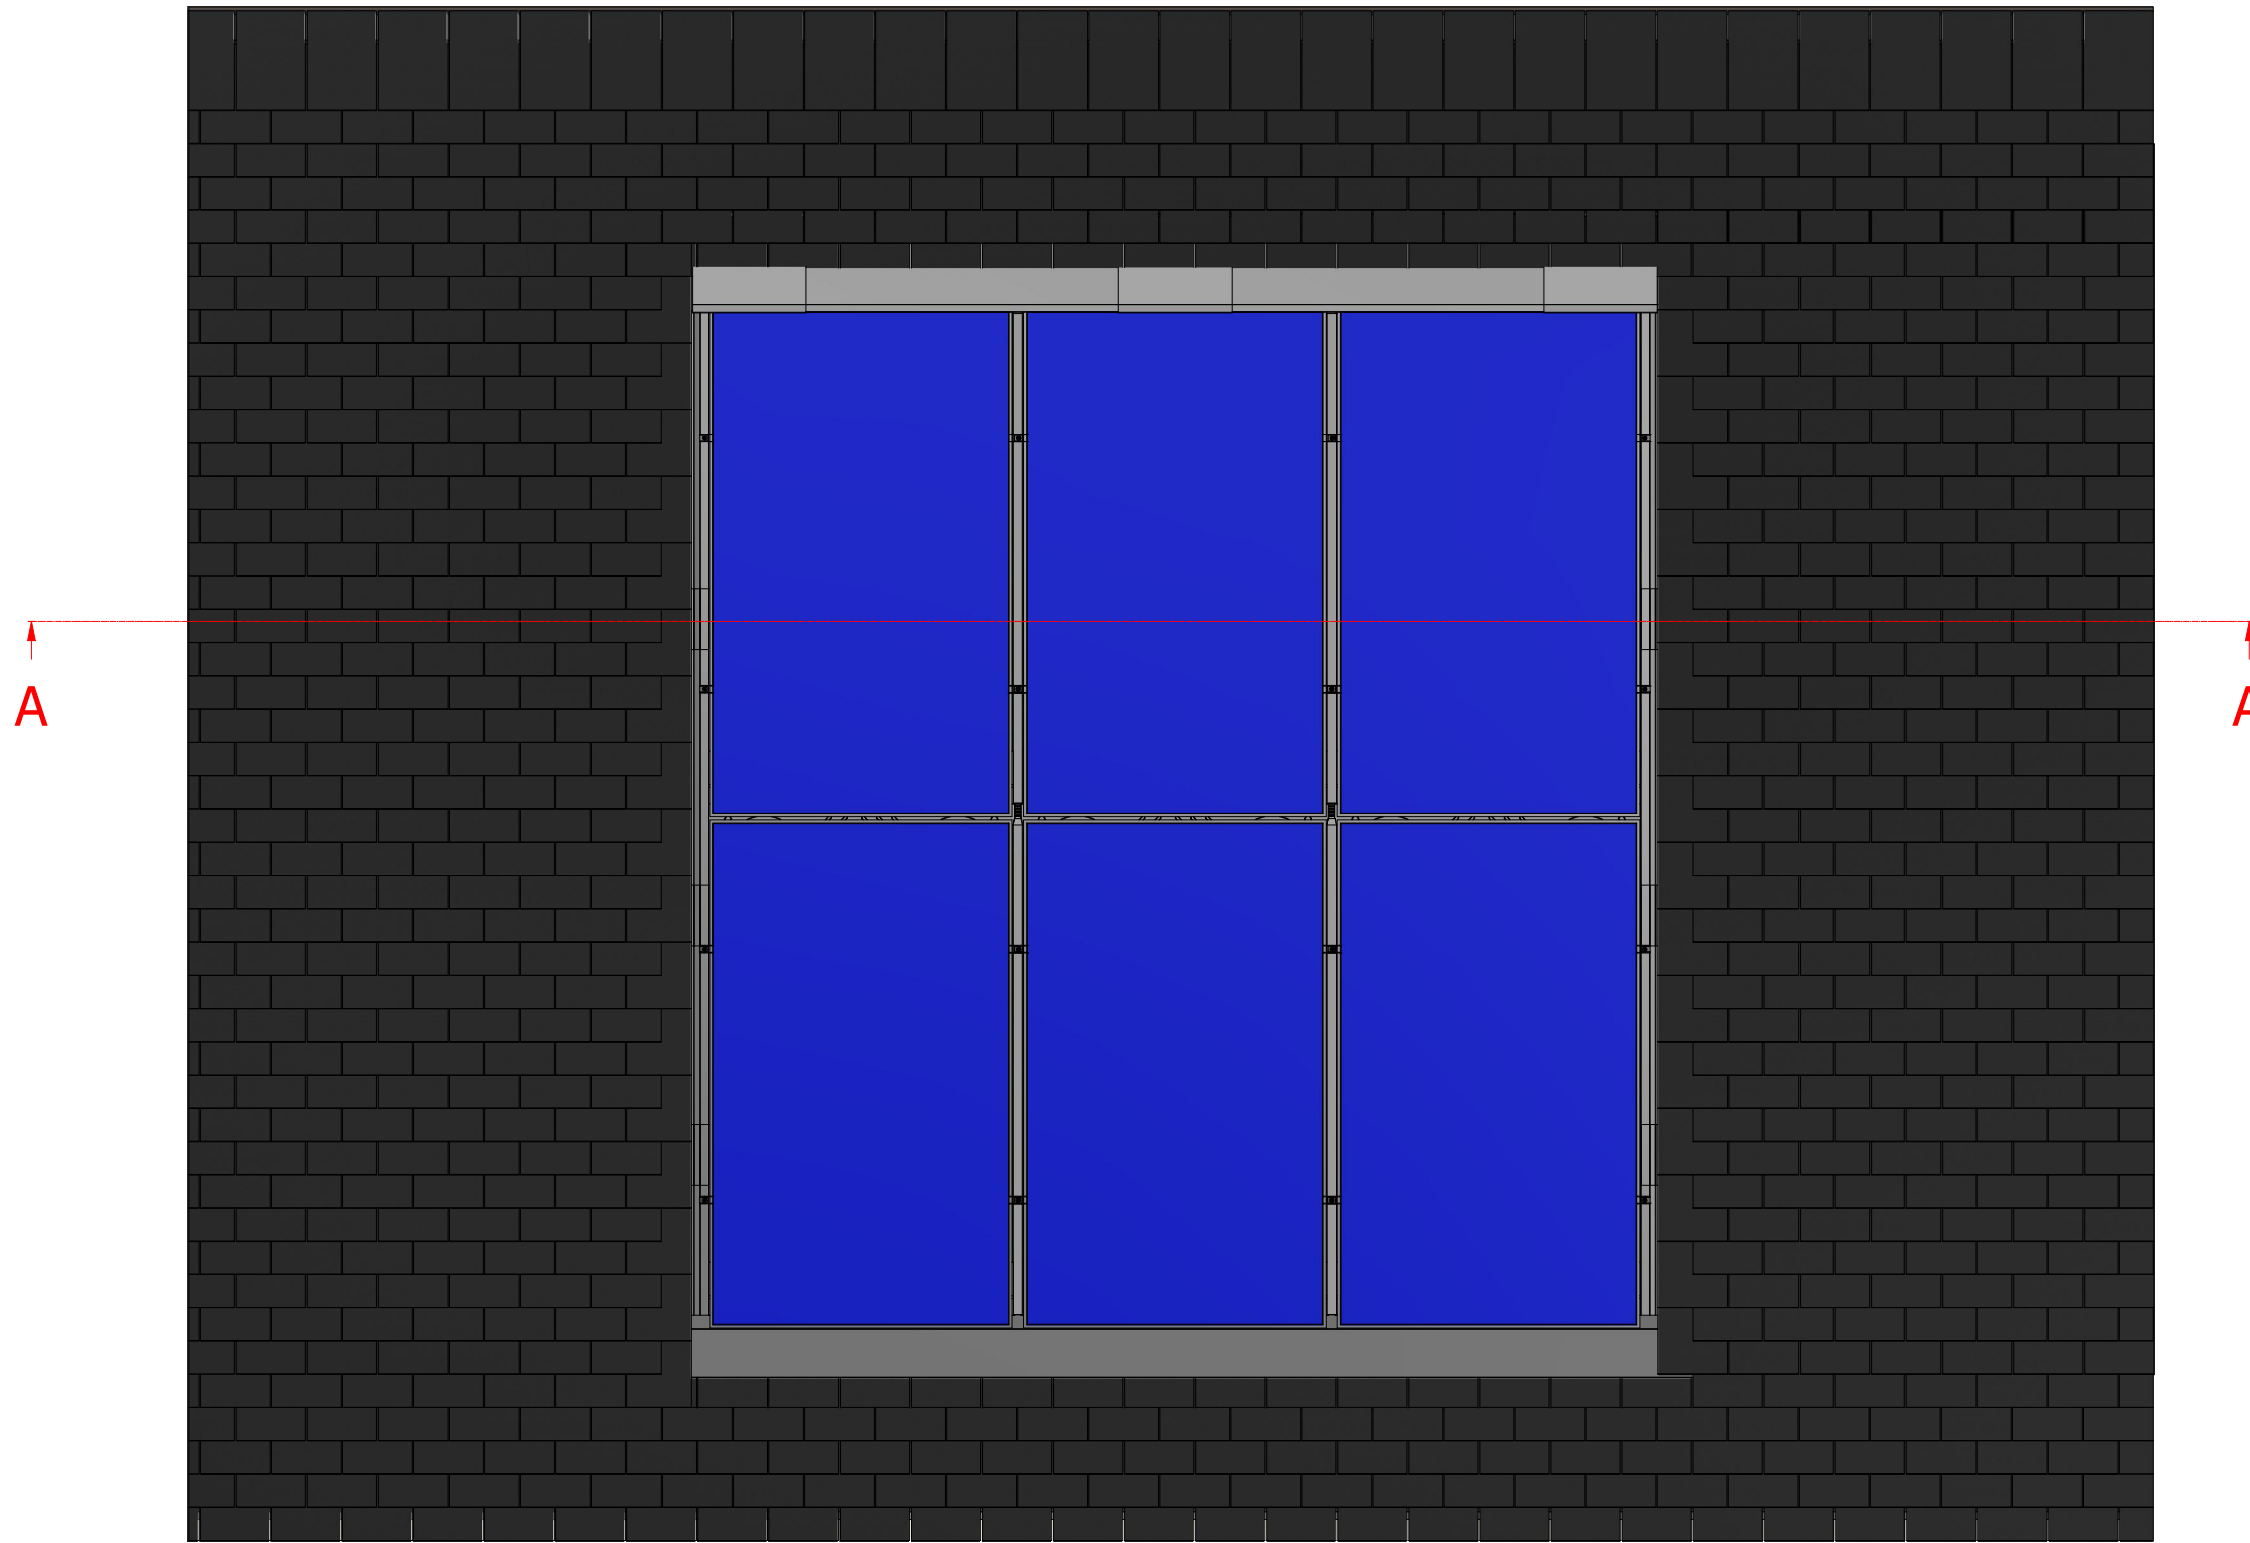


PV Module : 1680 x 1000 x 40 mm
GSE Frame : Po_1640_1001
Clamps : H21

Graduation adjustment : 40 mm
Number of clamps : 4
Timber section : 27*100

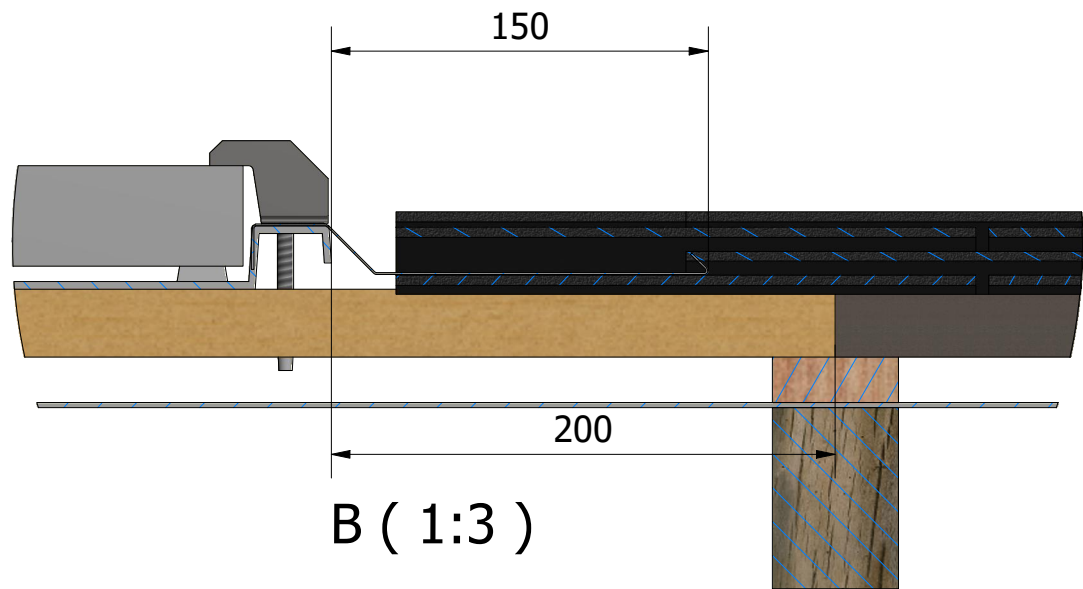

A-A (1 : 10)

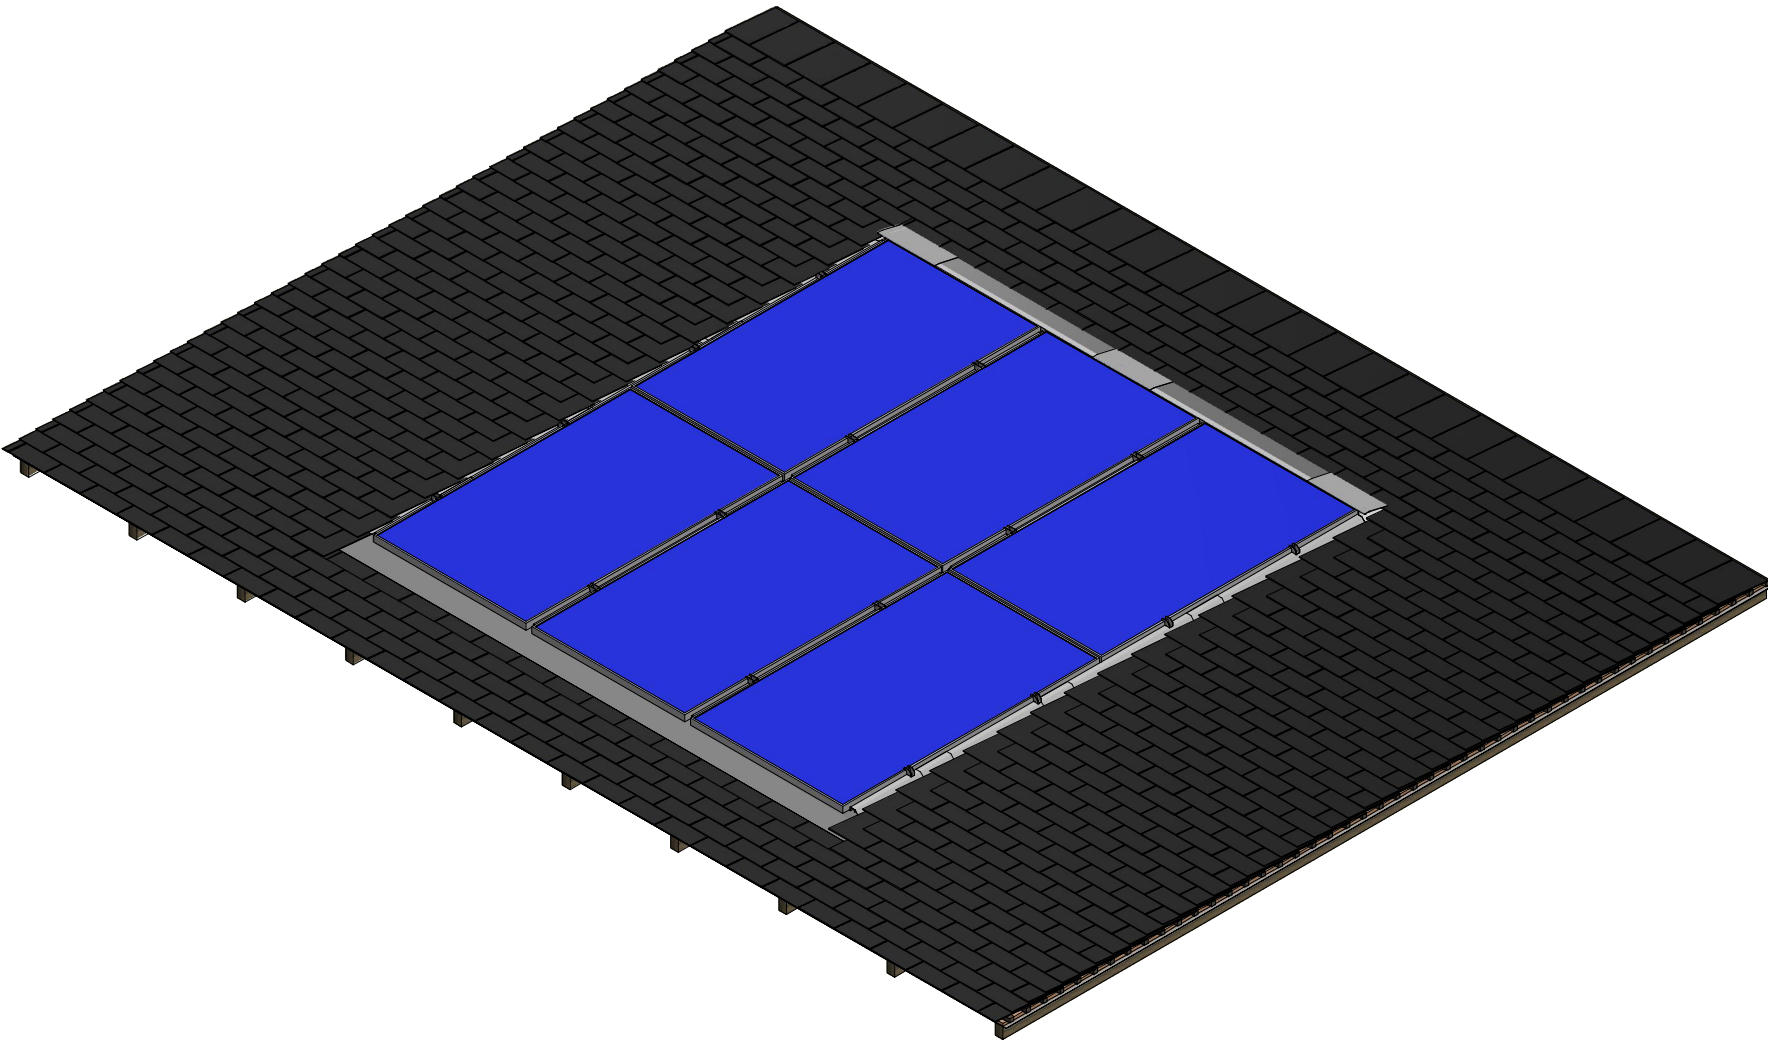

B (1:3)

Scale : 1:25	Format : A1	Units : mm	Project location :		Peak power :
Conceived by A de Labriolle		Checked by	Approved by	Date 18/11/2020	Date
GSE <i>Intégration</i> 155-159 rue du docteur Bauer 93400 Saint Ouen tel: +33(0)1.70.32.08.00 mail: contact@gseintegration.com			Longitudinal Section IR Slate Universal Kit		
			Longitudinal Section IR Slate Univ Kit	Modification	Sheet 1 / 1