


Revision	Description	Date
Project Proposed Garage Development		
Title 1 Ash Villas Troedyrhiw Merthyr Tydfil CF48 4LE		
Drawn by	Checked	Status
	-	Planning
Drawing Number	Revision	Scale
ASH01/004	-	As Indicated
		Date 04/04/2022

SECTION A;A

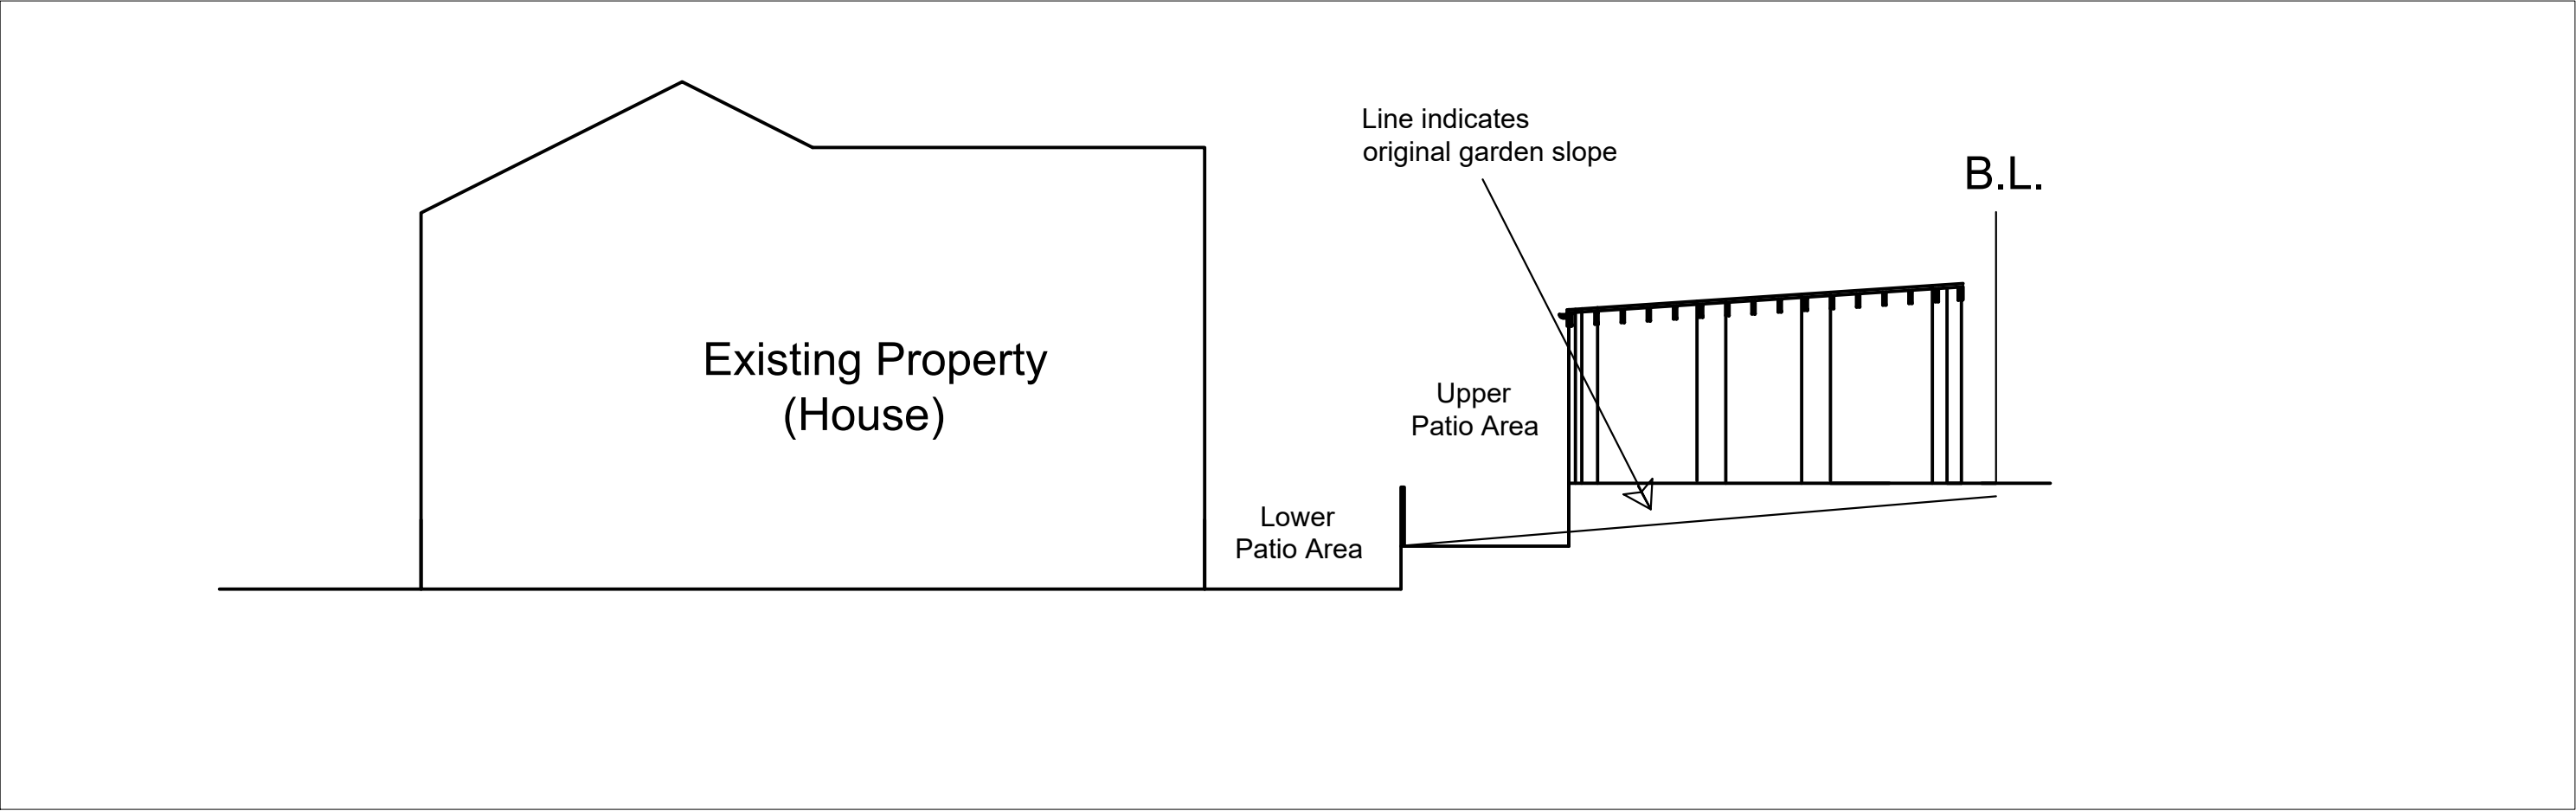

Scale:1:100