


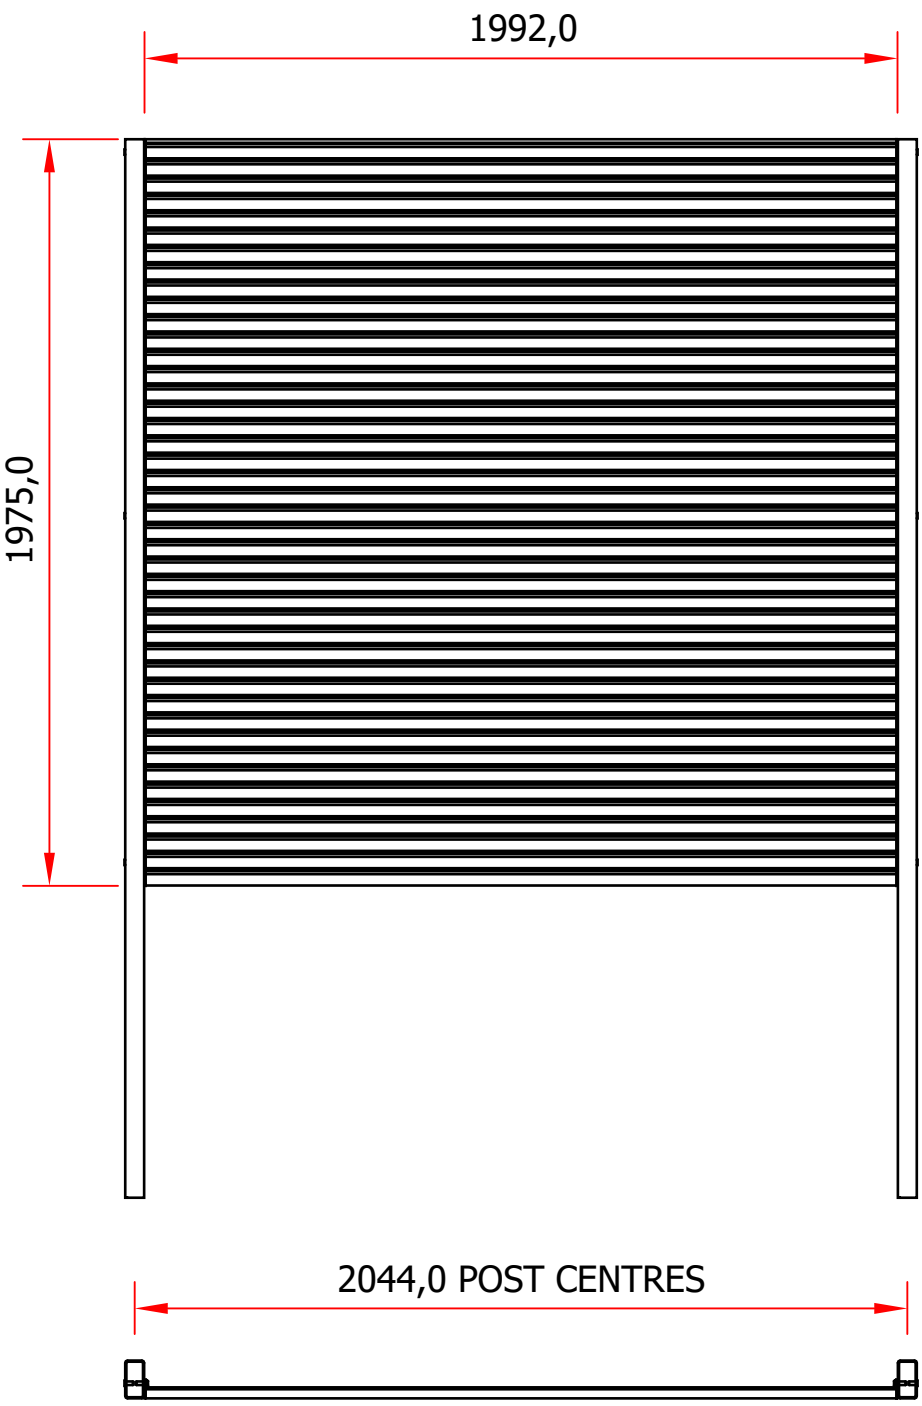
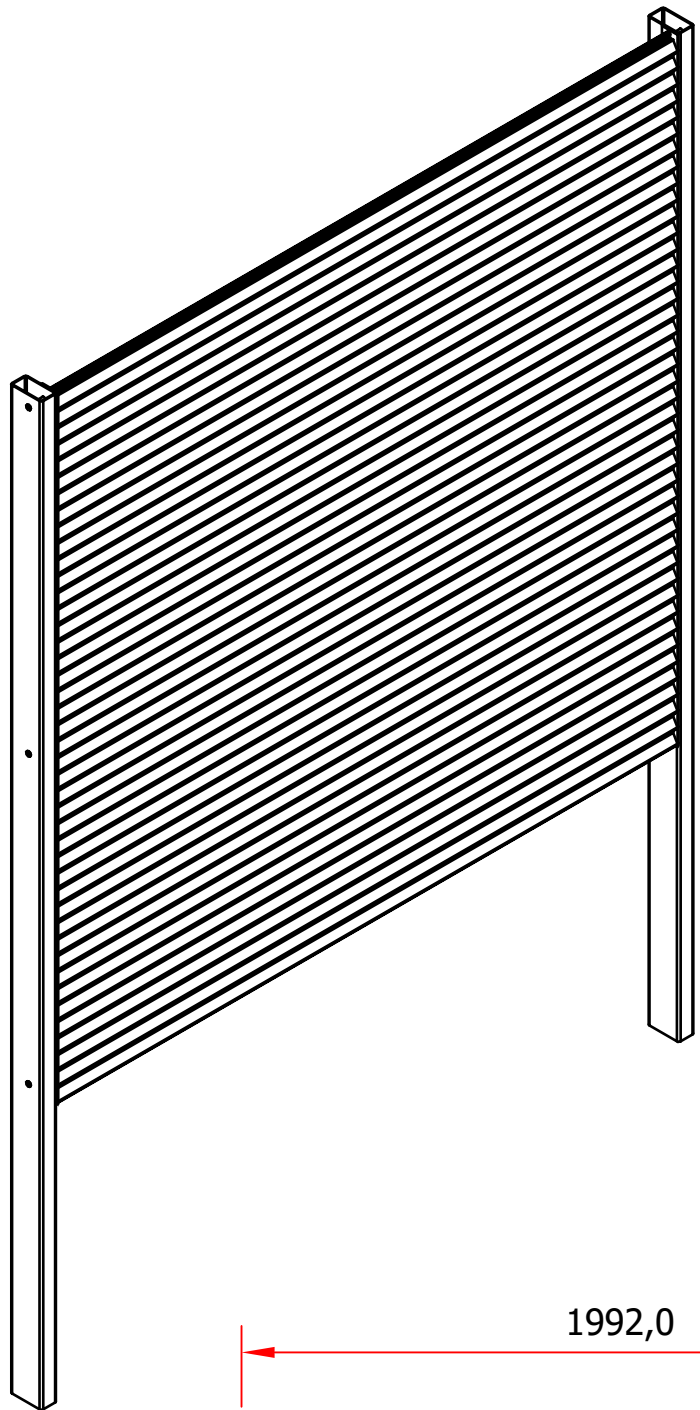
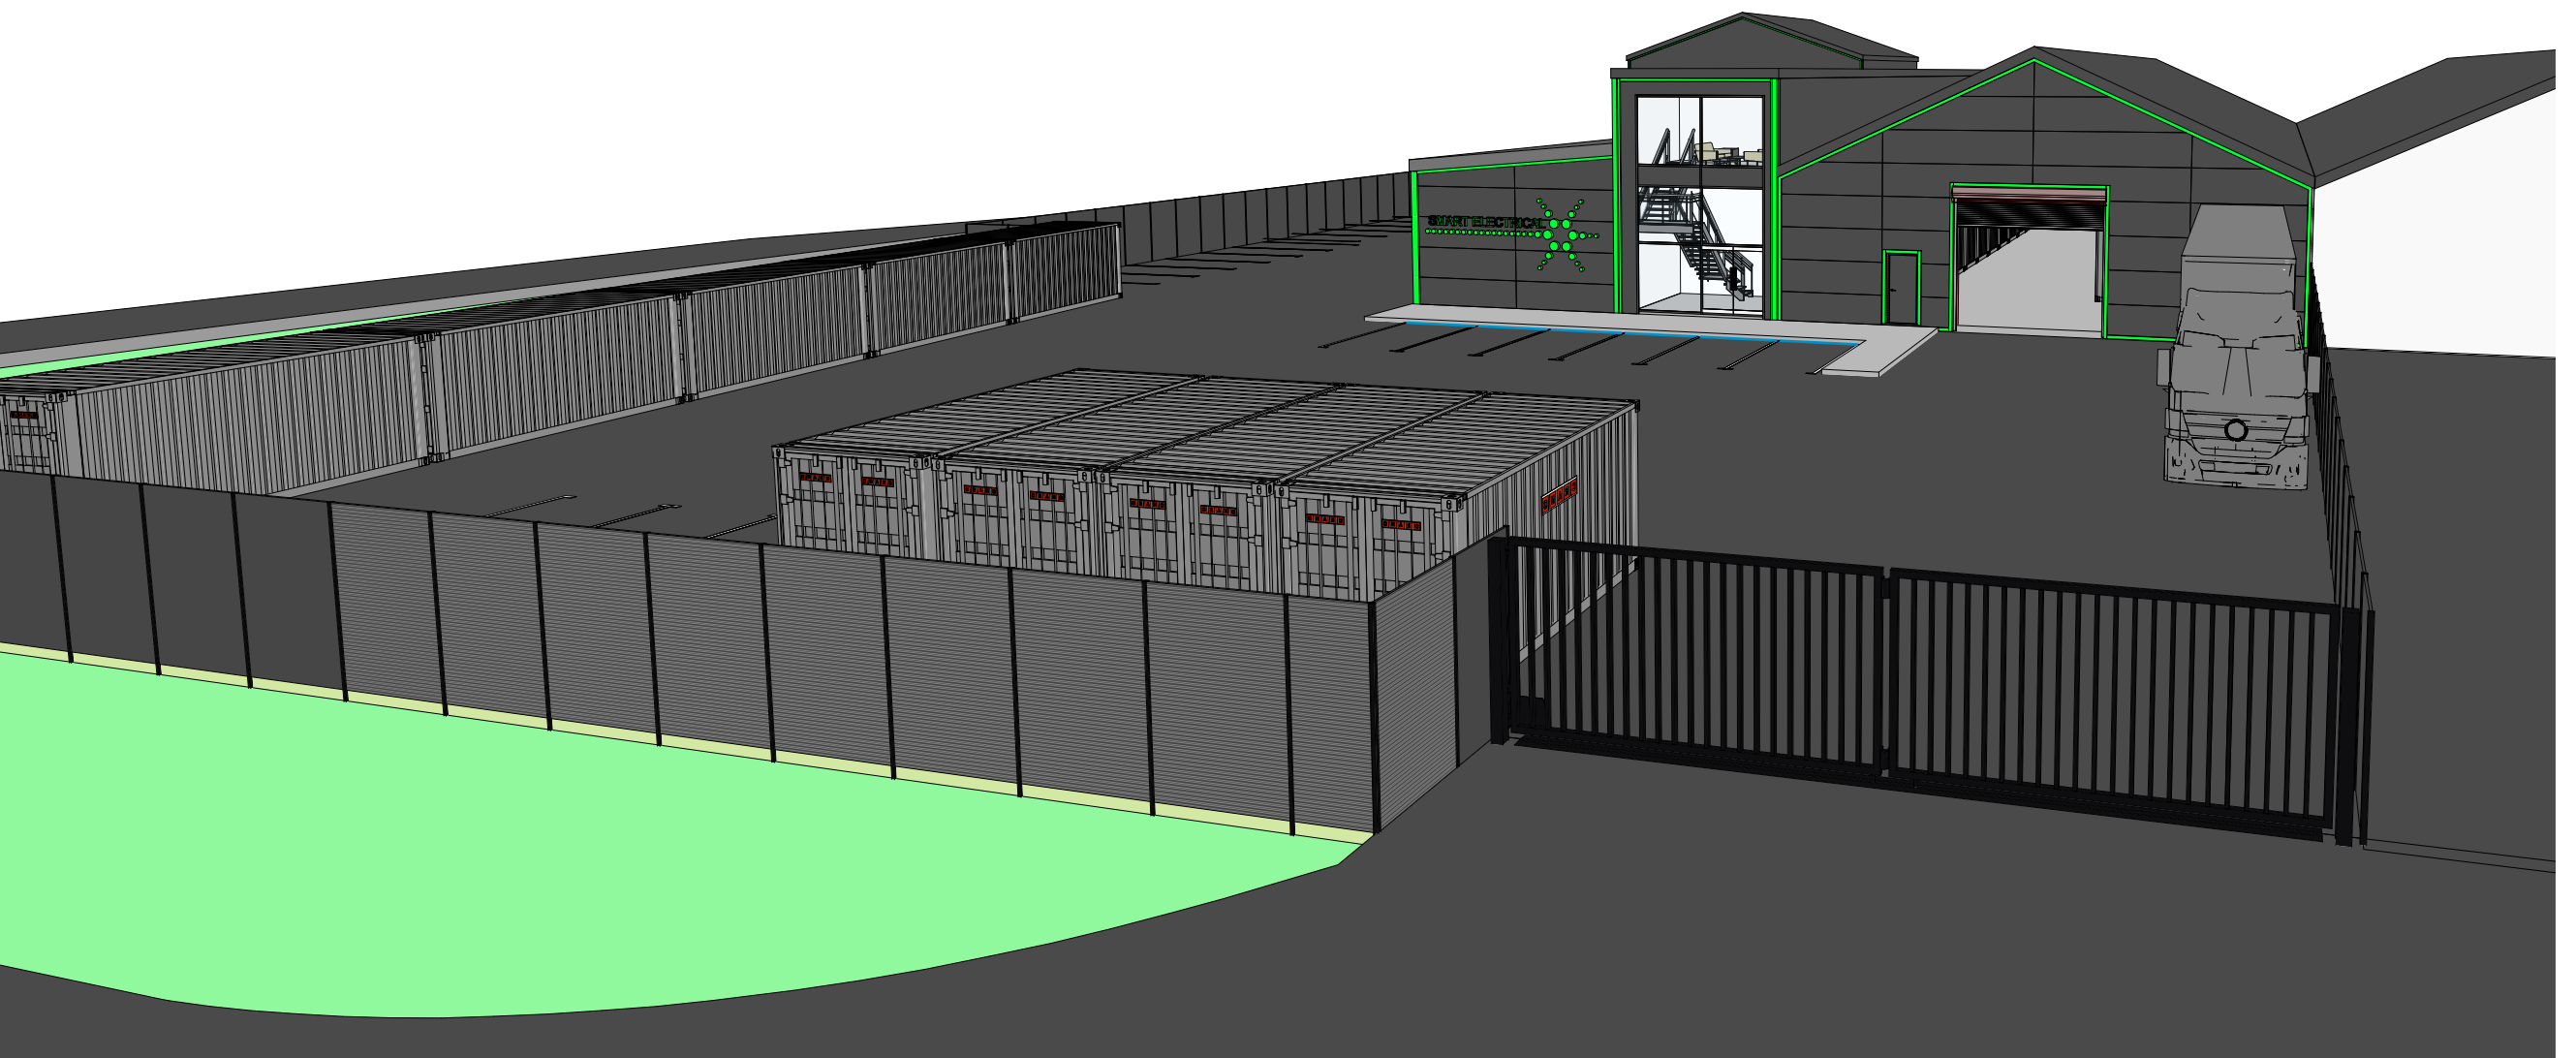
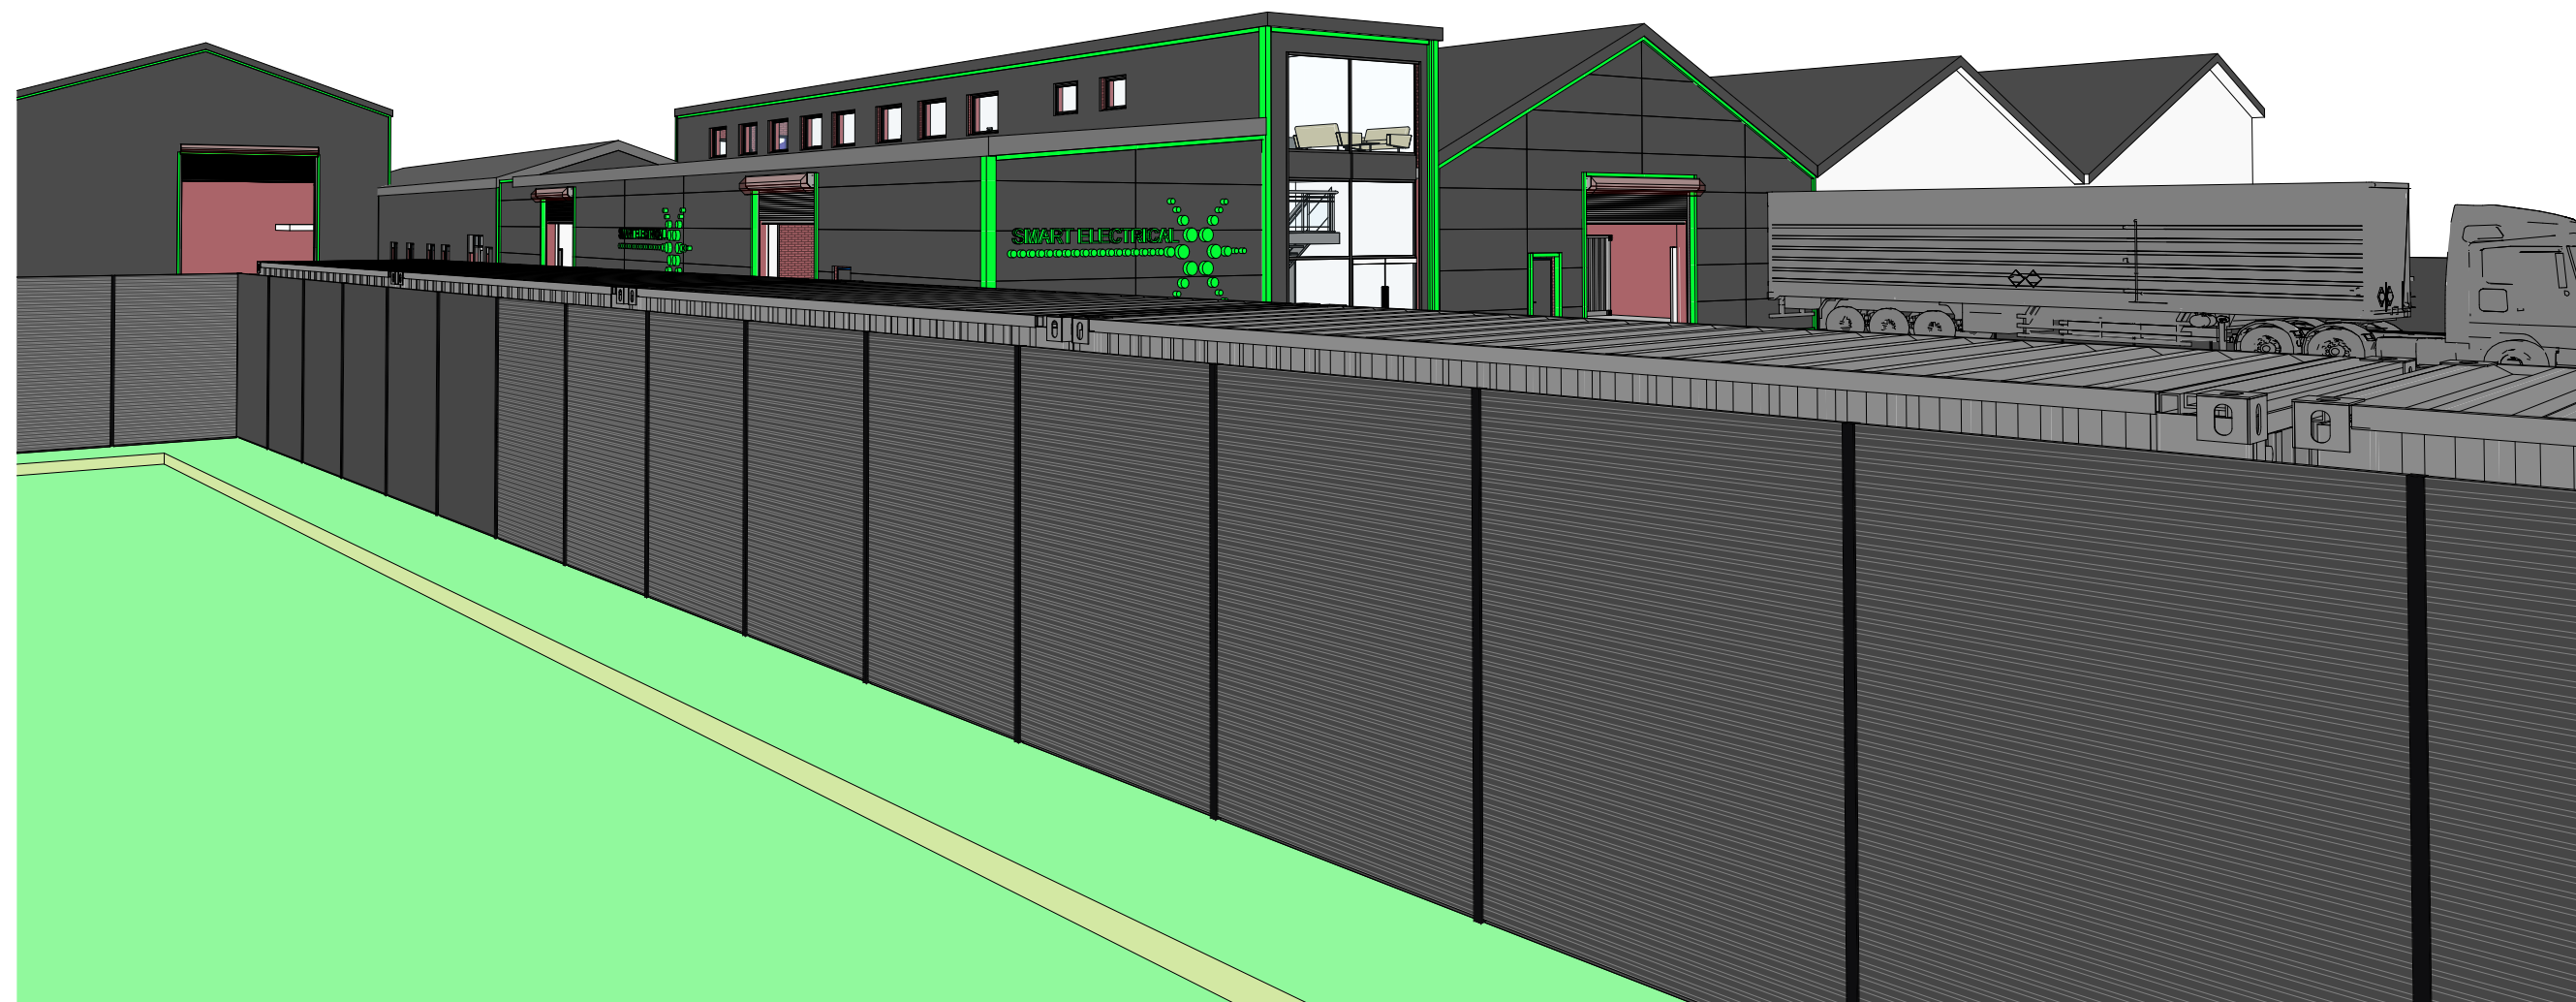


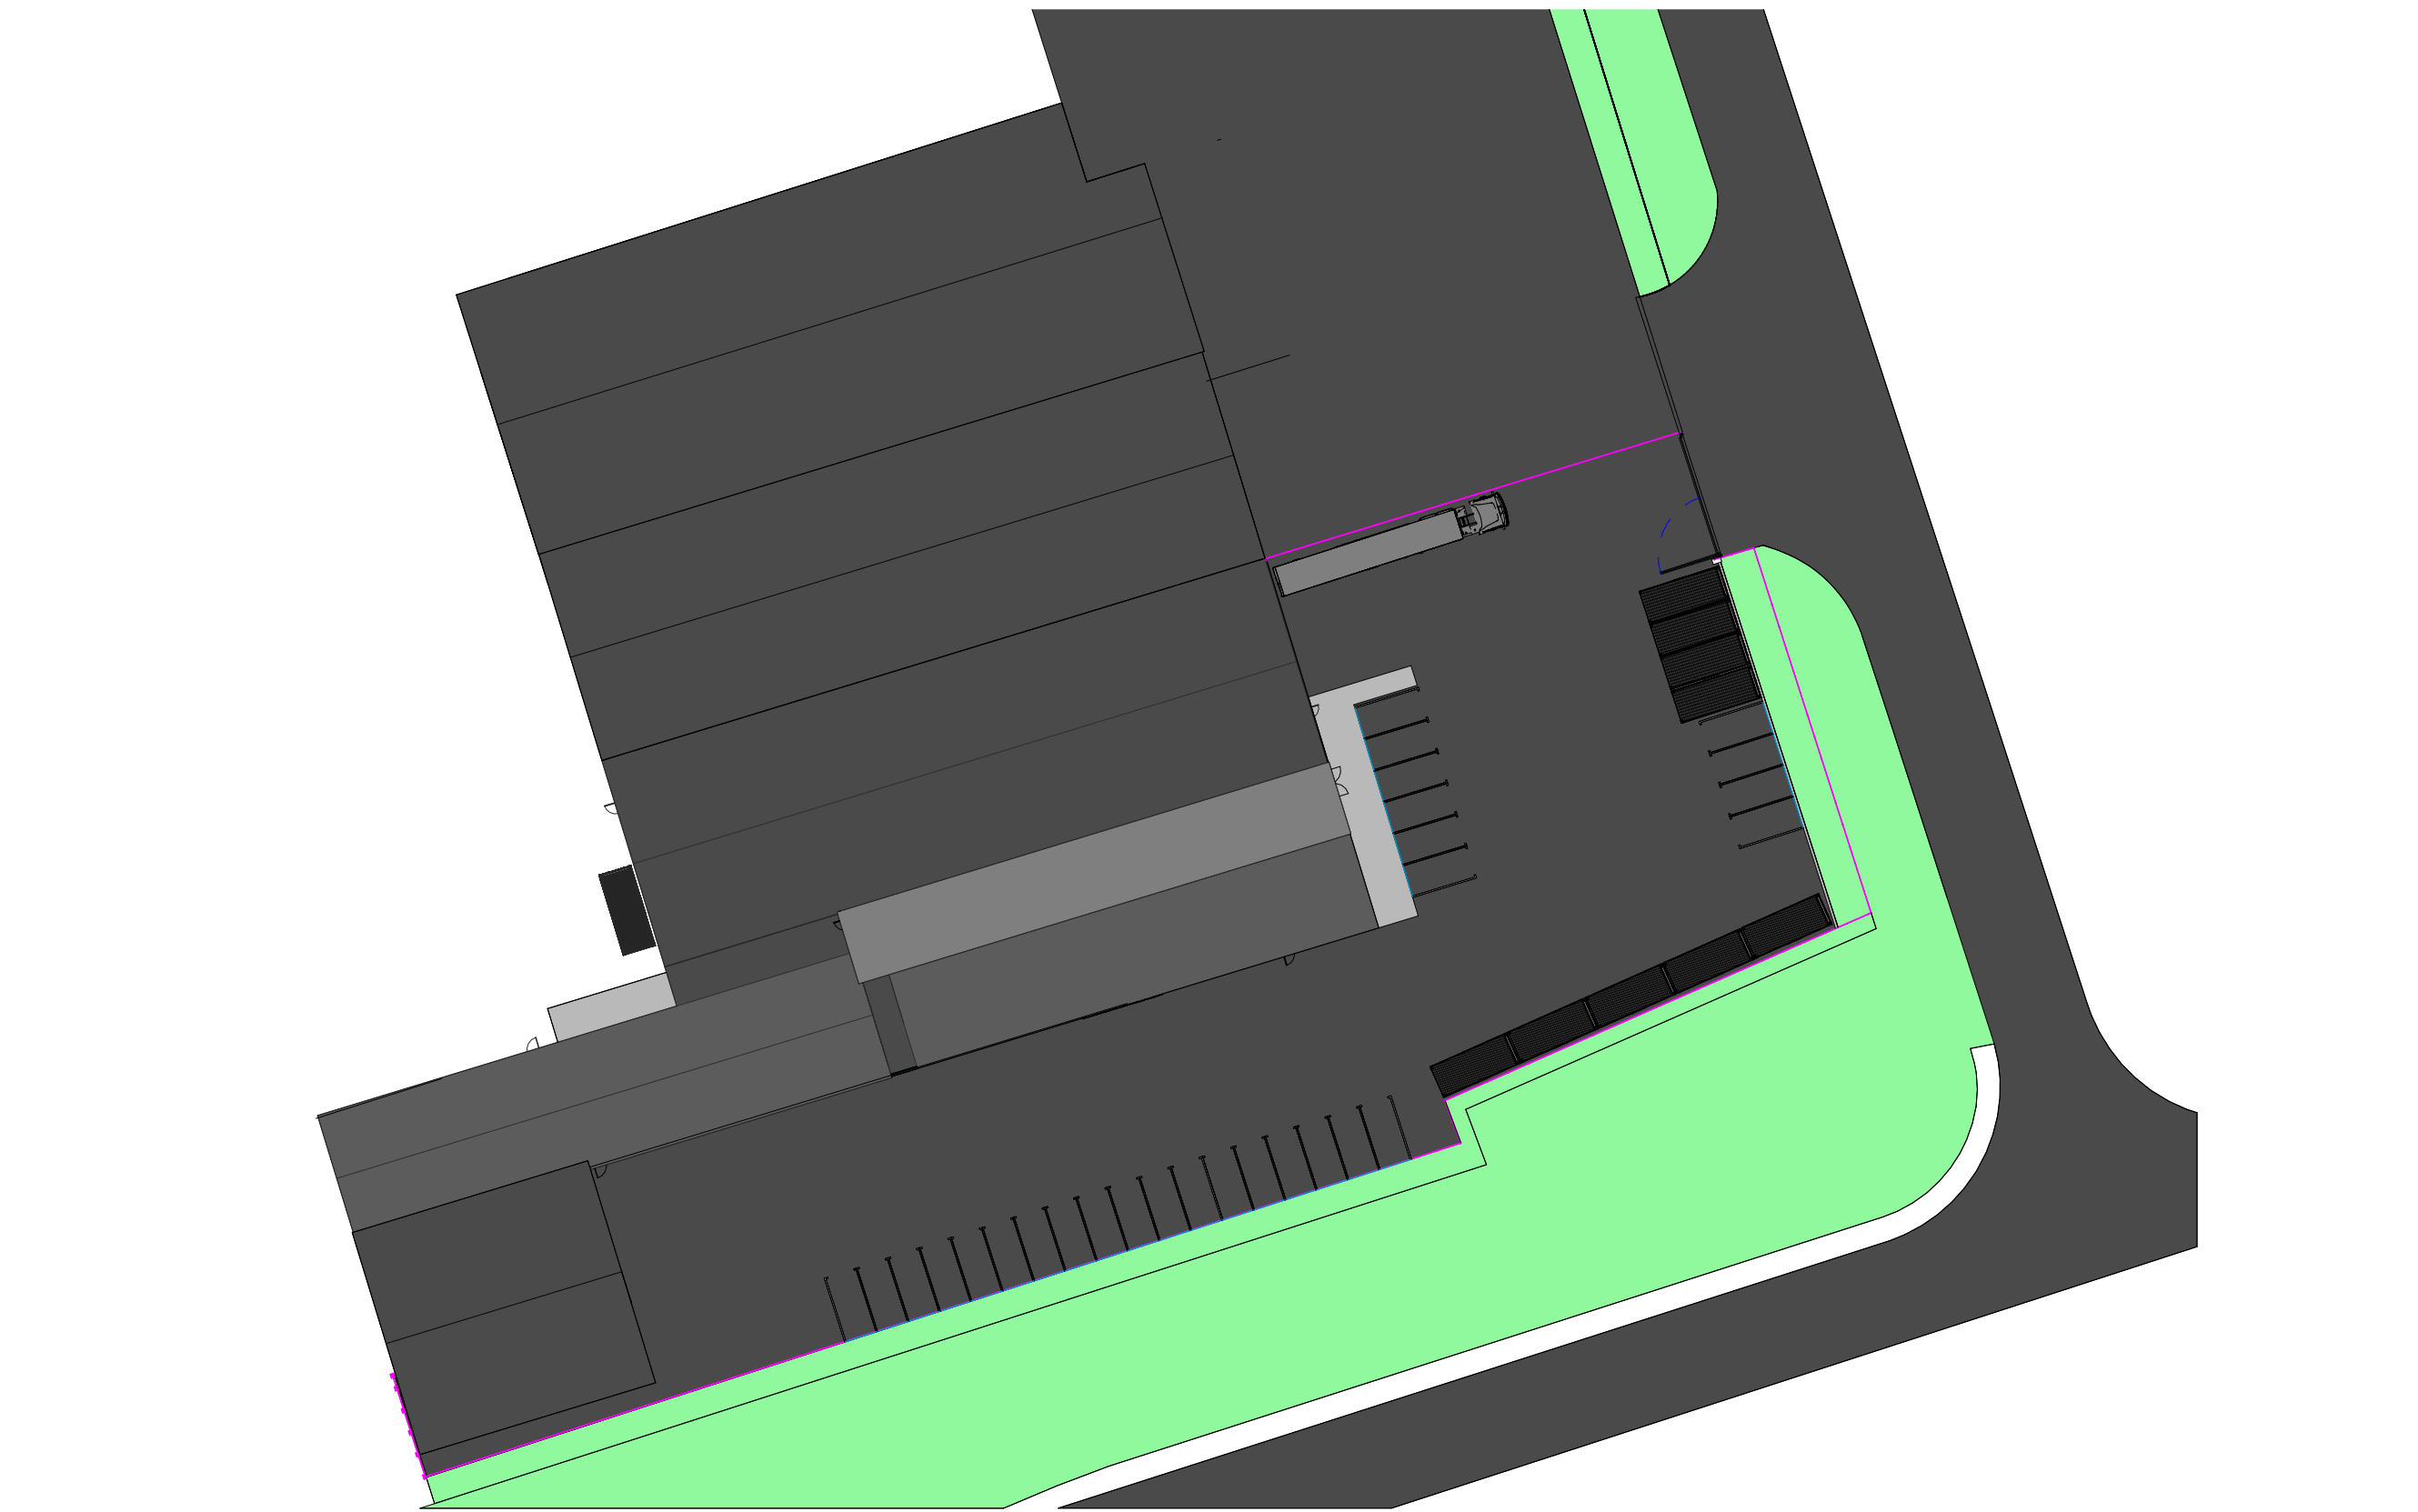

ITEM	ITEM QTY	PART NUMBER	Length
1	2	ISO 10799-2 - 100x50x3 - 2800	2800.000 mm
2	6	M8x25 PinPentagon	1
3	6	M8 Washer	1
4	12	M8 Insert	1
5	1	Screenogril 1992Wx1975H	1

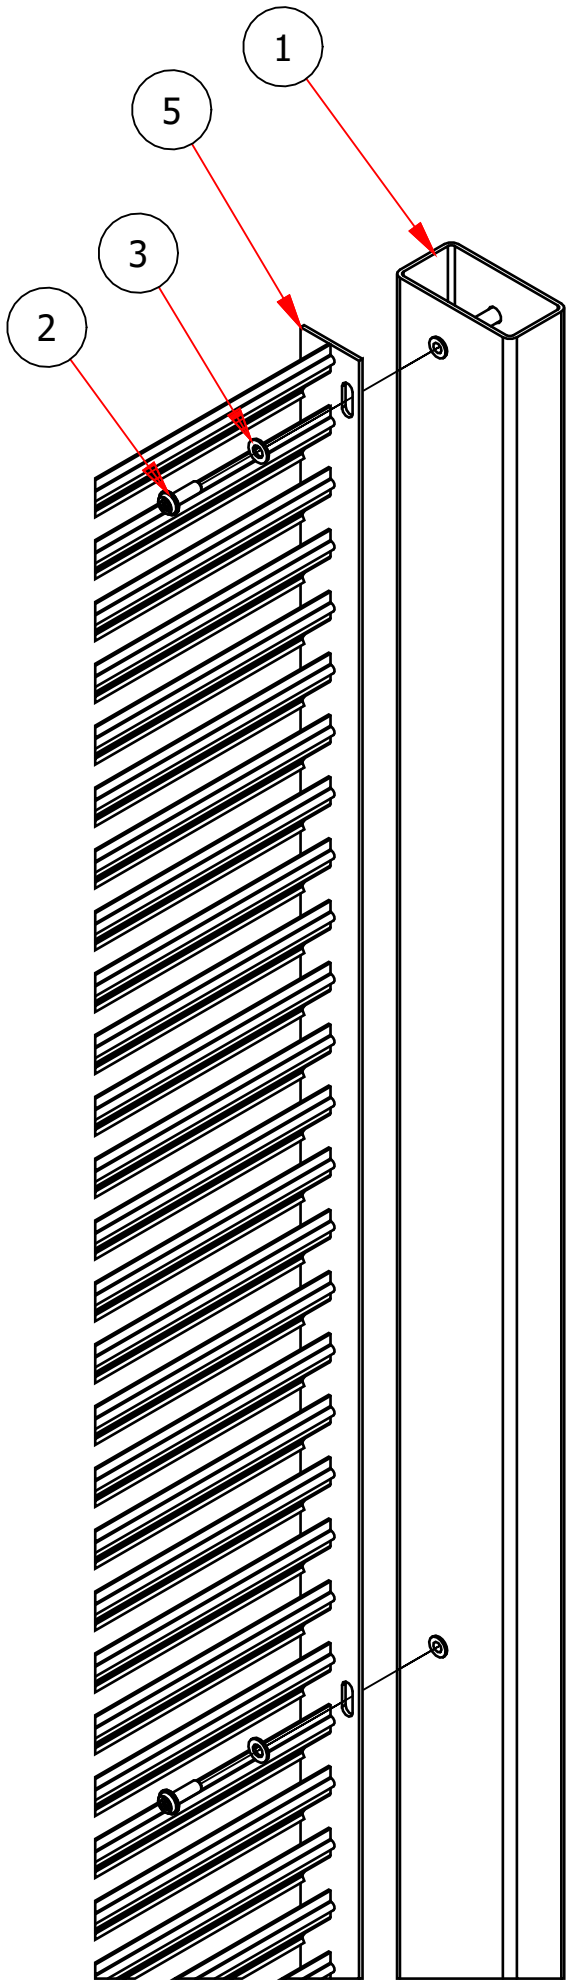


Screenogril Louvred Fence Panels System
<https://www.cld-systems.com/products/in-ground-permanent-systems/louvred-fence-panels-screenogril/>

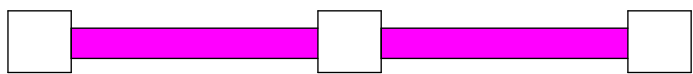

NOTE: All dimensions to be cheked on site. Do not scale this drawing. All discrepancies should be reported to Blackbrick Studio. Copyright: 2024 Blackbrick Studio. This drawing and this design are copyright of Blackbrick Studio. This drawing is not to be used or copied without written consent.

REVISIONS		
REVISION	DESCRIPTION	DATE
1	New Carpark Layout, Boundary Treatment and Entrance	28/08/2025

STATUS: Planning

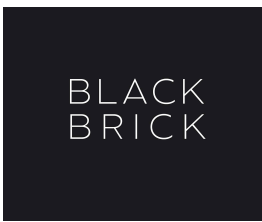

Blackbrick Studio, Platform, Bute St,
Cardiff CF10 5LE
hello@blackbrick-studio.com
02922520485

CLIENT:	Smart Electrical Systems Ltd		
ADDRESS:	Goot Mill Rd, Dowkiss, Merthyr Tydfil CF48 3TD		
TITLE:	Boundary Treatment		
DRAWN:	CHECKED:	APPROVED:	REVISION:
XX	Paul A	Approver	1
SHEET:	SCALE:	DATE:	
BR0011	As indicated@A1		