

NOTES

WALLS IN MATCHLINE BUFF BRICK.

DOORS & WINDOWS IN WHITE UPVC

ROOF IN BLUE TINTED GLASS UNITS



DUNRAVEN

Windows - Doors - Conservatories

St Davids House, Heol Mostyn, Village Farm Ind. Est
Pyle, Bridgend. CF33 6BJ

T: 01656 743 572 / 745 035 F: 01656 745 918

Client: **MR PERITTE**

Job Title:

LIMONOUN CONSERVATORY

Drawing Title:

**90 BIRCHON HEIGHTS
MERTHYR TYDFIL**

Scale:

1:100 @ A3

Date:

28/11/2019


Drawn By:

PJ

Dwg No:

Rev:

1F

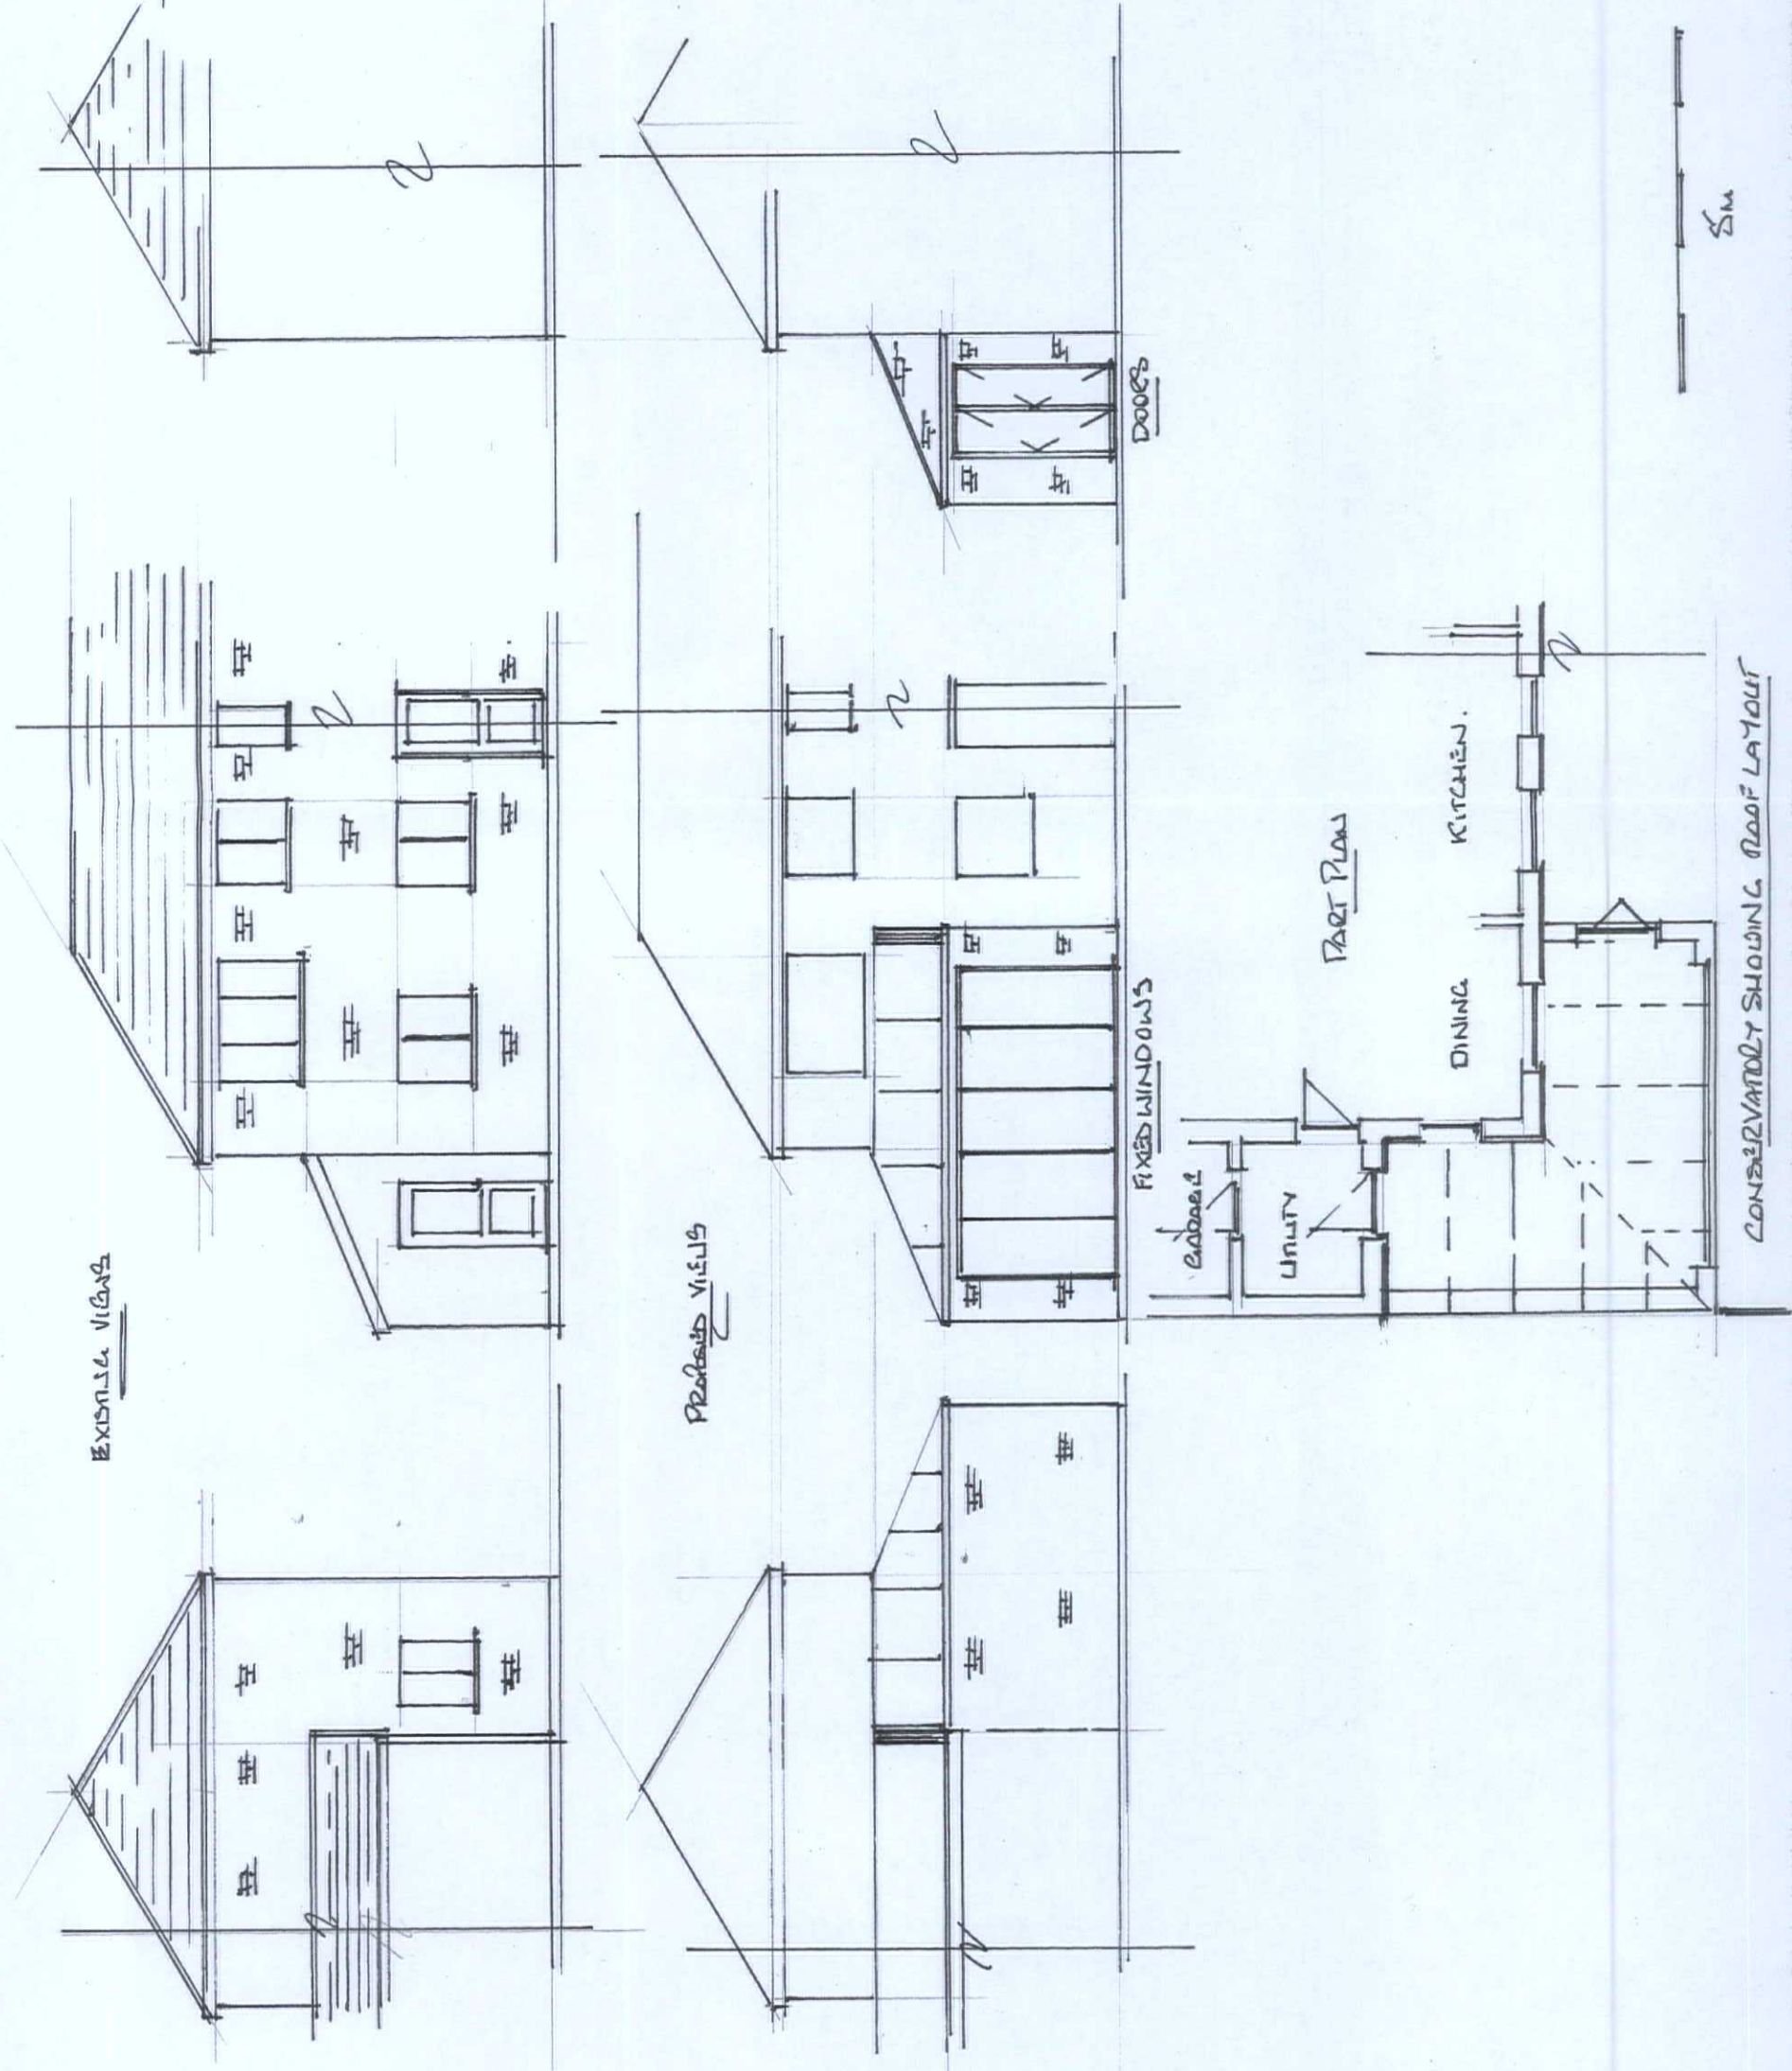

SM

CONSERVATORY SHOWING ROOF LAYOUT