
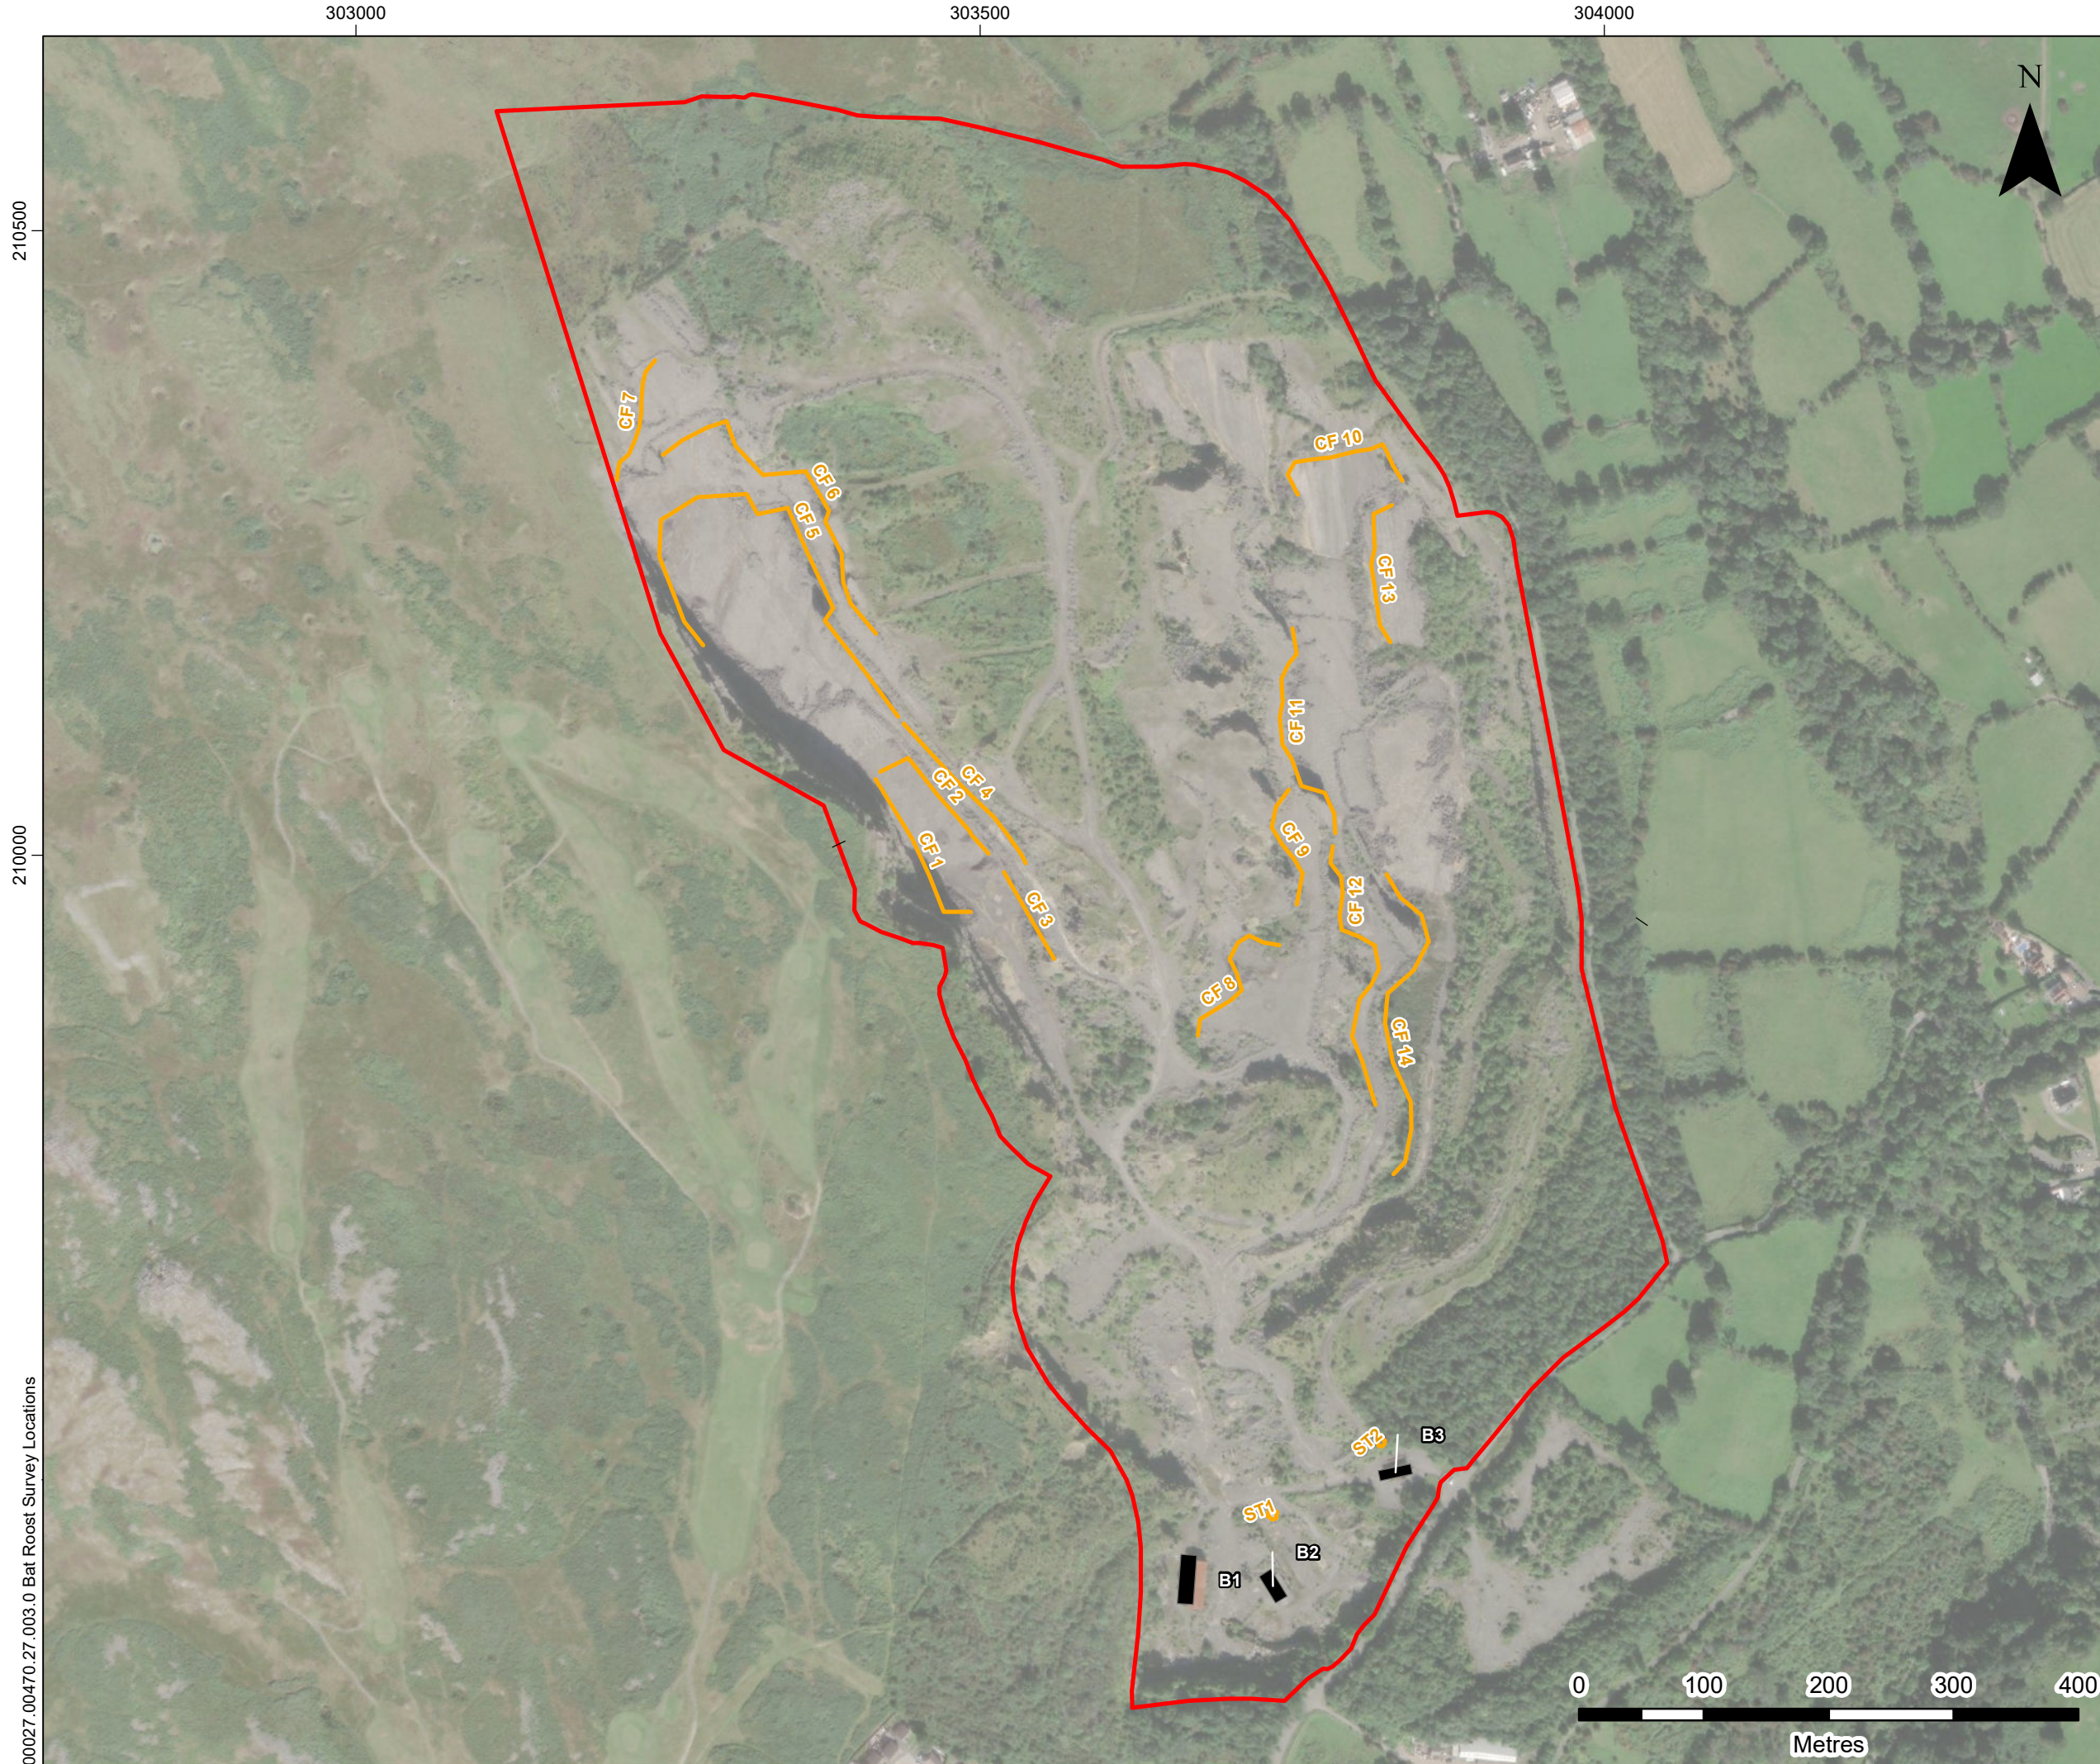


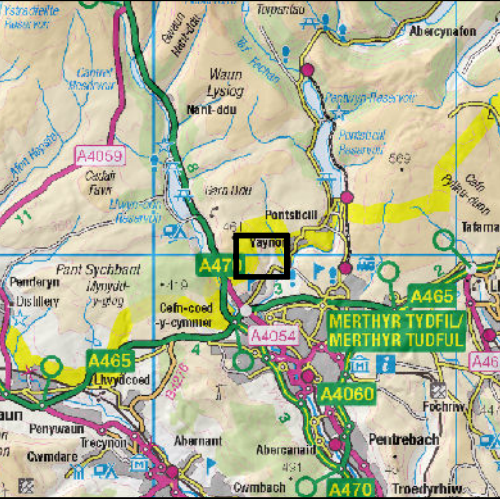

LEGEND

Site Boundary

Building Surveyed

Hanson

SLR

4/5 LOCHSIDE VIEW
EDINBURGH PARK
EDINBURGH
EH12 9DH
T: +44 (0)131 335 6830
www.slrconsulting.com

VAYNOR QUARRY

ECIA

BAT ROOST SURVEY LOCATIONS

DRAWING 7/3.1

Scale1:5,000 @ A3

DateMAY 2022

00027.00470.27.003.0 Bat Roost Survey Locations