
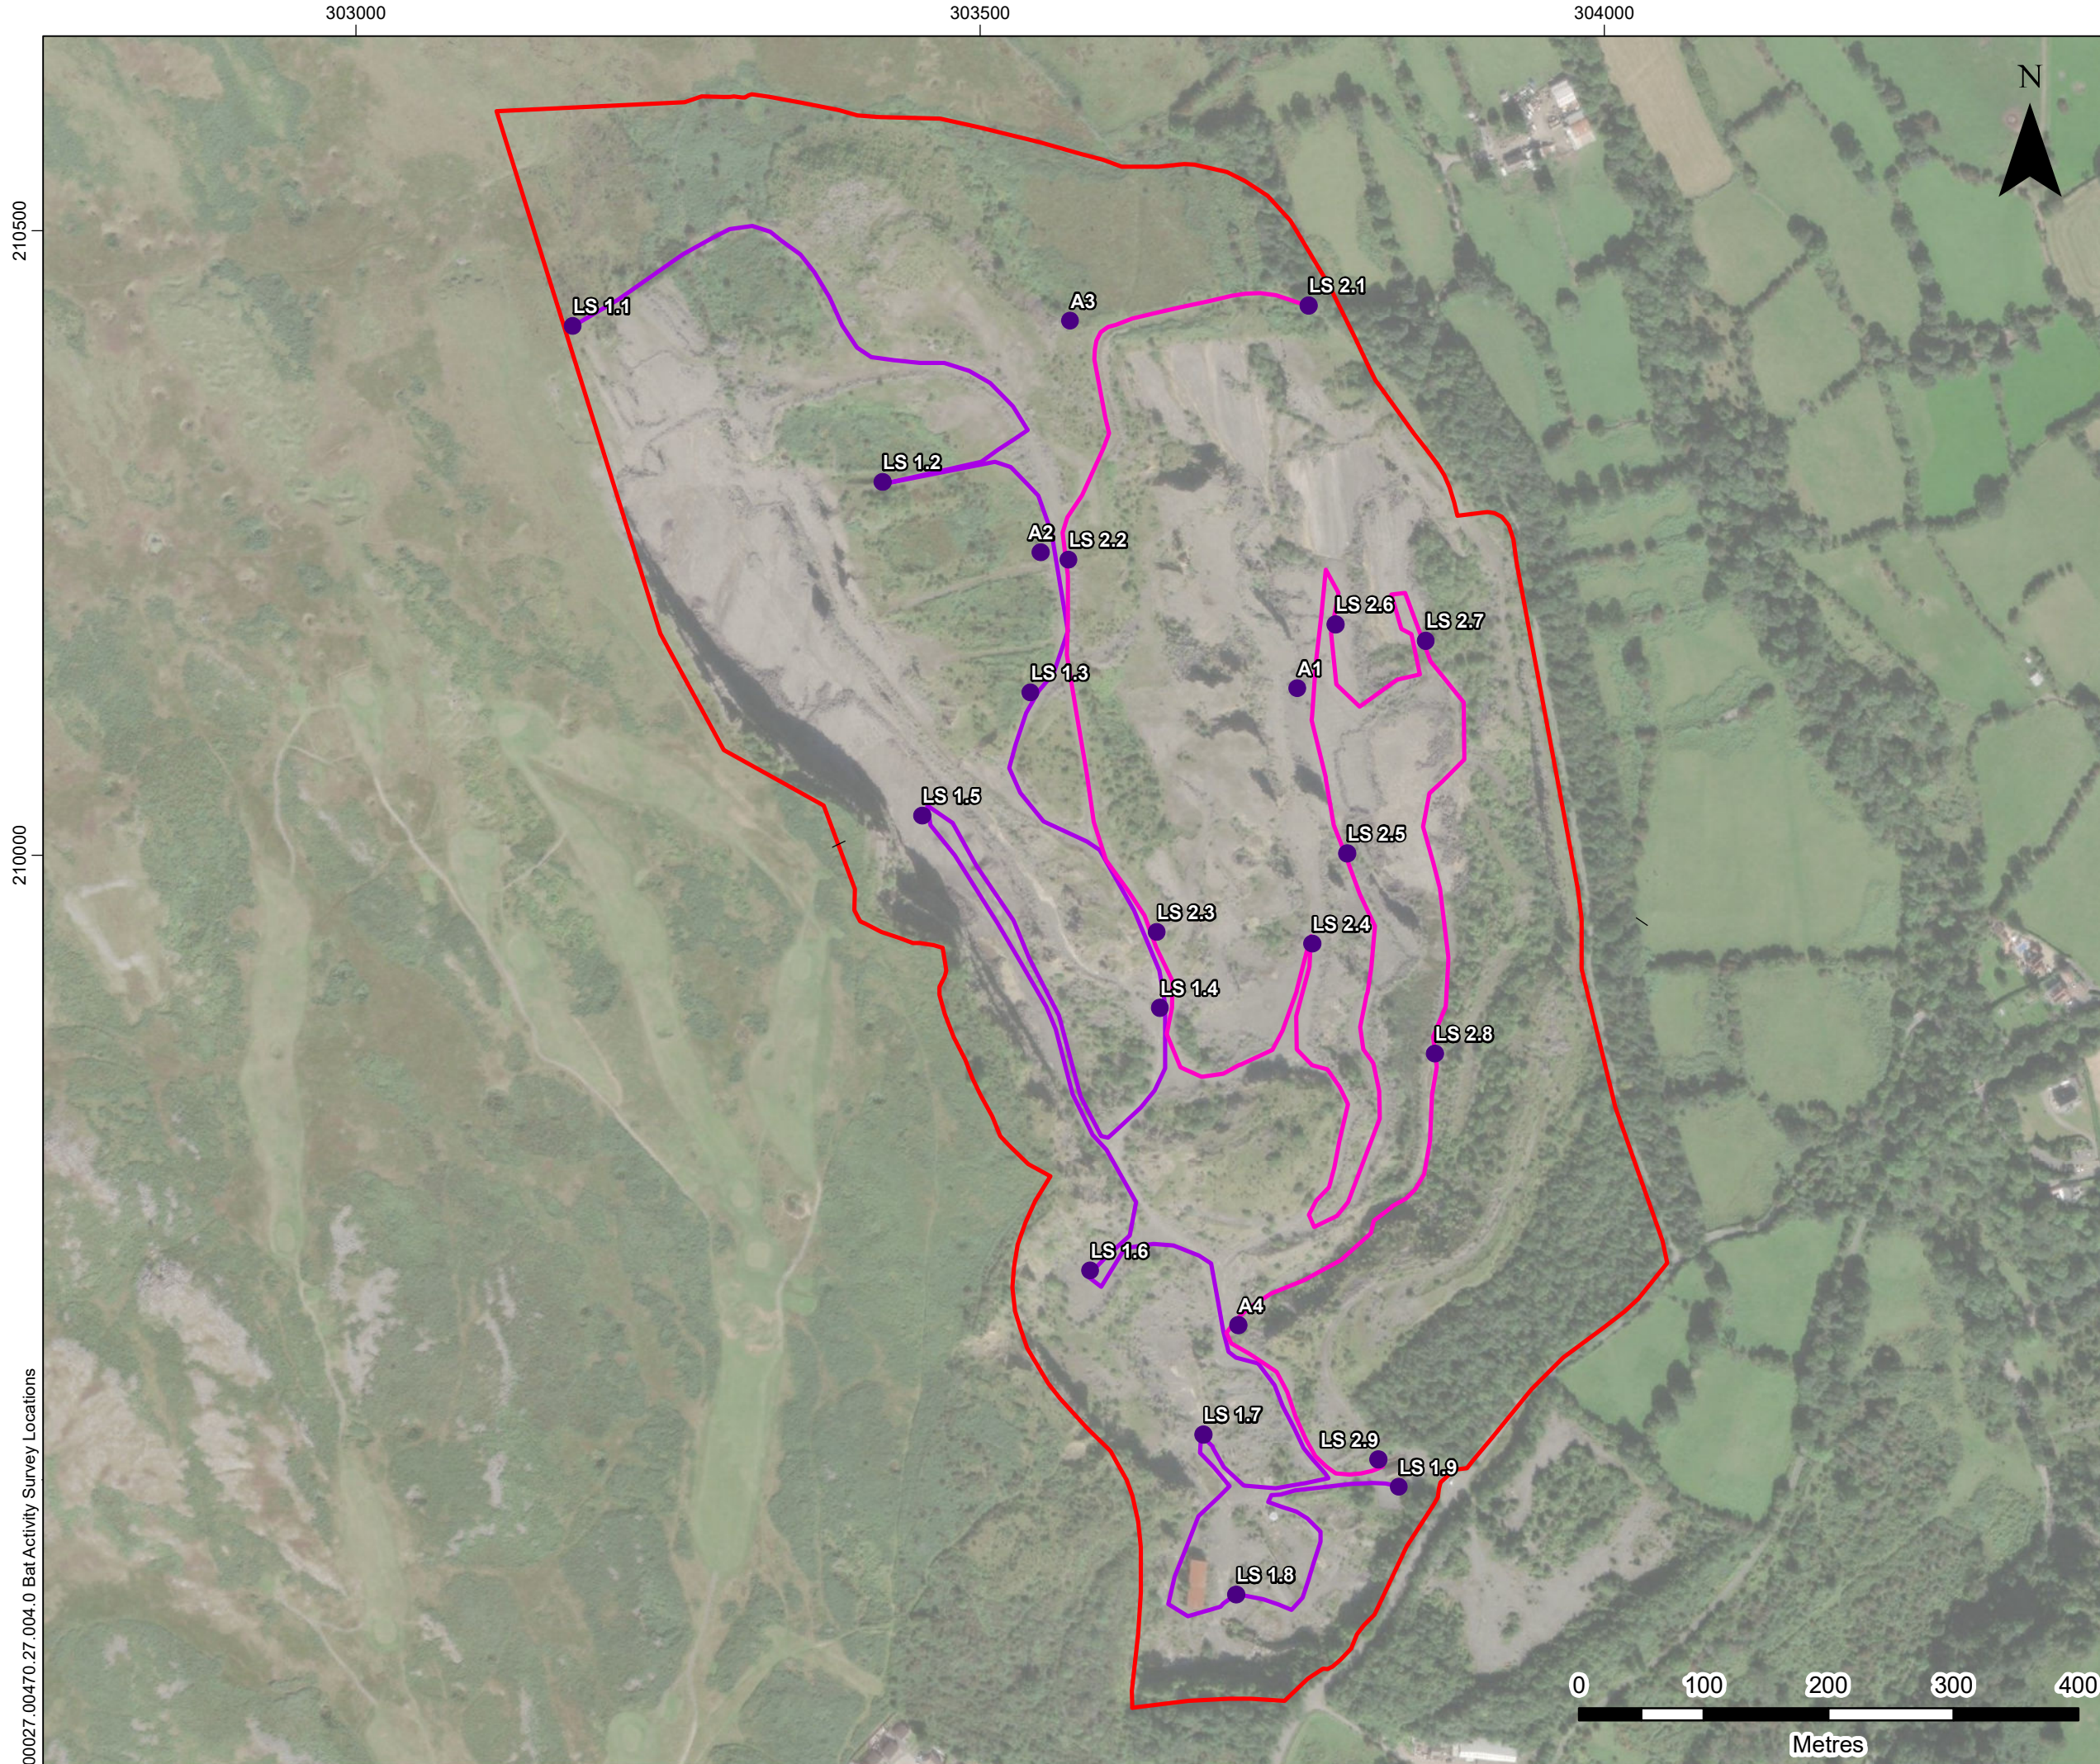


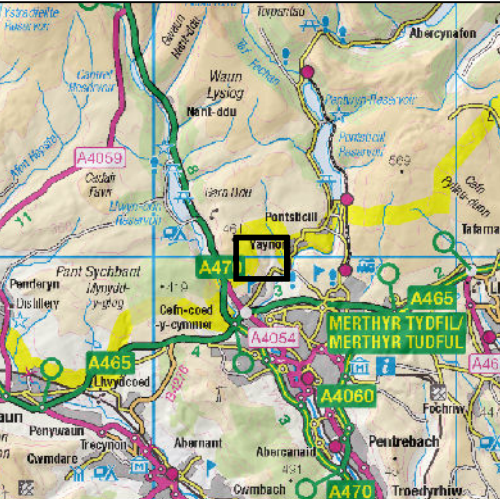

LEGEND

Site Boundary

Survey Result

Hanson

SLR

4/5 LOCHSIDE VIEW
EDINBURGH PARK
EDINBURGH
EH12 9DH

T: +44 (0)131 335 6830
www.slrconsulting.com

VAYNOR QUARRY

ECIA

BAT ACTIVITY SURVEY LOCATIONS

DRAWING 7/3.2

Scale1:5,000 @ A3

DateMAY 2022

00027.00470.27.004.0 Bat Activity Survey Locations