



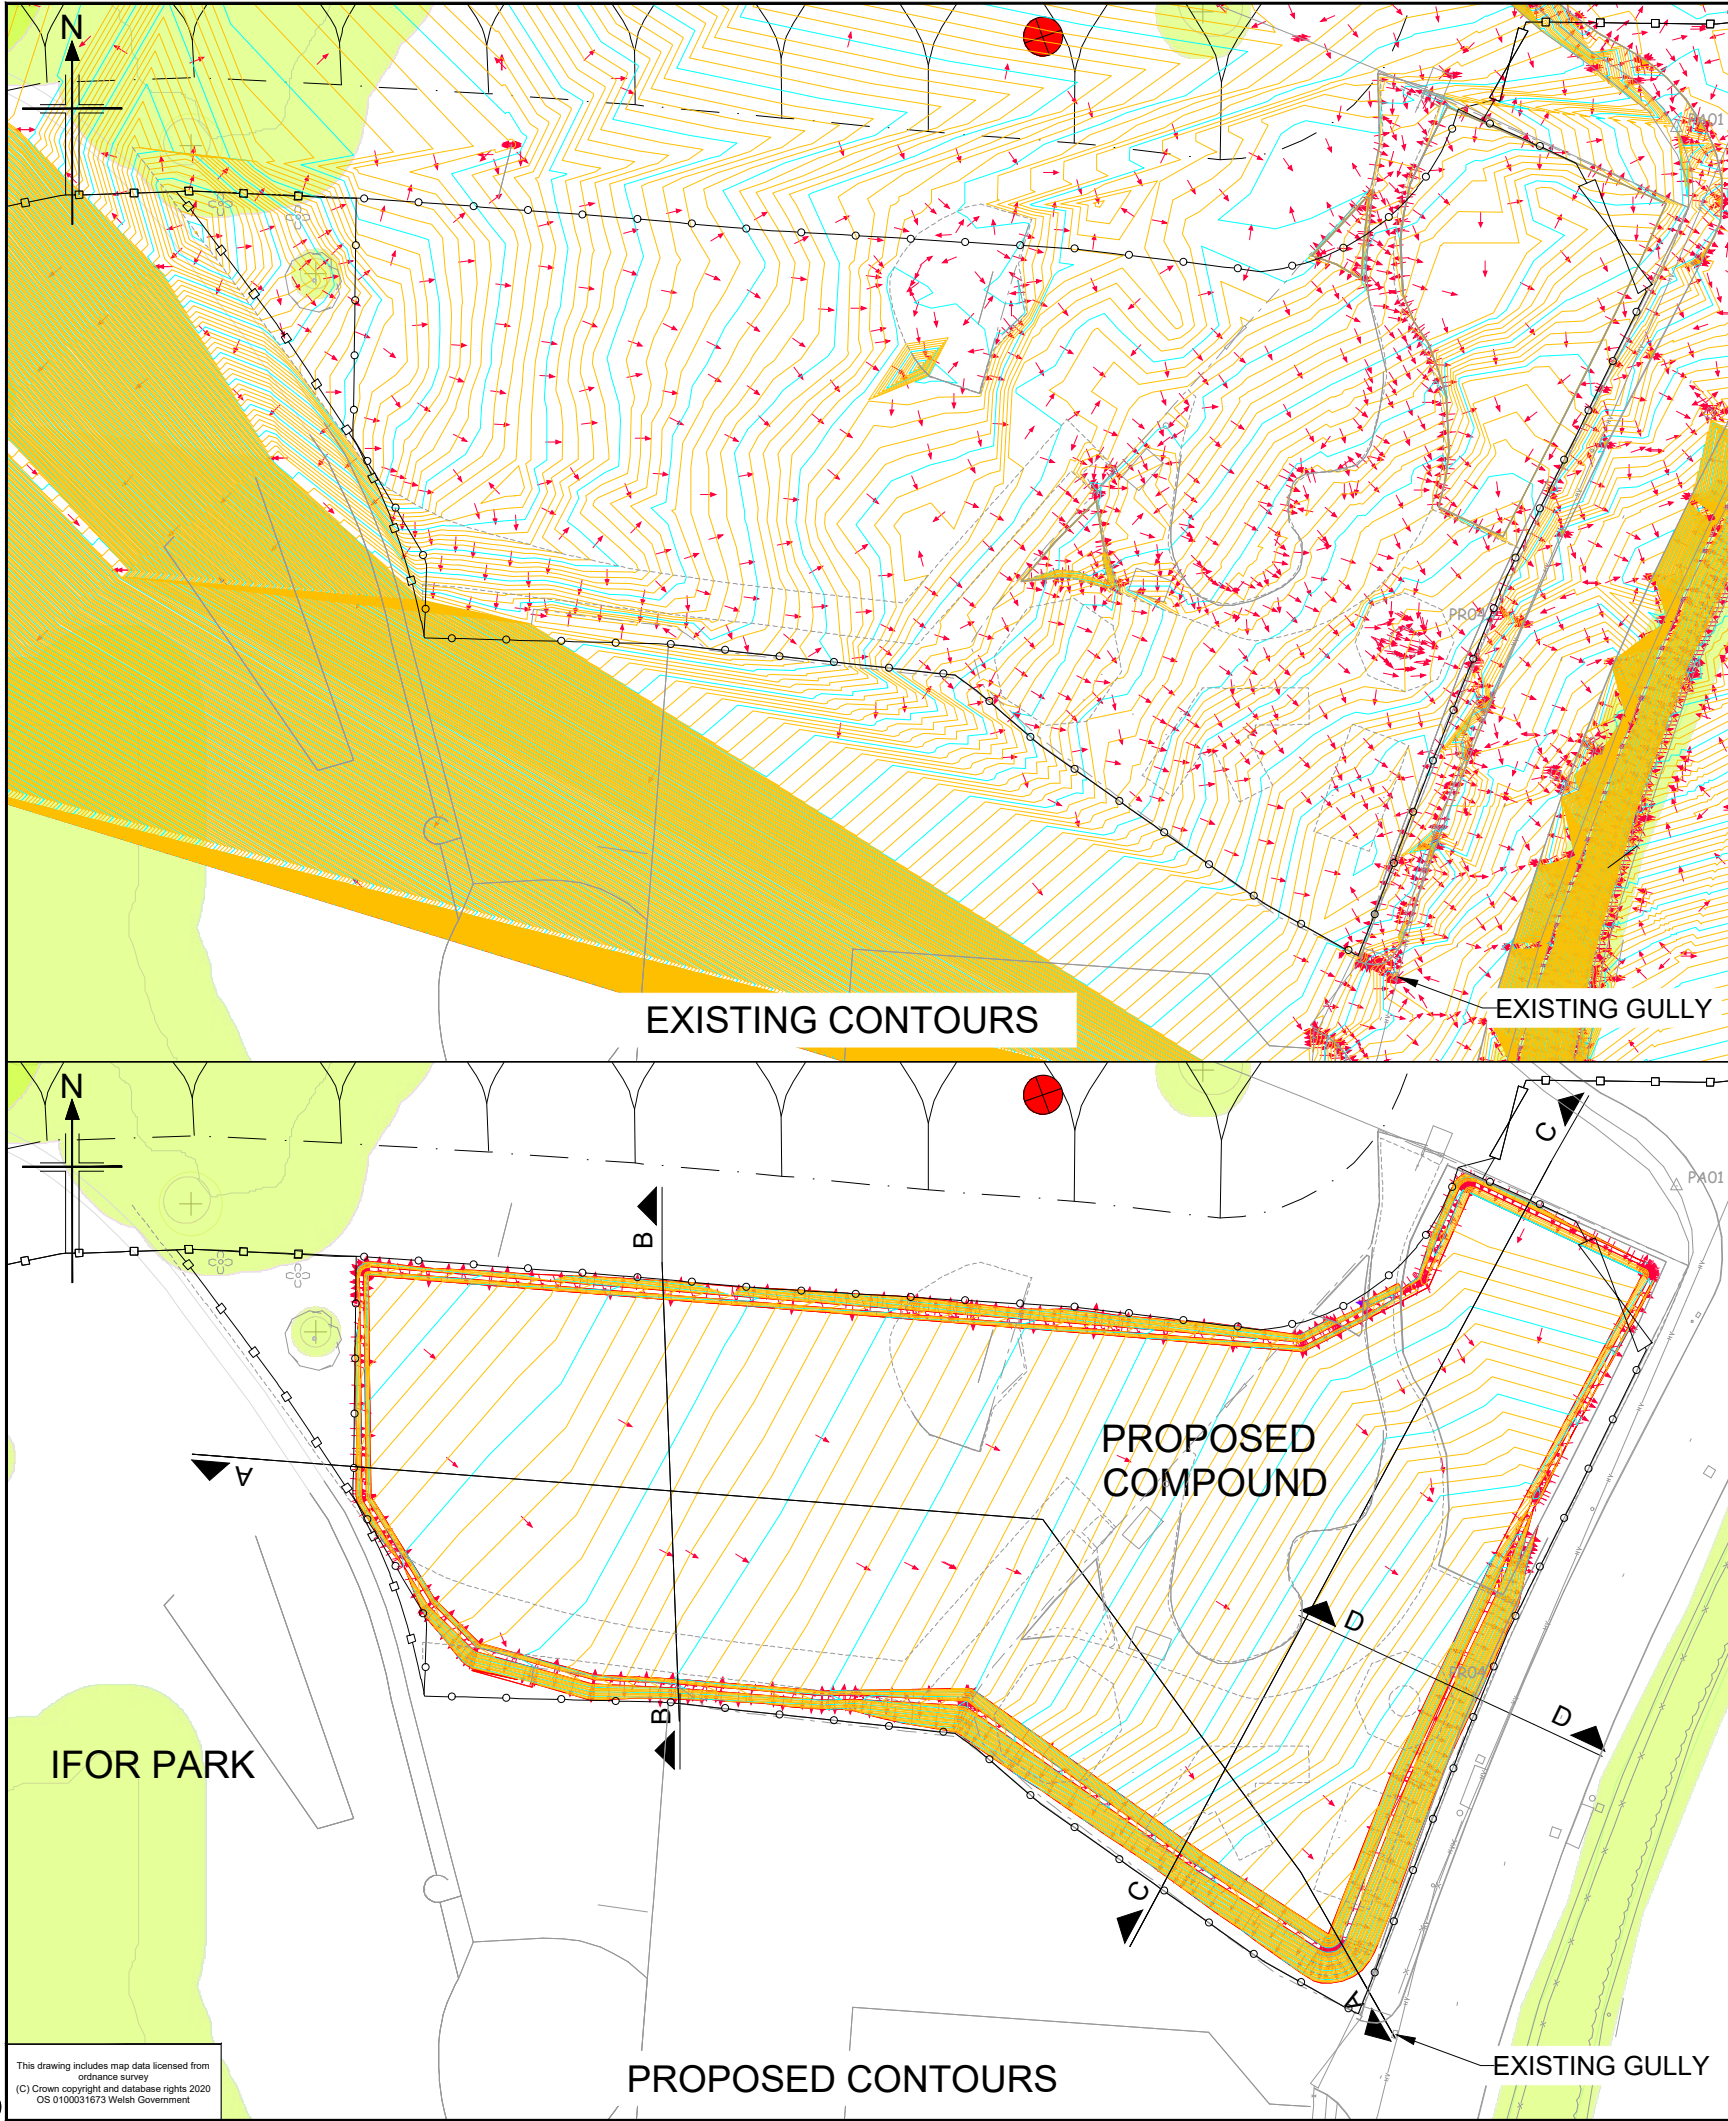

AERIAL VIEW © Microsoft Corporation (NTS)

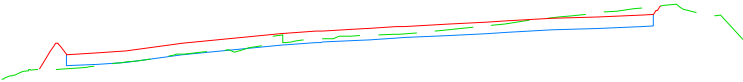


SECTION A-A (Scale: H 1:1000, V 1:200)



SECTION B-B (Scale: H 1:1000, V 1:200)



SECTION C-C (Scale: H 1:1000, V 1:200)

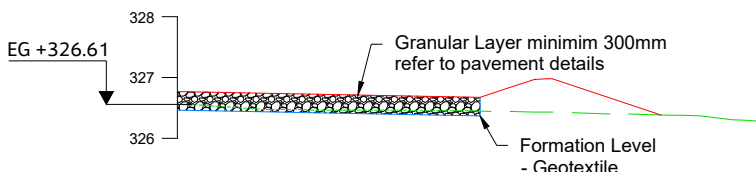

SECTION D-D (Scale: 1:125)

Legend

- Temporary compound fencing (2.4m high PVC chain link)
- Highway fencing
- Major Contour 500mm
- Minor Contour 100mm

Legend Sections

- Existing Ground
- Design Level
- Formation Level

0 10 20 m
SCALE 1 : 500

ISSUE FOR PLANNING

P0	Aug 2020	First Issue	KL	JP	JP	RT
Rev	Rev. Date	Purpose of revision	Drawn	Checked	Rev'd	Apprv'd

Jacobs
Churchill House, Churchill Way, Cardiff CF10 2HH
Tel: +44(0)29 2035 3200
www.jacobs.com

Client: **Llywodraeth Cymru Welsh Government**

Project: **A465 SECTIONS 5 & 6**

Drawing title: **PA10 - DRAINAGE CONTOURS AND SECTIONS**

Drawing status: **FOR PLANNING**

Scale	AS SHOWN @ A3	DO NOT SCALE
Jacobs No.	2191100	Rev
Client no.		P0

Drawing number: **B2191100-JAC-LSI-DR-HE-9400-1011**

© Copyright 2020 Jacobs U.K. Limited. The concepts and information contained in this document are the property of Jacobs. Use or copying of this document in whole or in part without the written permission of Jacobs constitutes an infringement of copyright. Limitation: This drawing has been prepared on behalf of, and for the exclusive use of, the Client, and is subject to, and issued in accordance with, the provisions of the contract between Jacobs and the Client. Jacobs accepts no liability or responsibility whatsoever for, or in respect of, any use of, or reliance upon, this drawing by any third party.