




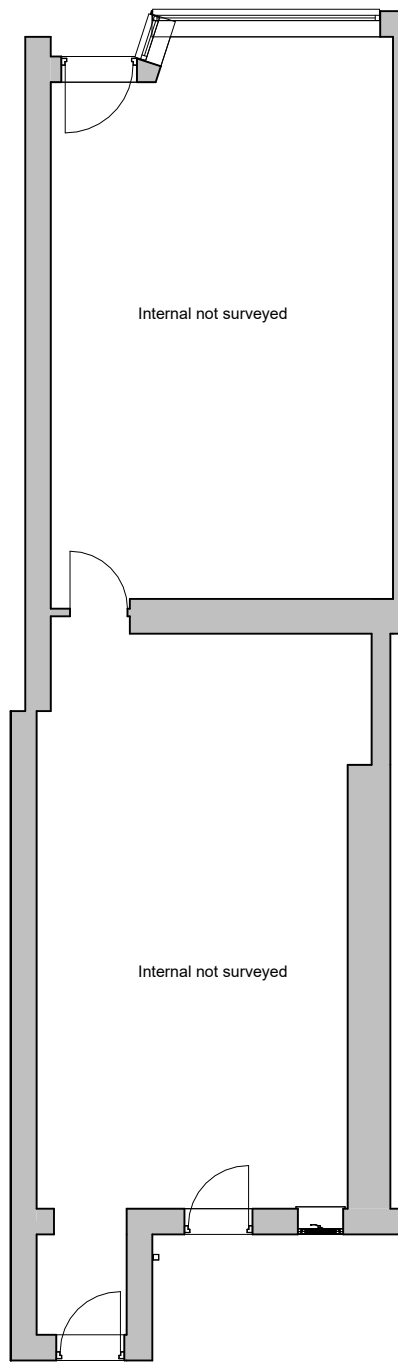


1 Proposed Ground Floor
1 : 100

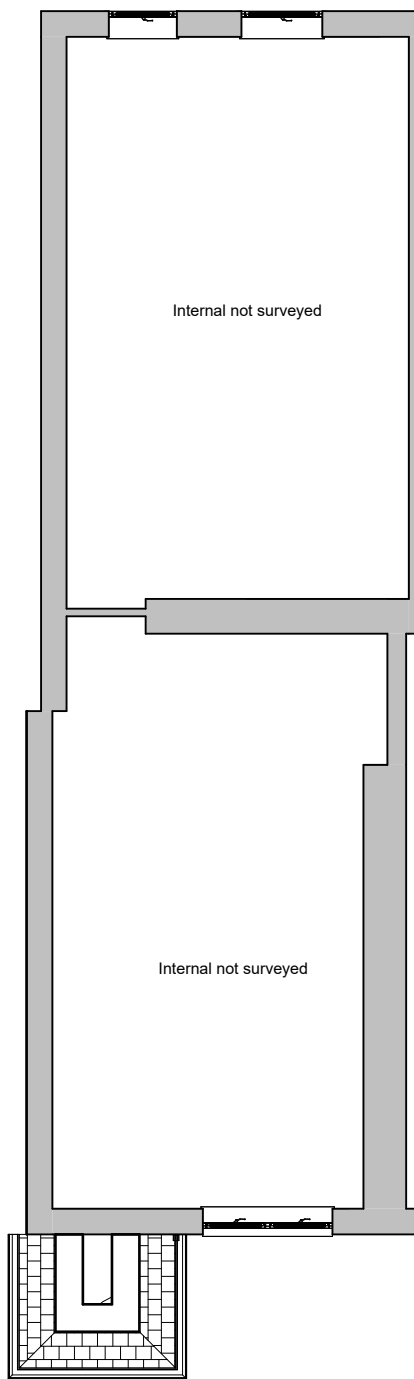


2 Proposed First Floor
1 : 100

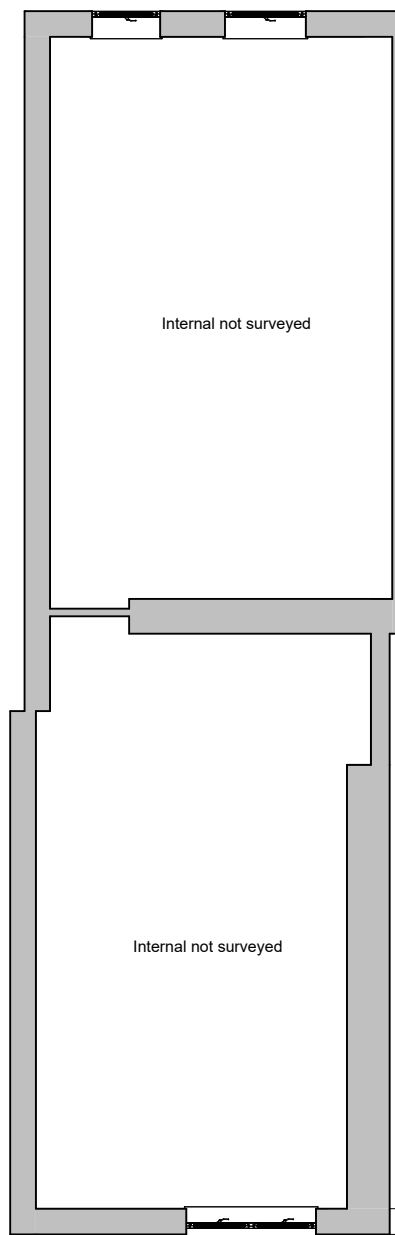

3 Proposed Second Floor
1 : 100

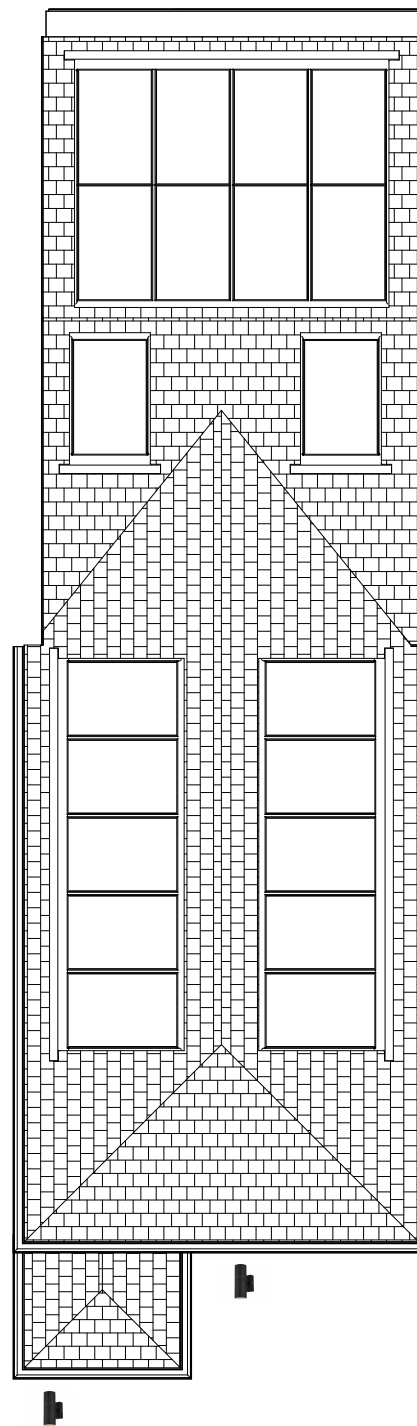

4 Proposed Site
1 : 100

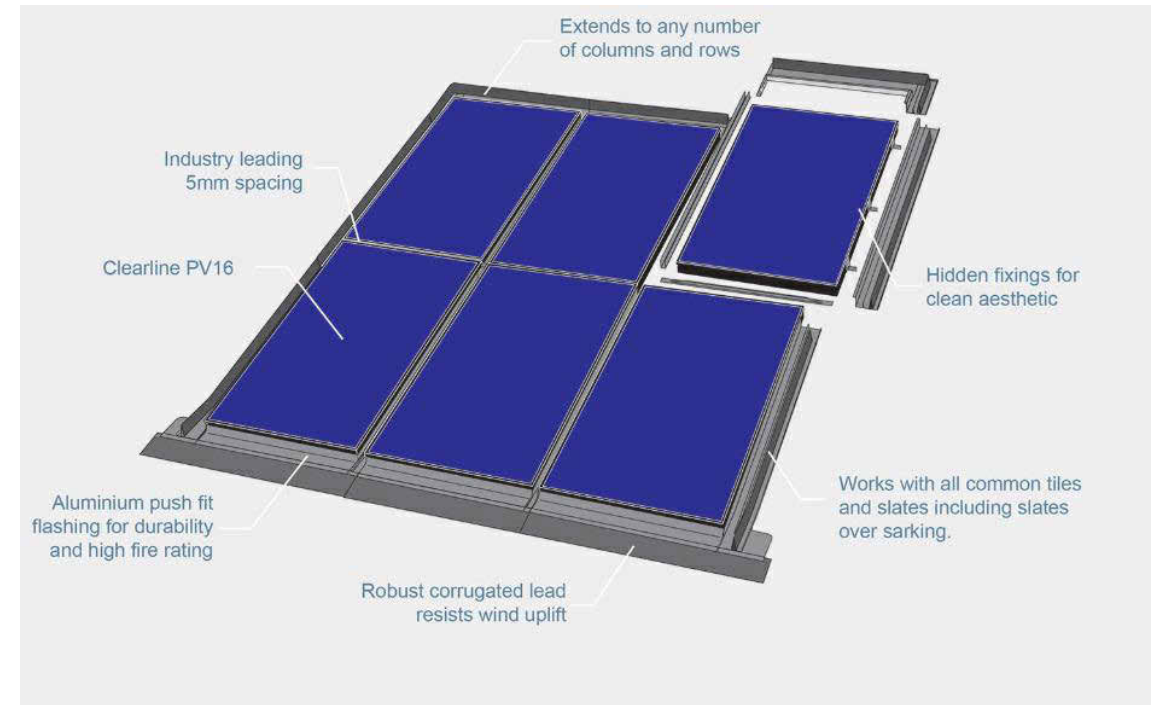

Solar panels to be Clearline-fusion-PV16-G1 size
1686mm x 1000mm
The top of the panels will no protrude above the roof line

INDIGO DESIGN (Part of 3dcadwales Ltd) 5 Ashlea Drive,
Merthyr Tydfil, CF47 0NY Tele 01685 385746 Mob -
07940913216 Email: philip@3dcadwales.co.uk

This Drawing is Copyright,
Dimensions to be checked
on site and not scaled from
this drawing



PURPOSE OF ISSUE	DRWAING NUMBER
Planning Approval	VS-03


PROJECT
Solar Panels to main roof

SHEET
Proposed Plans


Address
30 Victoria St, Merthyr Tydfil CF47 8BW

Checked by	Drawn by	Scale (@ A3)
JH	PH	As indicated

Rev No	Description	Date
A	Issue	07/06/2024
B	Sections added	05/07/2024
C	Solar Panel make added	06/02/2026

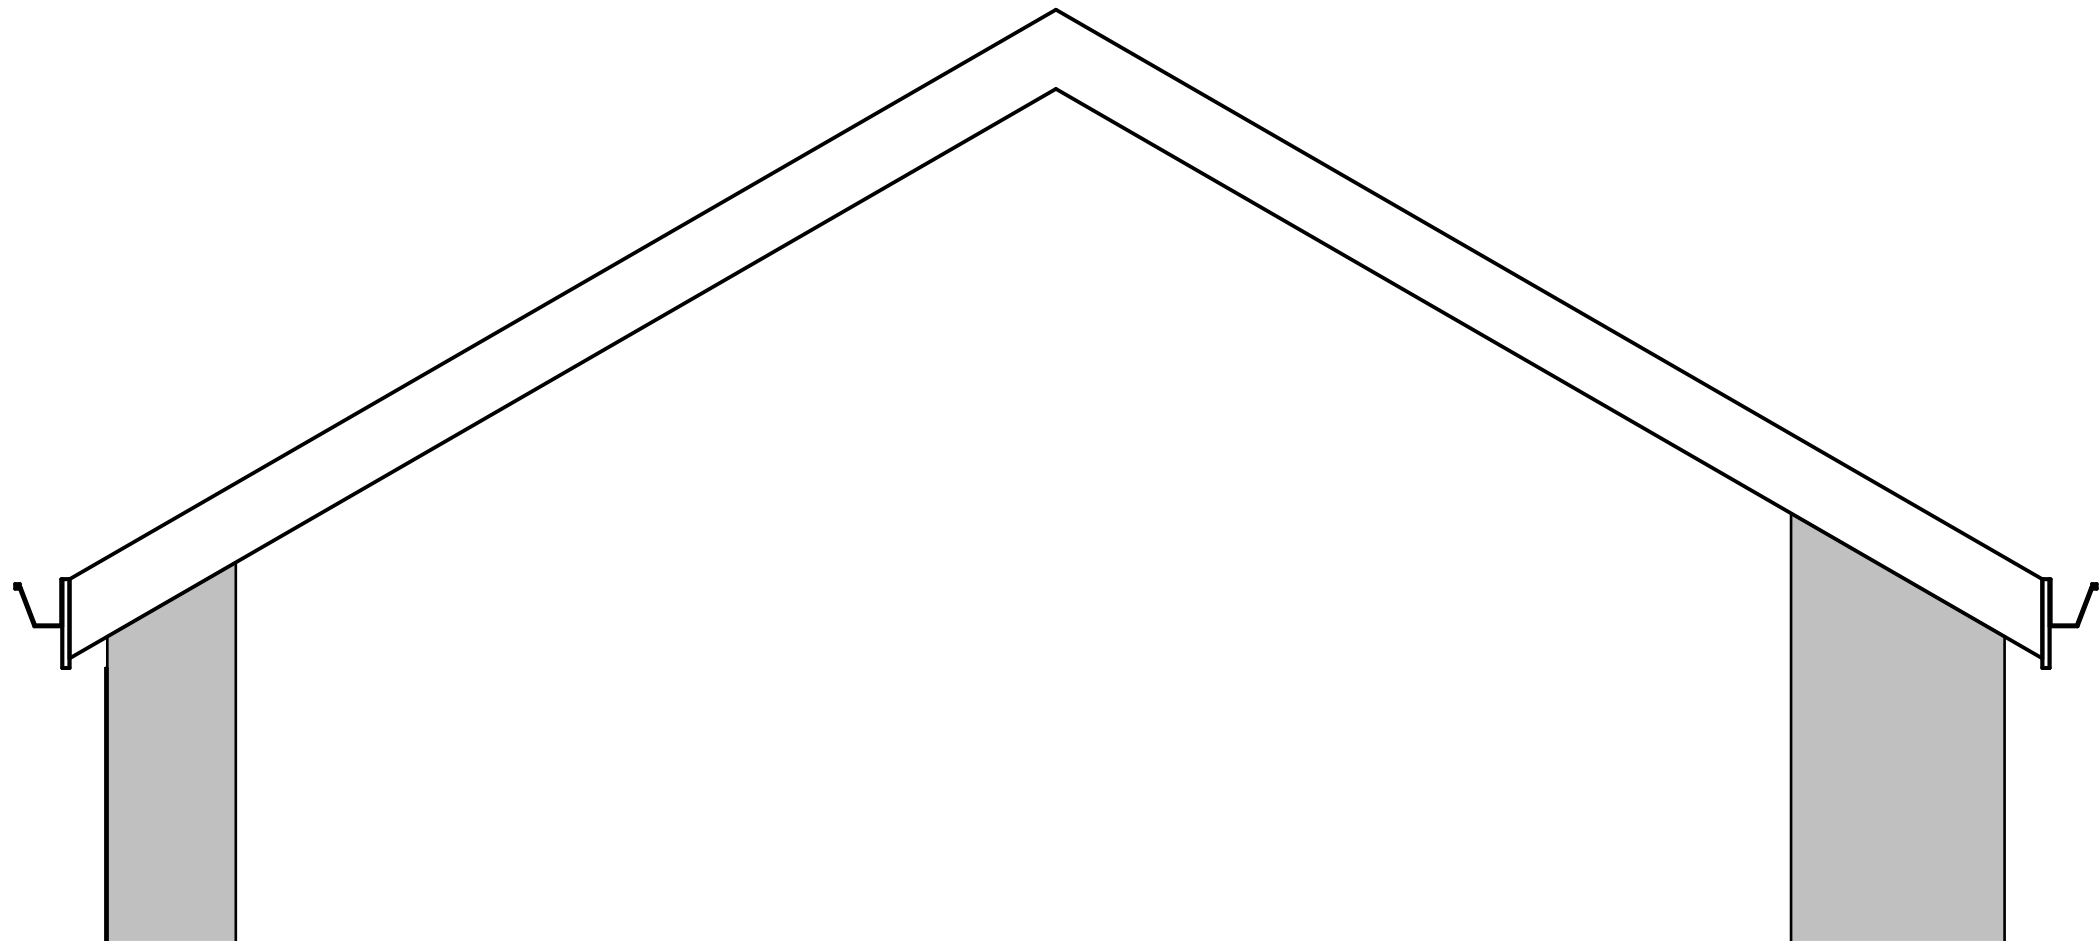

1 Existing Section 1
1 : 20

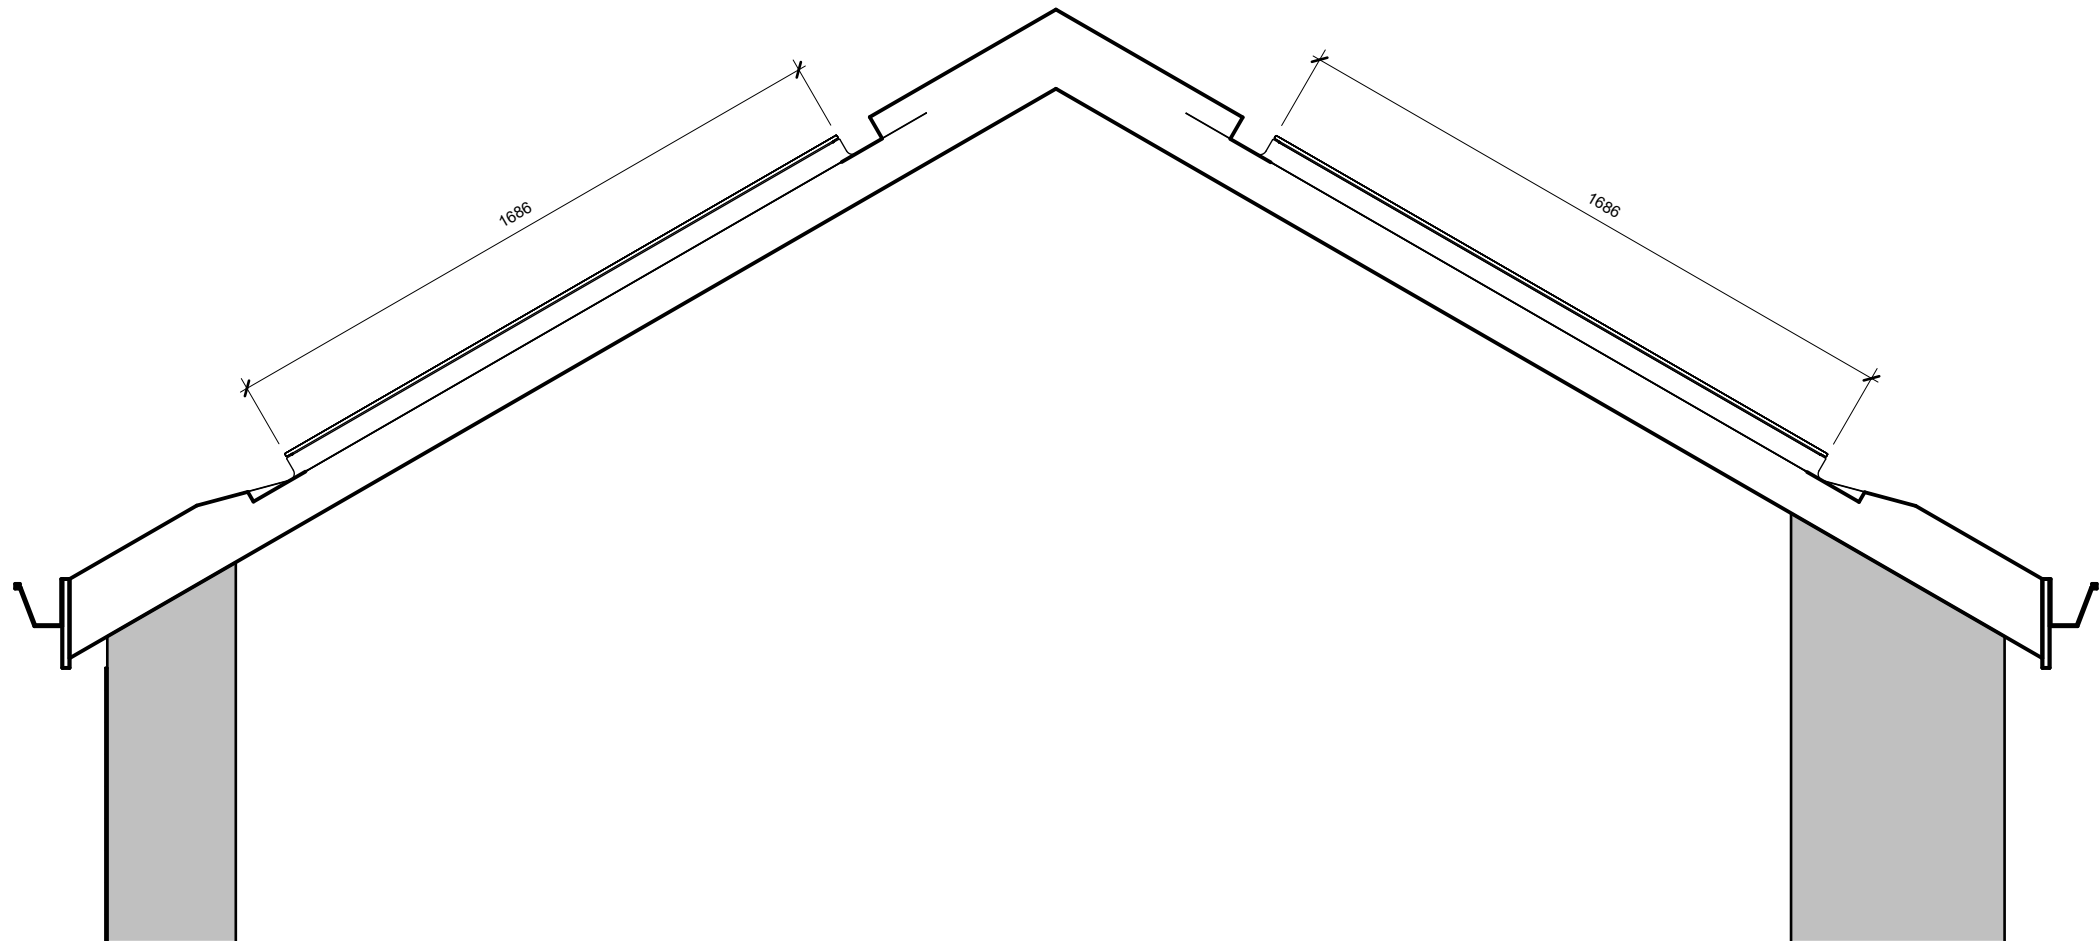

A Proposed Section A
1 : 20

INDIGO DESIGN (Part of 3dcadwales Ltd) 5 Ashlea Drive,
Merthyr Tydfil, CF47 0NY Tele 01685 385746 Mob -
07940913216 Email: philip@3dcadwales.co.uk

This Drawing is Copyright,
Dimensions to be checked
on site and not scaled from
this drawing



PURPOSE OF ISSUE	DRWAING NUMBER
Planning Approval	VS-05


PROJECT
Solar Panels to main roof

SHEET
Solar Panel Sections A


30 Victoria St, Merthyr Tydfil CF47 8BW
Address

Checked by	Drawn by	Scale (@ A3)
JH	PH	1 : 20

Rev No	Description	Date
A	Issue	07/06/2024
B	Solar Panel make added	06/02/2026

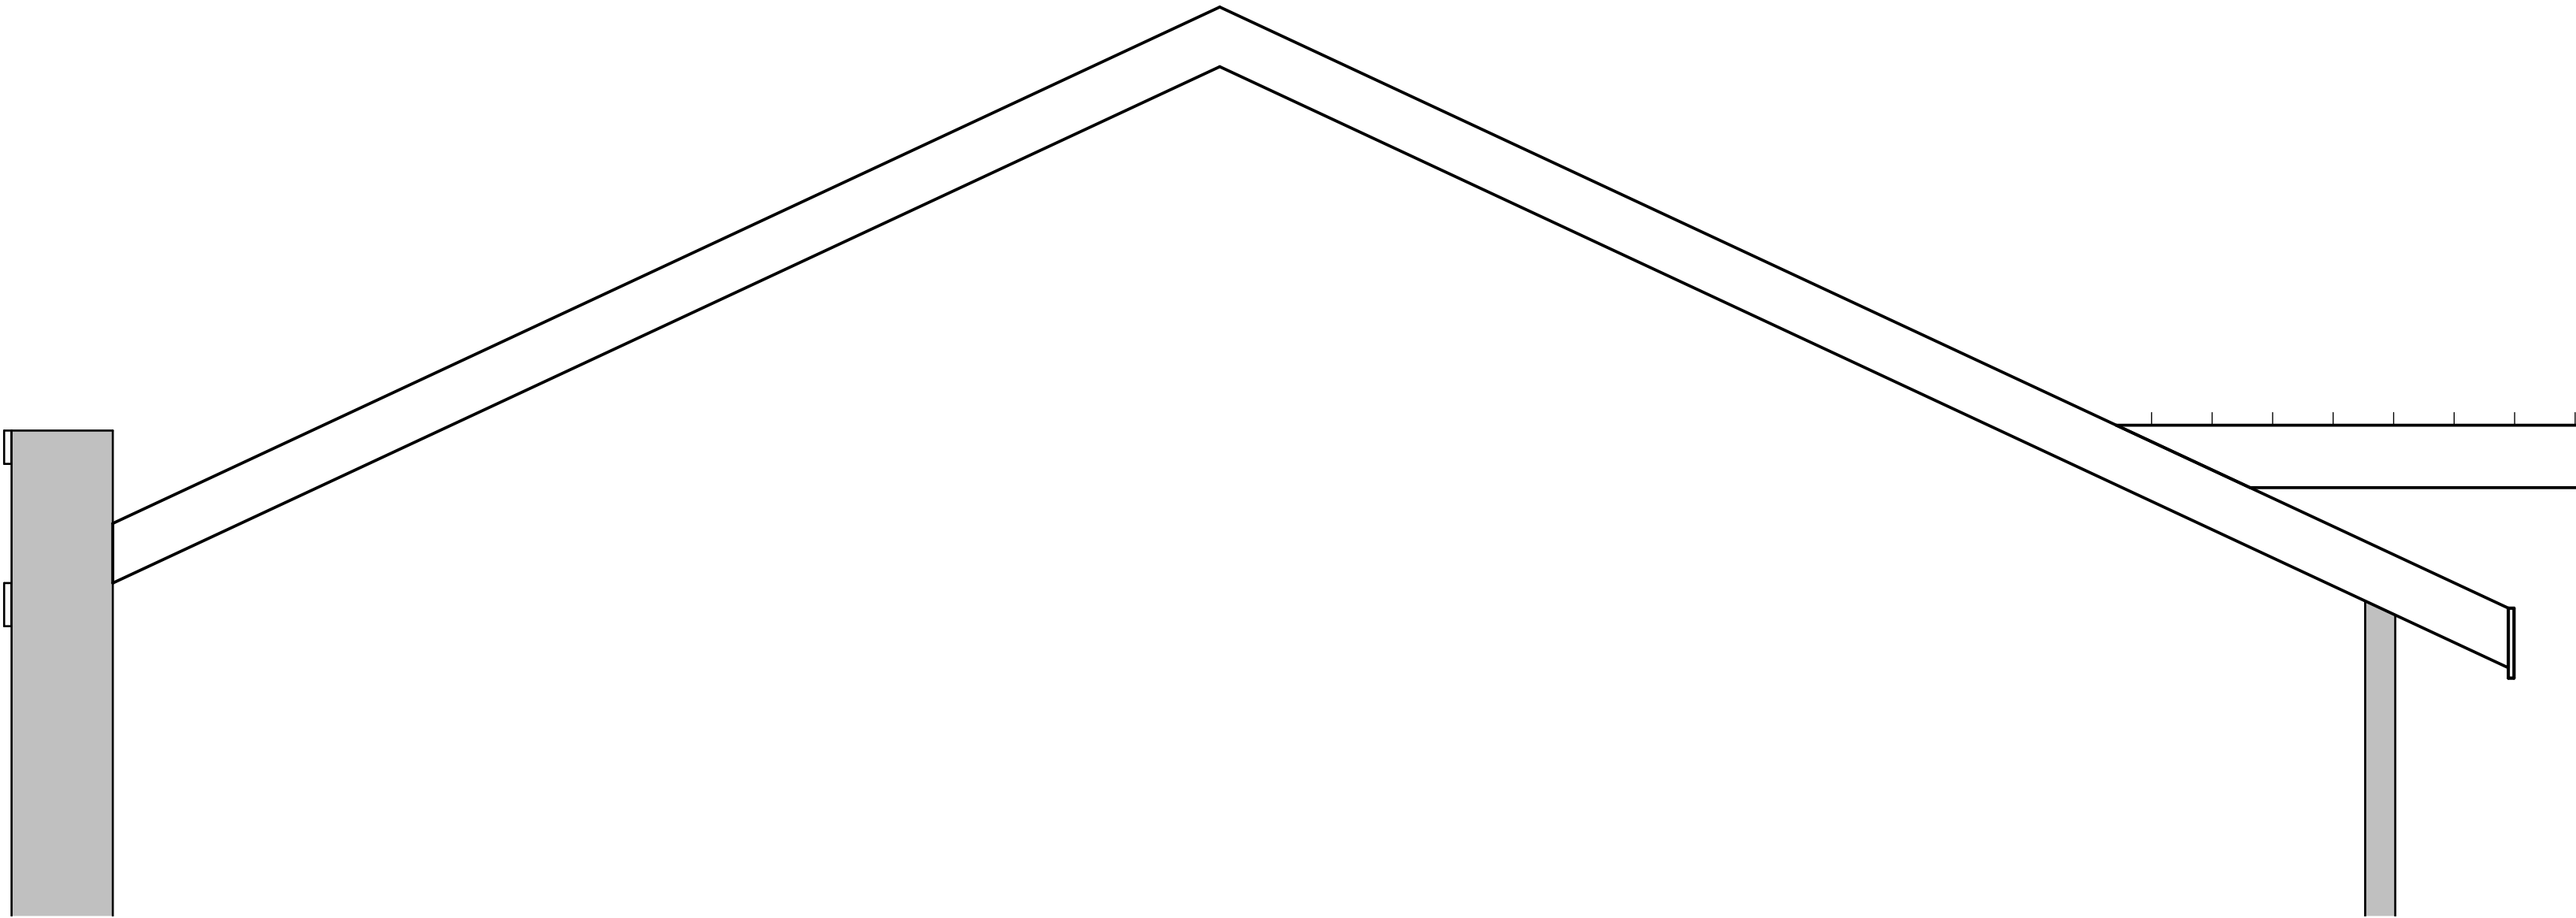

2 Existing Section 2
1 : 20

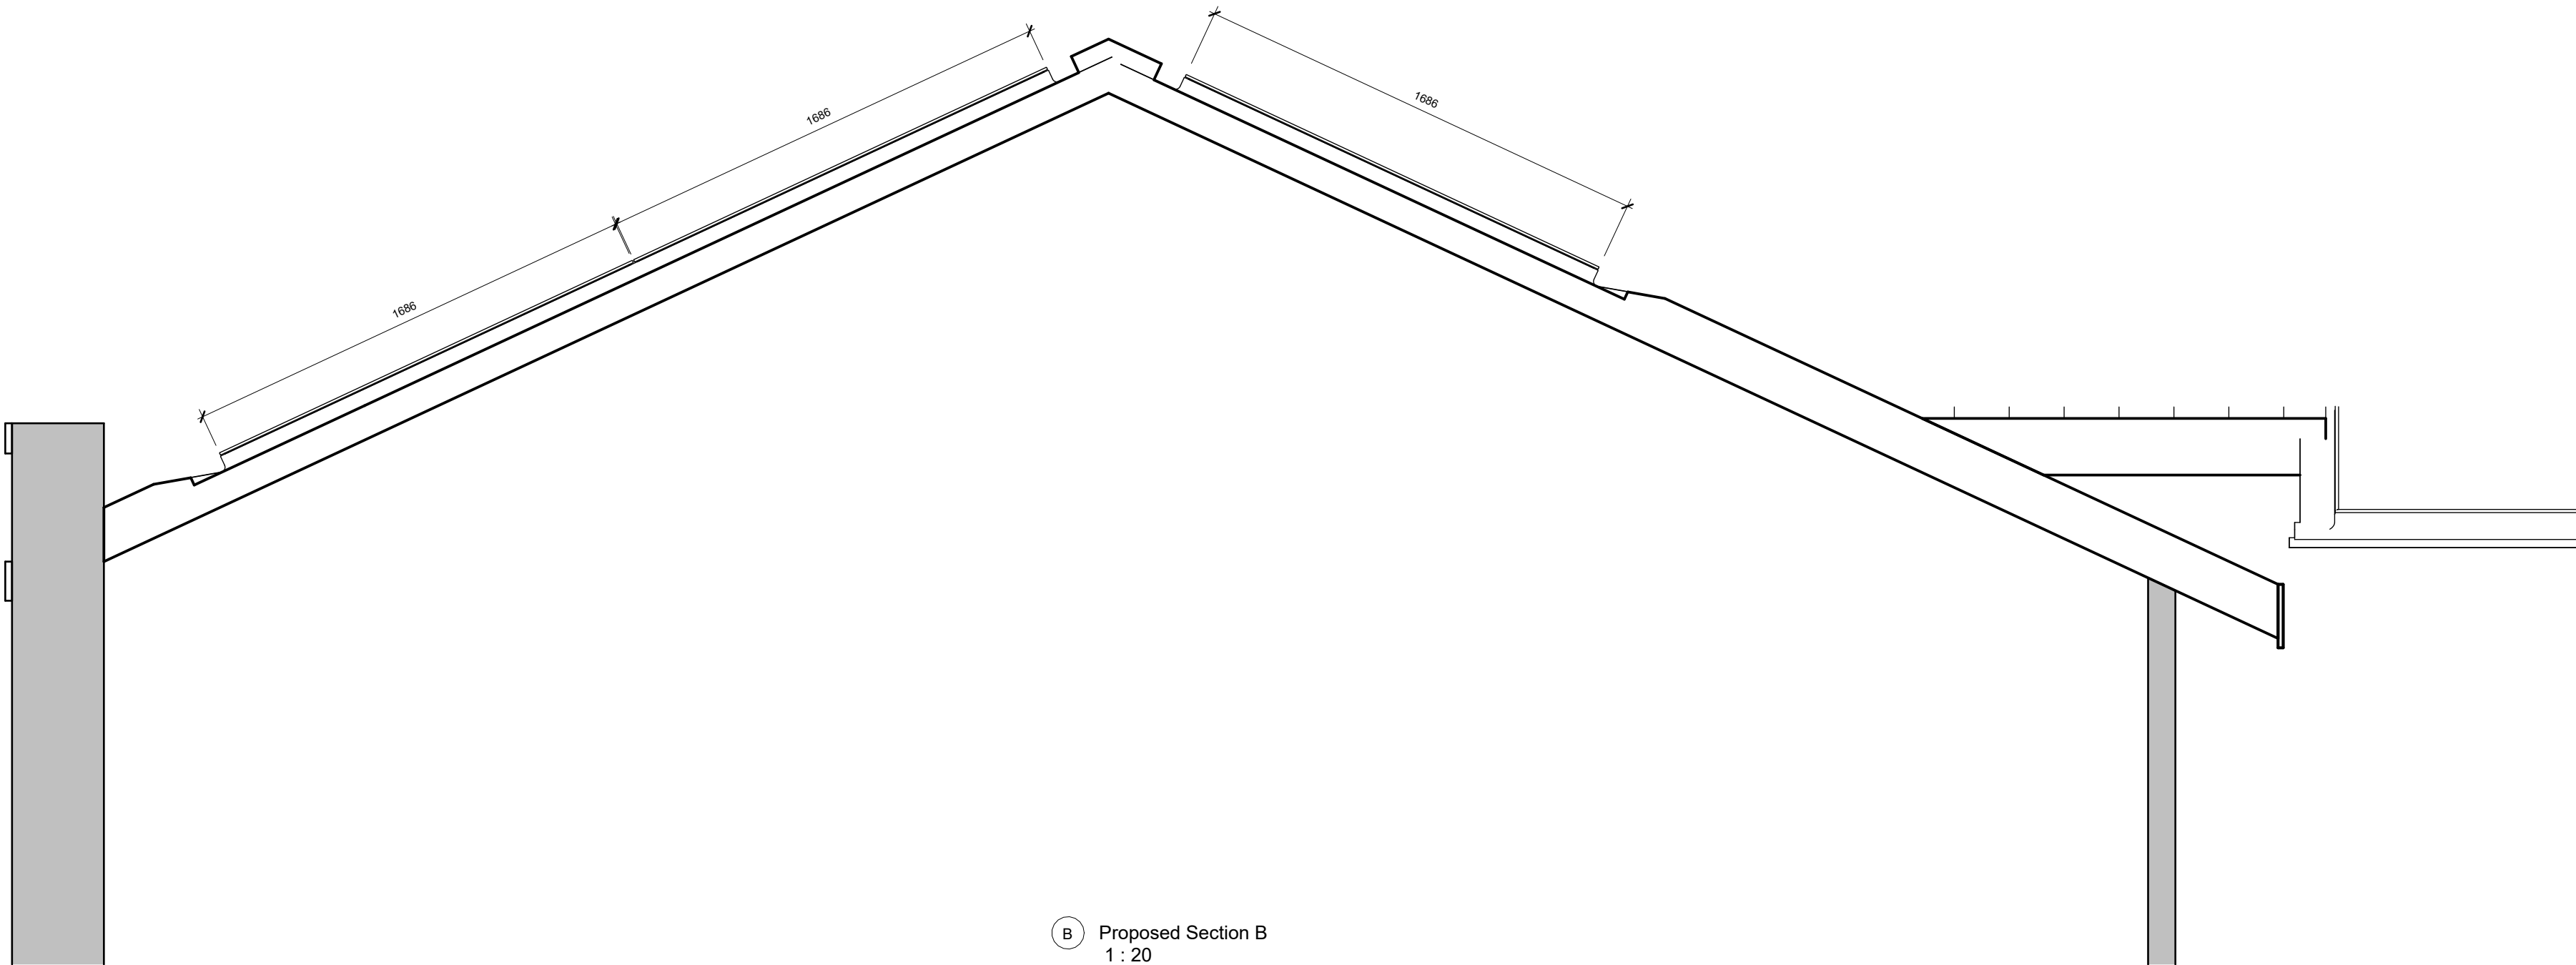

B Proposed Section B
1 : 20

INDIGO DESIGN (Part of 3dcadwales Ltd) 5 Ashlea Drive, Merthyr Tydfil, CF47 0NY Tele 01685 385746 Mob - 07940913216 Email: enquiries@indigo-3d-design.co.uk		
This Drawing is Copyright, Dimensions to be checked on site and not scaled from this drawing		 Indigo 3d Design
PURPOSE OF ISSUE Planning Approval	DRAWING NUMBER VS-06	
PROJECT Solar Panels to main roof		
SHEET Solar Panel Sections B		
Address 30 Victoria St, Merthyr Tydfil CF47 8BW		
Checked by JH	Drawn by PH	Scale (@ A2) 1 : 20
Rev No A	Description Sections added	Date 05/07/2024