

100
0 10
Millimetres

PROPOSED OUTWARD OPENING
BALL RETRIEVAL ACCESS GATE
MANUAL PADLOCK

PROPOSED OUTWARD OPENING
BALL RETRIEVAL ACCESS GATE
MANUAL PADLOCK

PROPOSED OUTWARD OPENING
ACCESS GATE
MANUAL PADLOCK

1300
G46
EXISTING RUGBY PITCH WITH NO FLOOD
LIGHTING SCHOOL FACILITY ONLY

1300
G44
3600
G45

EXISTING VEHICULAR
BARRIER TO BE RETAINED
MANUAL LOCK

ACCESS GATE
FOB CONTROL, TIMER

ACCESS GATE
MANUAL LOCK
ACCESS GATE
MANUAL LOCK

ACCESS GATE
FOB CONTROL, TIMER

ACCESS GATES
MANUAL LOCKS TO FRONTAGES

TEMPORARY SCREENING FENCING
TO TEMPORARY CONTRACTORS
COMPOUND

ACCESS GATE
FOB CONTROL

ACCESS GATES
MANUAL LOCKS TO FRONTAGES

ACCESS GATE
FOB CONTROL

ACCESS GATES
MANUAL LOCKS TO FRONTAGES

FENCING / WALLS / TERRACING

- EXISTING SECURE LINE FENCING/
WALLS & GATES
- To be retained
- PROPOSED BOUNDARY FENCING &
GATES - (Q40.3 Type A)
2.2m high CLD Fencing Systems Securus lite S1
or Subject to comment
- PROPOSED BOUNDARY FENCING & GATES -
(Q40.3 Type C) 2.0m high CLD Fencing Systems
Securus lite S1 or Subject to comment
- PROPOSED BOUNDARY FENCING & GATES -
(Q40.3 Type B) 2.2m high Palisade security fence
Gates: Locks vary Contractors choice
- PROPOSED INTERNAL FENCING & GATES -
(Q40.33)
1.2m high Jacksons Fencing bow top fence Gates:
Manual locking or Subject to comment
- PROPOSED INTERNAL FENCING & GATES -
(Q40.15)
2m high Timber Fence or Subject to comment
- PROPOSED CLOSEBOARD FENCING & GATES -
(Q40.4) 2.4m high Close board Fence with gates to
match or Subject to comment
- PROPOSED RUGBY PITCH BALLSTOP FENCING
& GATES - (Q40.27) 4m high Jacksons Fencing
Ball Stop Fencing or Subject to comment
- PROPOSED MUGA & 3G PITCH FENCING & GATES -
(Q40.28) 3m high CLD Fencing Dulok Rebound Double
wire panel system for sports or Subject to comment
- PROPOSED FALL FROM HEIGHT PROTECTION TO
TOP OF WALLS - (Q41.110)
Height: 1100mm
Finish: Architectural Street Furnishings guard rail or
Subject to comment
- PROPOSED TEMPORARY SCREENING FENCE
TO TEMP. CONTRACTORS COMPOUND
3m High Softwood timber hit and miss (4"x1" panels
both sides) 4"x2" rails on 6"x4" posts
- RAISED ARM VEHICULAR BARRIER - IN ABEYANCE
Type: Automatic aluminium cabinet with 6m long red
and white aluminium boom

TO BE READ IN CONJUNCTION WITH DRAWINGS,SCHEDULES
AND SPECIFICATION:

- BCA-ATK-XX-XX-DR-LA-423001 - LANDSCAPE GENERAL
ARRANGEMENT
- BCA-ATK-XX-XX-DR-LA-423002 - LANDSCAPE GA -
NORTH SITE
- BCA-ATK-XX-XX-DR-LA-423003 - LANDSCAPE GA -
SOUTH SITE
- BCA-ATK-XX-XX-DR-LA-423004 - LANDSCAPE GA - WEST
SITE (RUGBY PITCH)
- BCA-ATK-XX-XX-DR-LA-423005 - LANDSCAPE GA -
PRIMARY SCHOOL AREA
- BCA-ATK-XX-XX-DR-LA-423006 - LANDSCAPE GA -
NURSERY & ENTRANCE AREA
- BCA-ATK-XX-XX-DR-LA-423007 - LANDSCAPE GA -
SECONDARY HALL AREA
- BCA-ATK-XX-XX-DR-LA-423008 - LANDSCAPE GA -
SECONDARY ENTRANCE AREA
- BCA-ATK-XX-XX-DR-LA-423009 - LANDSCAPE SITE WIDE
FENCING GA
- BCA-ATK-XX-XX-DR-LA-423010 - LANDSCAPE FENCING
GA -NORTH SITE
- BCA-ATK-XX-XX-DR-LA-423011 - LANDSCAPE FENCING
GA -SOUTH SITE
- BCA-ATK-XX-XX-DR-LA-423012 - LANDSCAPE FENCING
GA -WEST SITE (RUGBY PITCH)
- BCA-ATK-XX-XX-DR-LA-423013 - SITE WIDE PLANTING
GA
- BCA-ATK-XX-XX-DR-LA-423014 - LANDSCAPE PLANTING
PLAN - NORTH SITE
- BCA-ATK-XX-XX-DR-LA-423015 - LANDSCAPE PLANTING
PLAN - SOUTH SITE
- BCA-ATK-XX-XX-DR-LA-423016 - LANDSCAPE PLANTING
PLAN - WEST SITE (RUGBY PITCH)
- BCA-ATK-XX-XX-DR-LA-423017 - TOP SOIL PLAN
- BCA-ATK-XX-XX-DR-LA-423060 - ROOF GARDEN
- BCA-ATK-XX-XX-DR-LA-423061 - ROOF GARDEN -
PLANTING PLAN
- BCA-ATK-XX-XX-DR-LA-423062 - MEMORIAL GARDEN
- BCA-ATK-XX-XX-DR-LA-423062 - MEMORIAL GARDEN -
PLANTING PLAN
- BCA-ATK-XX-XX-DR-LA-423030 - DETAILED PLANTING
PLAN 1
- BCA-ATK-XX-XX-DR-LA-423031 - DETAILED PLANTING
PLAN 2
- BCA-ATK-XX-XX-DR-LA-423032 - DETAILED PLANTING
PLAN 3
- BCA-ATK-XX-XX-DR-LA-423082 - GABION WALL
LANDSCAPE DETAILS
- BCA-ATK-XX-XX-DR-LA-423083-TERRAMESH RETAINING
WALL PLANTING PLAN - WALLS 6-8
- BCA-ATK-XX-XX-DR-LA-423084-TERRAMESH RETAINING
WALL PLANTING PLAN - WALLS 9-11
- BCA-ATK-XX-XX-DR-LA-423085-TERRAMESH RETAINING
WALL PLANTING PLAN - WALL 7
- BCA-ATK-XX-XX-DR-LA-423086-TERRAMESH RETAINING
WALL PLANTING PLAN - WALLS 5+13
- BCA-ATK-XX-XX-DR-LA-423100 - TREE REMOVALS AND
PROTECTION PLAN - NORTH SITE
- BCA-ATK-XX-XX-DR-LA-423101 - TREE REMOVALS AND
PROTECTION PLAN - SOUTH SITE
- BCA-ATK-XX-XX-DR-LA-423102 - TREE REMOVALS AND
PROTECTION PLAN - RUGBY PITCH
- BCA-ATK-XX-XX-SH-LA-423001 - PLANTING SCHEDULE
SHEET 1 OF 2
- BCA-ATK-XX-XX-SH-LA-423002 - PLANTING SCHEDULE
SHEET 2 OF 2
- BCA-ATK-XX-XX-SP-LA-423001 - LANDSCAPE
SPECIFICATION

SAFETY, HEALTH AND ENVIRONMENTAL
INFORMATION

In addition to the hazards/risks normally associated with the types of work
detailed on this drawing, note the following:

CONSTRUCTION

Read in conjunction with the project Hazard Elimination Management
Schedule (HEMS) as provided by ASH Health & Safety Consulting Ltd.


MAINTENANCE/CLEANING

Read in conjunction with the project Hazard Elimination Management
Schedule (HEMS) as provided by ASH Health & Safety Consulting Ltd.
and Cleaning & Maintenance Strategy BCA-ATK-V1-ZZ-RP-A-060001.

DECOMMISSIONING/DEMOLITION

Read in conjunction with the project Hazard Elimination Management
Schedule (HEMS) as provided by ASH Health & Safety Consulting Ltd.

It is assumed that all works will be carried out by a competent contractor
working, where appropriate, to an approved method statement

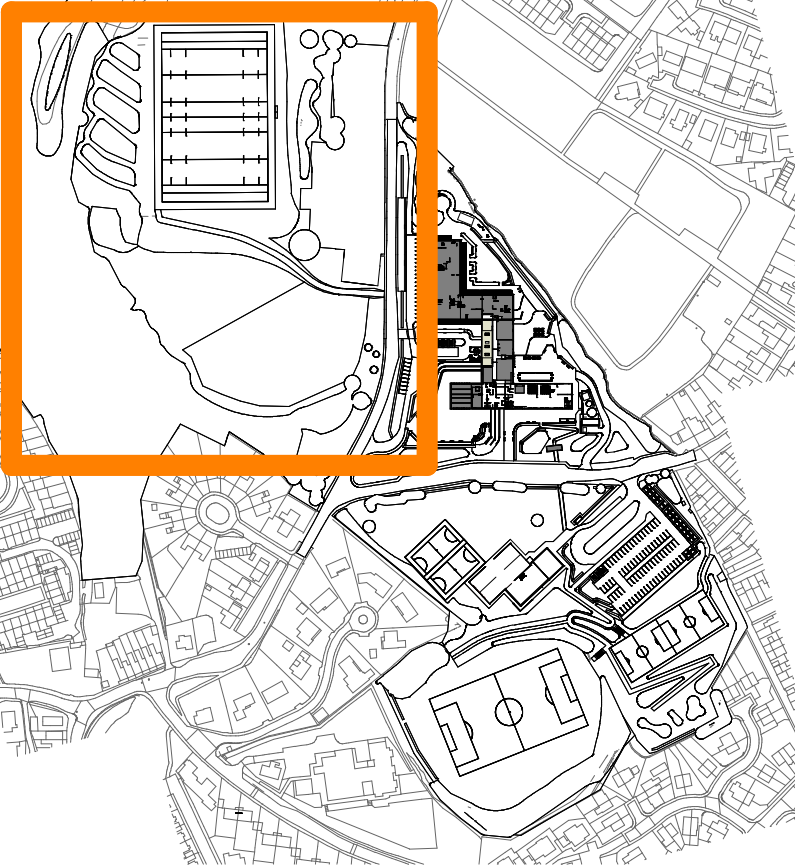

LOCATION PLAN 1:5000

NOTE:

- All dimensions are in millimetres unless otherwise stated
- Do not scale from this drawing
- Drawing for review/comment only, not for construction
- This drawing to be read in conjunction with all relevant architectural,
engineering and environmental drawings / specifications
- All levels to Civil Engineer's detail
- Discrepancies and/or ambiguities between this drawing and
information given elsewhere must be reported immediately to the
overseeing authority for clarification before proceeding
- Orchard tree stock to be locally sourced as requested by local
authority.
- All secure line boundary treatments confirmed on 14/02/2023 via
site walk over with secure by design specialist
- All new palisade fencing to match existing palisade as per secure
by design site walkover
- Areas of fencing with significant gaps under fencing to be made
good and areas requiring repair to be made good in line with
strategy to be agreed following further assessment.
- All gate locks to be reviewed in line with secure by design
standards.

C01	21/08/25	ISSUED FOR CONSTRUCTION	AE	SW	SW
P08	22/07/25	Fence updates as per WDC Email 10/07/25	AE	SW	SW
P07	13/12/2024	Updated in line with WDC comments (14/10/24) and clash detection meeting (28/11/24)	LI	AE	SW
P06	29/10/2024	Gate information added	LI	SW	SW
P05	11/06/2024	Updated in line with WDC email dated 06/06/24	LI	AE	SW
P04	28/09/2023	Updated inline with comments	LI	KM	DW
Rev.	Date	Description	By	Chk'd	App'd

Drawing Suitability

ISSUED FOR CONSTRUCTION

A5

ATKINS

Member of the SNC-Lavalin Group

Tel:
www.atkinsglobal.com
© SNC-Lavalin (2022)

Client
Willmott Dixon Construction Ltd

Project Title
Blessed Carlo Acutis Catholic School

Drawing Title
LANDSCAPE FENCING GA -
WEST SITE (RUGBY PITCH)

Scale As indicated	Designed AE	Drawn AE	Checked TG	Authorised SW
Original Size A1	Date 15/02/23	Date 15/02/23	Date 03/08/23	Date 04/08/23
Drawing Number BCA-ATK-XX-XX-DR-LA-423012	Revision C01			