


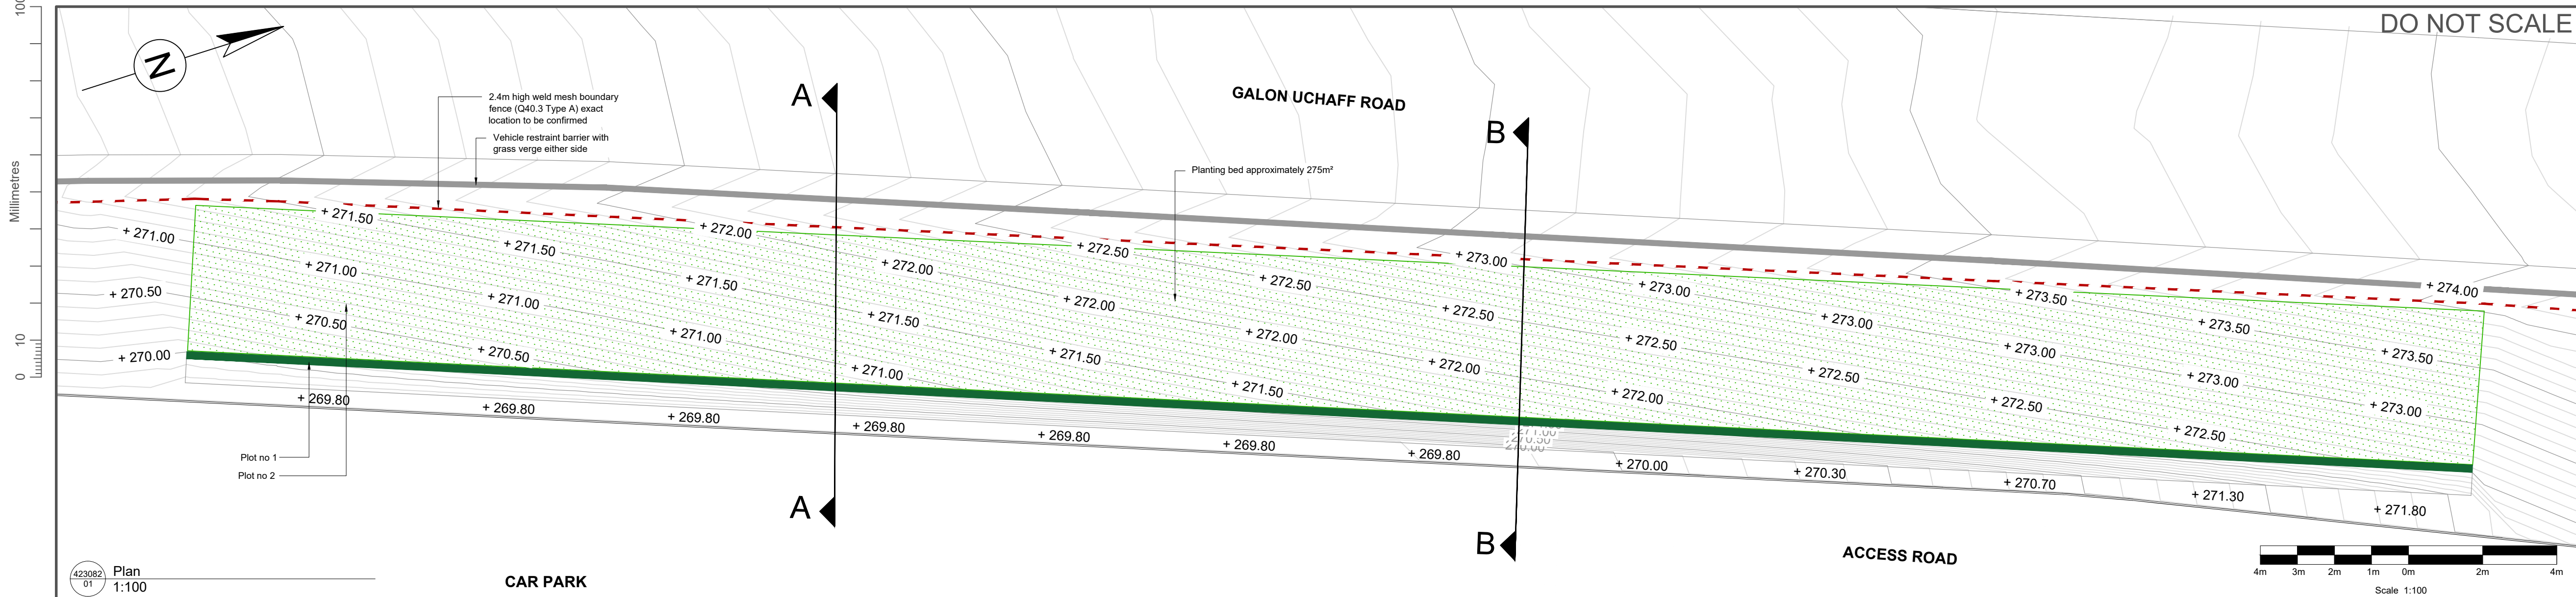


423082
01
Plan
1:100

CAR PARK

ACCESS ROAD

4m 3m 2m 1m 0m 2m 4m
Scale 1:100

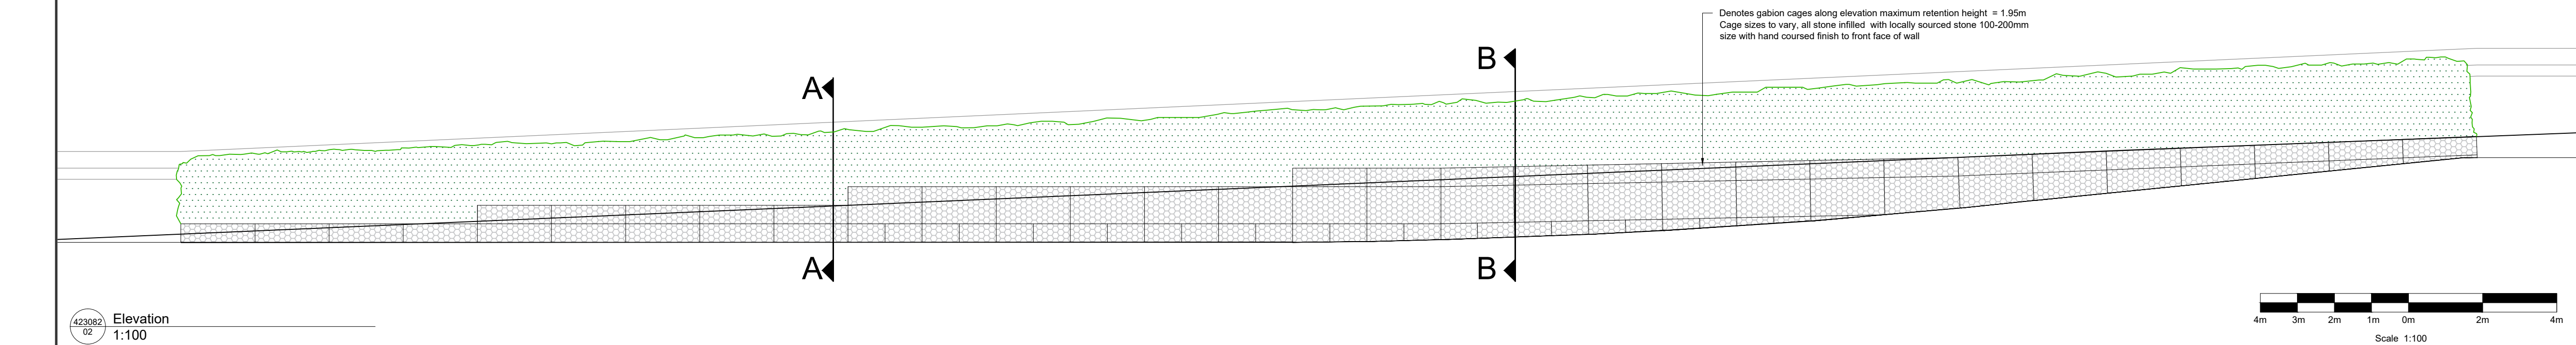

423082
02
Elevation
1:100

SAFETY, HEALTH AND ENVIRONMENTAL INFORMATION

In addition to the hazards/risks normally associated with the types of work detailed on this drawing, note the following:

CONSTRUCTION

Refer to Hazard Elimination Management Schedule (HEMS) as provided by Ash Health & Safety Consulting Ltd.


MAINTENANCE/CLEANING

Refer to Hazard Elimination Management Schedule (HEMS) and and BCA-ATK-V1-ZZ-RP-A-060001 Cleaning & Maintenance Strategy.

DECOMMISSIONING/DEMOLITION

Refer to Hazard Elimination Management Schedule (HEMS) as provided by Ash Health & Safety Consulting Ltd.


It is assumed that all works will be carried out by a competent contractor working, where appropriate, to an approved method statement

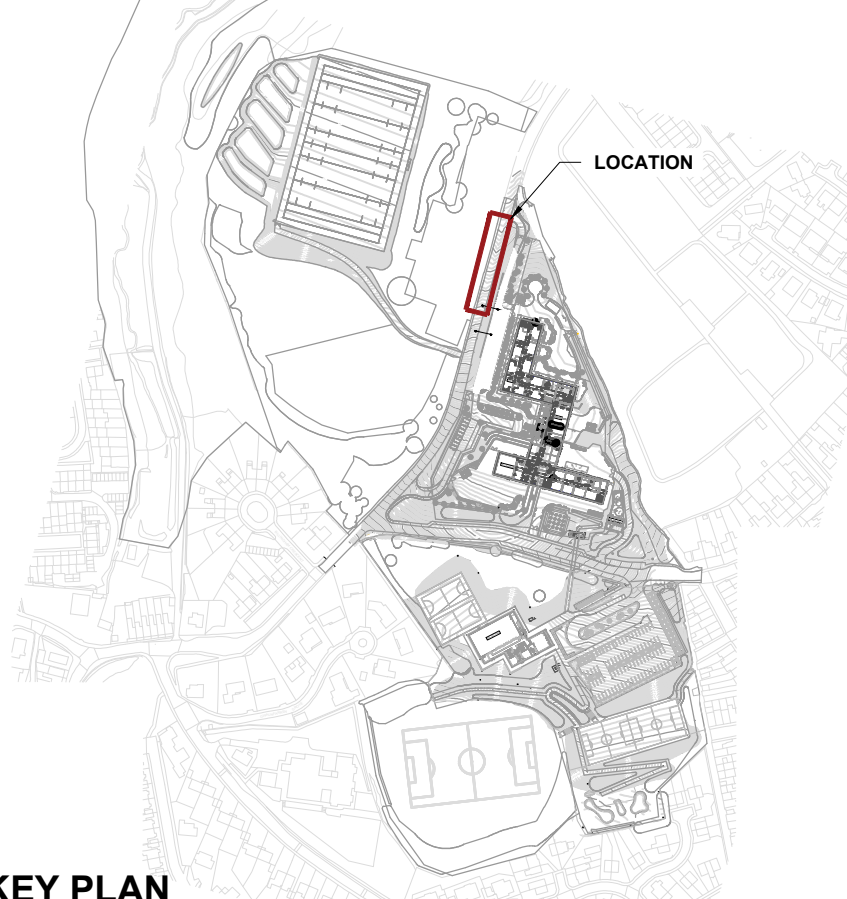


KEY PLAN

NOTE:

- All dimensions are in millimeters unless otherwise stated
- Do not scale from this drawing
- Drawing for review/comment only, not for construction
- This drawing to be read in conjunction with all relevant architectural, engineering and environmental drawings / specifications
- All levels to Civil Engineer's detail
- Discrepancies and/or ambiguities between this drawing and information given elsewhere must be reported immediately to the overseeing authority for clarification before proceeding

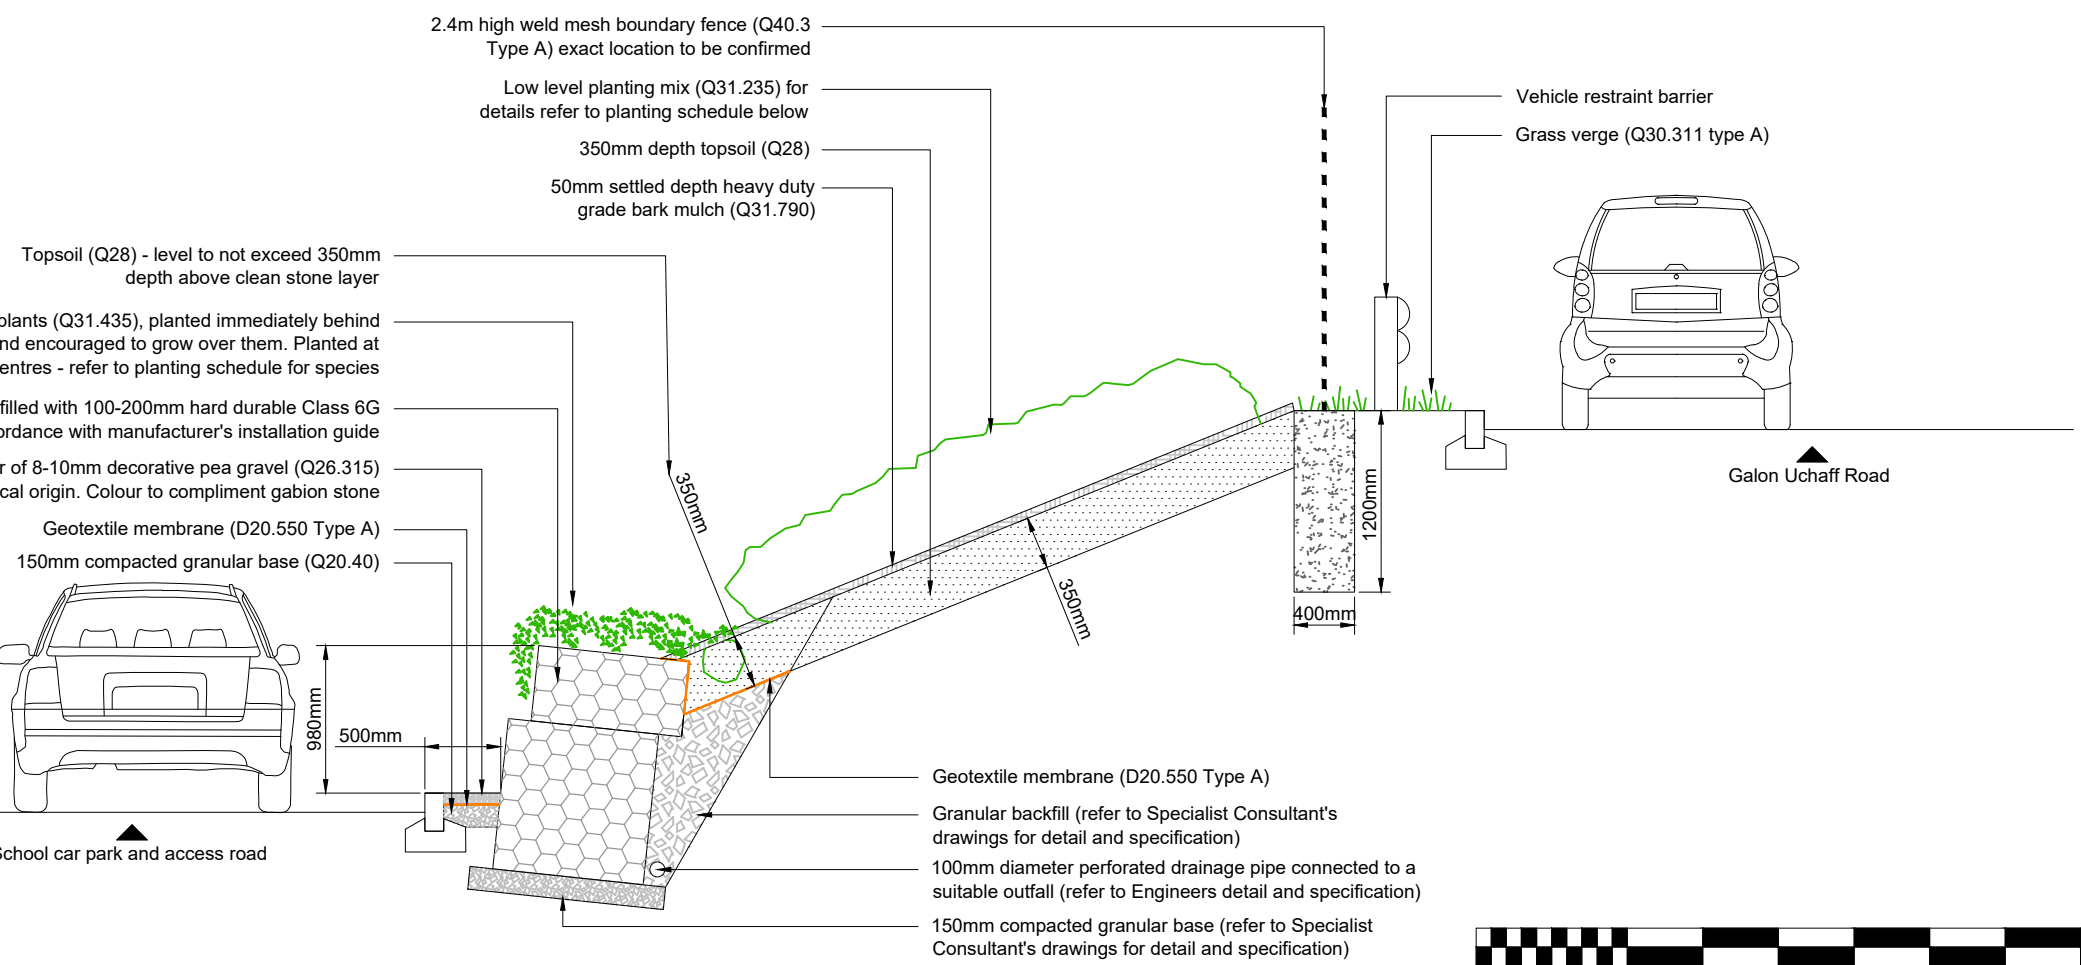

423082
03
Section A
1:50

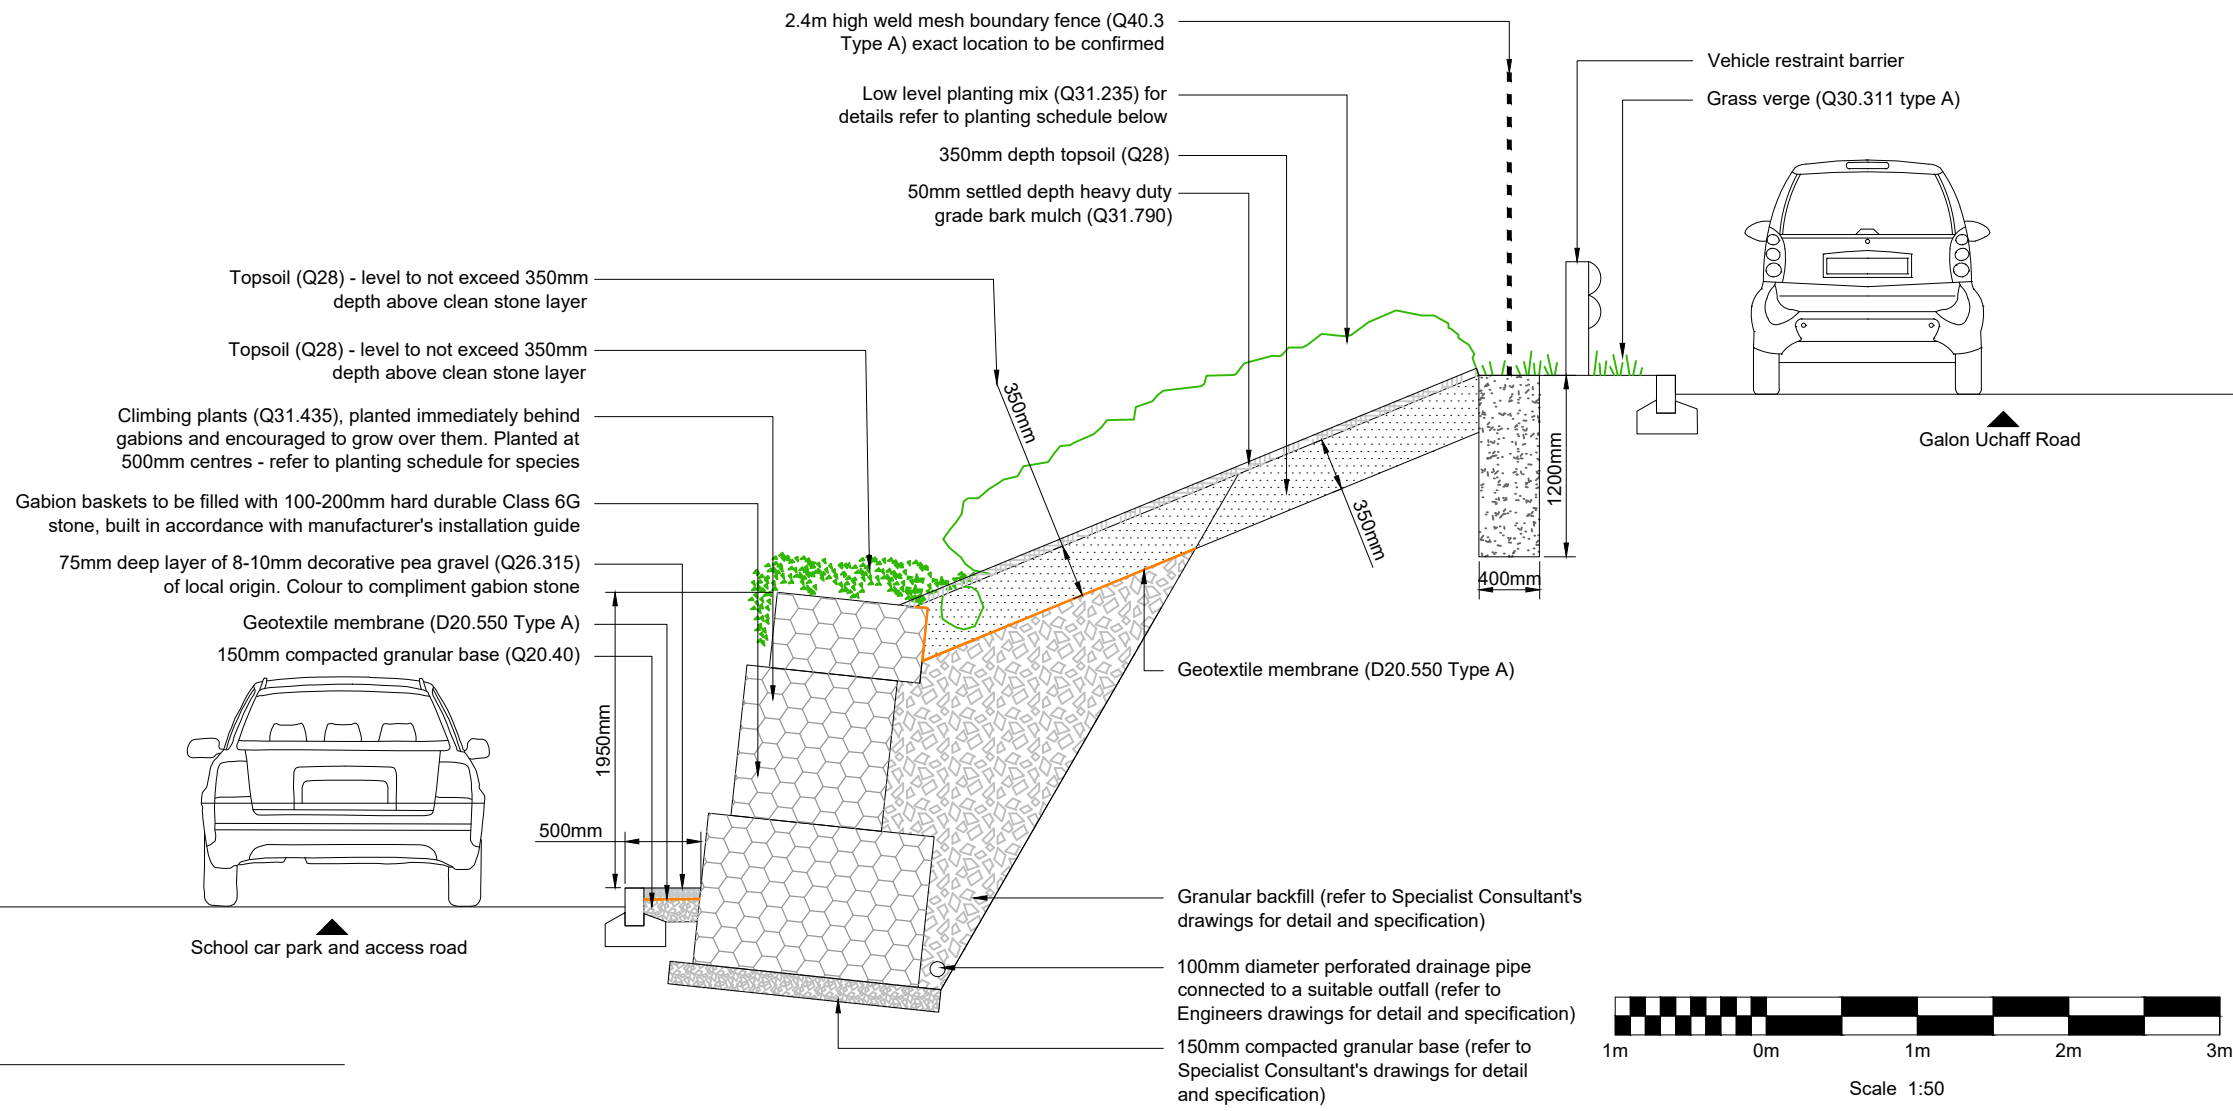

423082
04
Section B
1:50

Planting Schedule

Botanical name	Common name	% mix within the 70%	Spacing per metre square	Form habit	Minimum height	Container size	Planting groups	Plot no 1	Plot no 2
Top of wall Nos									Main slope area Nos
Ground cover									
70% of overall mix									
Hedera Helix	Common ivy	30%	4/m2	2-3 shoots	n/a	3L pot	3-5	75	180
Vinca minor	Lesser periwinkle	25%	4/m2	2-3 shoots	n/a	2L pot	3-5	62	150
Vinca minor Argenteovariagata	Lesser periwinkle	15%	4/m2	2-3 shoots	n/a	2L pot	3-5	38	90
Pachysandra terminalis	Carpet box	15%	4/m2	2-3 shoots	n/a	3L pot	3-5	38	90
Ajuga reptans	Bugle	15%	4/m2	2-3 shoots	n/a	3L pot	3-5	38	90
Small - low growing									
25% of overall mix									
Polystichum setiferum	Soft Shield fern	30%	4/m2	Bushy	Full pot	3L pot	3-5	0	65
Luzula nivea	Snowy woodrush	20%	4/m2					0	42
Blechnum spicant	Deer Fern	30%	5/m2			3L pot	3-5	0	65
Persicaria bistorta	Common bistort	20%	4/m2			3L pot	3-5	0	42
Medium accent shrubs									
5% of overall mix									
Cornus sanguinea Midwinter fire	Dogwood	50%	1.5m centres	Transplant 1+1	60-90cm	B	1-3	0	25
Sambucus nigra	Elder	50%	1.5m centres	Transplant 1+1	60-90cm	B	1-3	0	25
TOTALS								250	865

Overall bed size - 275m2 = 1,100 Plants in total based on an average of 4 per m²

Planting Notes:

- Plant into 450mm deep well rotavated approved multi purpose topsoil to BS 3882. Slow release fertiliser to be incorporated into topsoil in accordance with the Fertilizer Industry Assurance Scheme (FIAS) guidance.
- Top with 50mm finished settled depth heavy duty grade bark mulch.
- Ensure all plants are watered in to full depth and as necessary to ensure establishment and continued thriving.

Gabion Notes:

- Gabions to be backfilled with 6G grade quarried local stone, front face to have a hand coursed finish stone sizes vary between 100-200mm, placed into galvanised wire mesh woven baskets of varying sizes. System to have a 120 year design life, all by Maccaferri or equal subject to comment.
- Gabion units to be in the following range of sizes: 2x1x1m, 1.5x1x1m, 2x1x0.5m, & 1.5x1x0.5m

TO BE READ IN CONJUNCTION WITH DRAWINGS, SCHEDULES AND SPECIFICATION:

- BCA-ATK-XX-XX-DR-LA-423001 - LANDSCAPE GENERAL ARRANGEMENT
- BCA-ATK-XX-XX-DR-LA-423002 - LANDSCAPE GA - NORTH SITE
- BCA-ATK-XX-XX-DR-LA-423003 - LANDSCAPE GA - SOUTH SITE
- BCA-ATK-XX-XX-DR-LA-423004 - LANDSCAPE GA - WEST SITE (RUGBY PITCH)
- BCA-ATK-XX-XX-DR-LA-423005 - LANDSCAPE GA - PRIMARY SCHOOL AREA
- BCA-ATK-XX-XX-DR-LA-423006 - LANDSCAPE GA - NURSERY & ENTRANCE AREA
- BCA-ATK-XX-XX-DR-LA-423007 - LANDSCAPE GA - SECONDARY HALL AREA
- BCA-ATK-XX-XX-DR-LA-423008 - LANDSCAPE GA - SECONDARY ENTRANCE AREA
- BCA-ATK-XX-XX-DR-LA-423009 - LANDSCAPE SITE WIDE FENCING GA
- BCA-ATK-XX-XX-DR-LA-423010 - LANDSCAPE FENCING GA - NORTH SITE
- BCA-ATK-XX-XX-DR-LA-423011 - LANDSCAPE FENCING GA - SOUTH SITE
- BCA-ATK-XX-XX-DR-LA-423012 - LANDSCAPE FENCING GA - WEST SITE (RUGBY PITCH)
- BCA-ATK-XX-XX-DR-LA-423013 - SITE WIDE PLANTING PLAN
- BCA-ATK-XX-XX-DR-LA-423015 - LANDSCAPE PLANTING PLAN - SOUTH SITE
- BCA-ATK-XX-XX-DR-LA-423016 - LANDSCAPE PLANTING PLAN - WEST SITE (RUGBY PITCH)
- BCA-ATK-XX-XX-DR-LA-423017 - TOP SOIL PLAN
- BCA-ATK-XX-XX-DR-LA-423060 - ROOF GARDEN
- BCA-ATK-XX-XX-DR-LA-423061 - ROOF GARDEN - PLANTING PLAN
- BCA-ATK-XX-XX-DR-LA-423062 - MEMORIAL GARDEN
- BCA-ATK-XX-XX-DR-LA-423062 - MEMORIAL GARDEN - PLANTING PLAN
- BCA-ATK-XX-XX-DR-LA-423030 - DETAILED PLANTING PLAN 1
- BCA-ATK-XX-XX-DR-LA-423031 - DETAILED PLANTING PLAN 2
- BCA-ATK-XX-XX-DR-LA-423032 - DETAILED PLANTING PLAN 3
- BCA-ATK-XX-XX-DR-LA-423082 - GABION WALL LANDSCAPE DETAILS
- BCA-ATK-XX-XX-DR-LA-423083 - TERRAMESH RETAINING WALL PLANTING PLAN - WALLS 6-8
- BCA-ATK-XX-XX-DR-LA-423084 - TERRAMESH RETAINING WALL PLANTING PLAN - WALLS 9-11
- BCA-ATK-XX-XX-DR-LA-423085 - TERRAMESH RETAINING WALL PLANTING PLAN - WALL 7
- BCA-ATK-XX-XX-DR-LA-423086 - TERRAMESH RETAINING WALL PLANTING PLAN - WALLS 5+13
- BCA-ATK-XX-XX-DR-LA-423100 - TREE REMOVALS AND PROTECTION PLAN - NORTH SITE
- BCA-ATK-XX-XX-DR-LA-423101 - TREE REMOVALS AND PROTECTION PLAN - SOUTH SITE
- BCA-ATK-XX-XX-DR-LA-423102 - TREE REMOVALS AND PROTECTION PLAN - RUGBY PITCH
- BCA-ATK-XX-XX-SH-LA-423001 - PLANTING SCHEDULE SHEET 1 OF 2
- BCA-ATK-XX-XX-SH-LA-423002 - PLANTING SCHEDULE SHEET 2 OF 2
- BCA-ATK-XX-XX-SP-LA-423001 - LANDSCAPE SPECIFICATION



423082
05
Example Photograph
(Stone may vary)

C01	21/08/2025	CONSTRUCTION ISSUE	AE	SW	SW
P04	10/01/24	Updated in line with revised specification	LI	AE	SW
P03	28/11/24	Updated topsoil depths	LI	AE	SW
P02	20/11/24	Updated in line with comments received 04/11/24 and 19/11/24 from Cambria	LI	AE	SW
P01	18/10/24	To clear planning conditions	BF	TG	SW
Rev.	Date	Description	By	Chk'd	App'd

Drawing Status	Suitability
FOR CONSTRUCTION	A5

Chadwick House
Birchwood Park
Warrington
WA3 6AE

Tel: +44 (0)1925 238000
Fax: +44 (0)1925 238500
www.atkinsrealis.com
© AtkinsRéalis (2024)

Client	Willmott Dixon Construction Ltd
--------	---------------------------------

Project Title	Blessed Carlo Acutis Catholic School
---------------	--------------------------------------

Drawing Title	GABION WALL LANDSCAPE DETAILS
---------------	----------------------------------

Scale	Designed	Drawn	Checked	Authorised
SCALE	BF	BF	TG	SW
Original Size	Date	Date	Date	Date
A1	18/10/24	18/10/24	18/10/24	18/10/24
Drawing Number	Revision			
BCA-ATK-XX-XX-DR-LA-423082	C01			