



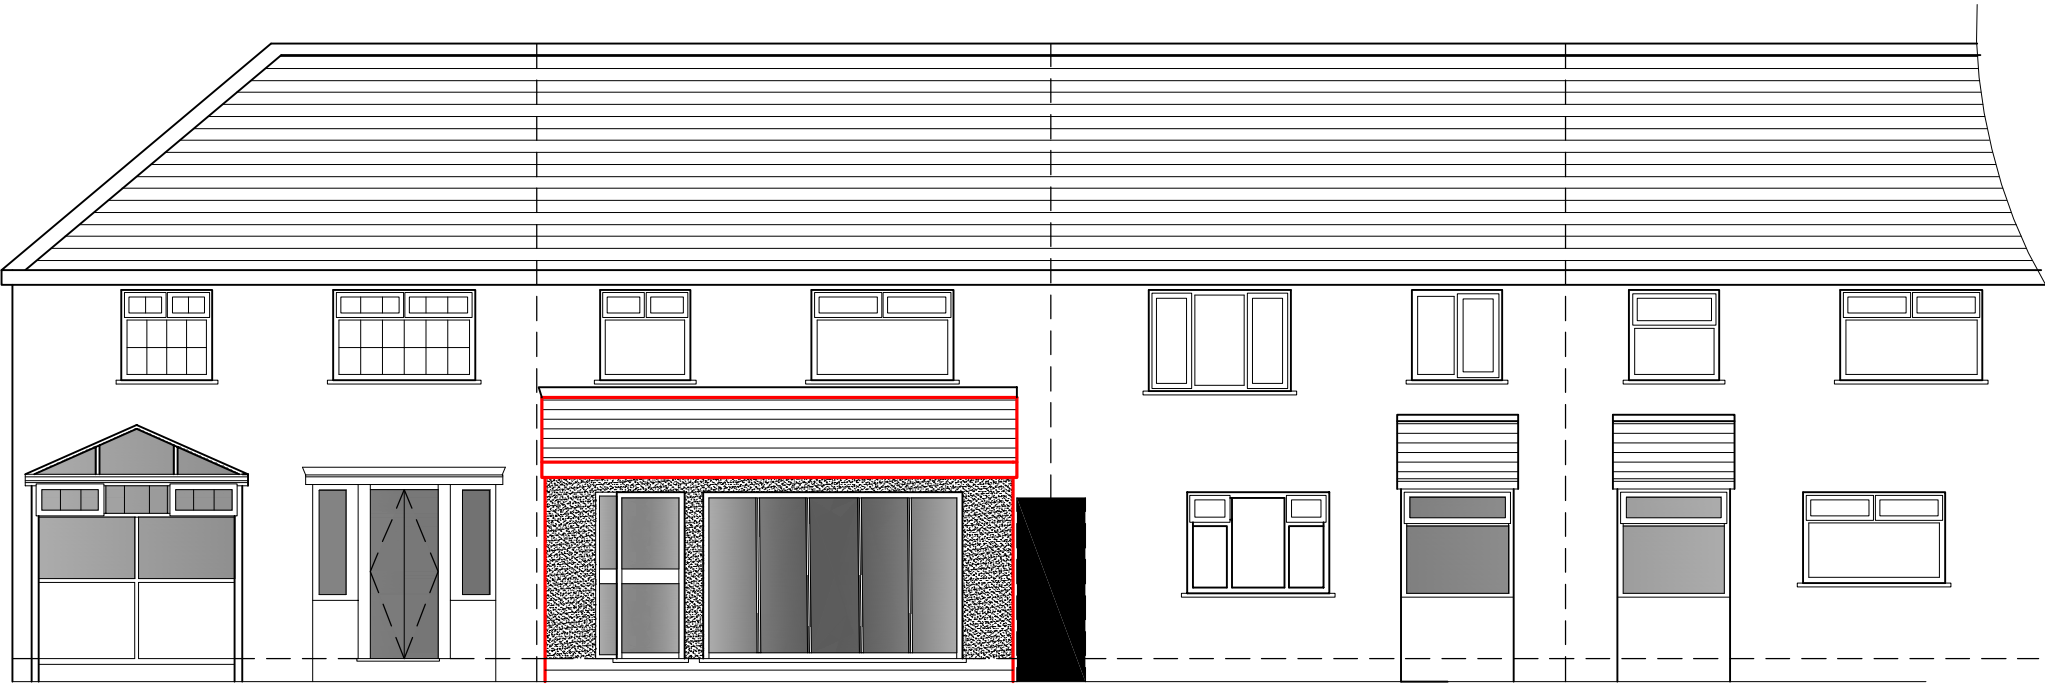

PROPOSED FRONT STREET ELEVATION 1:100

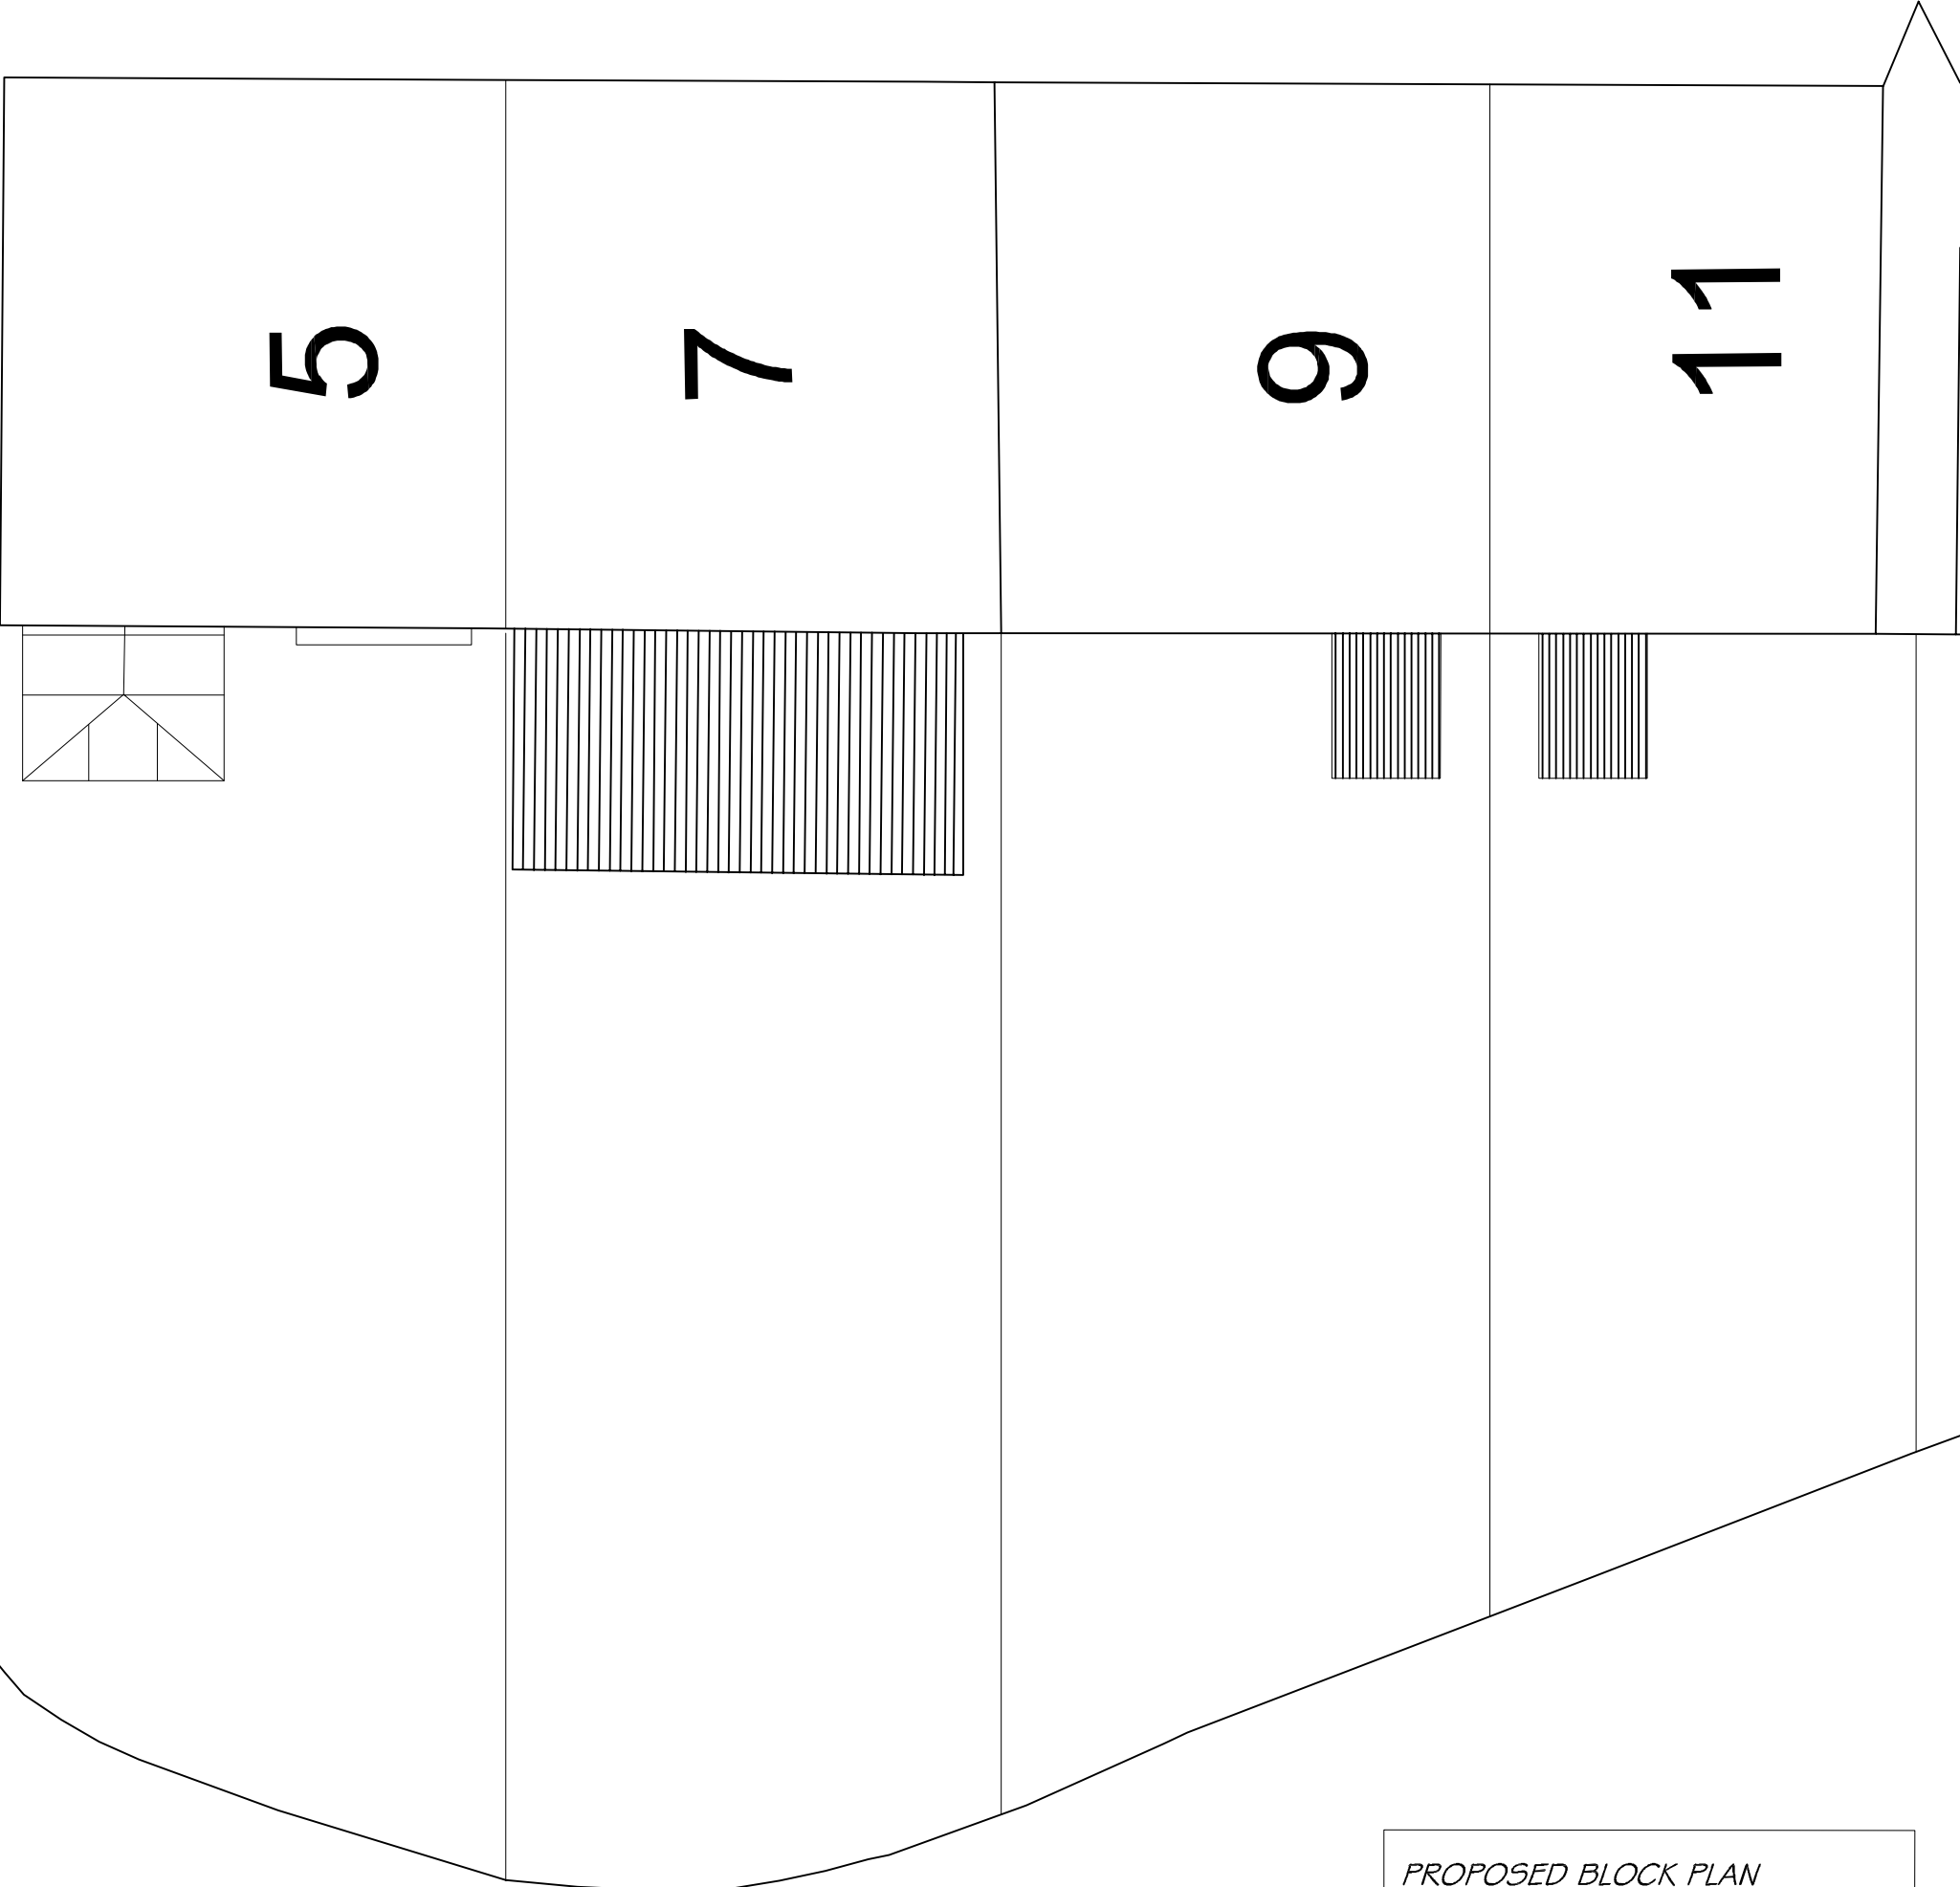

PROPOSED STREET BLOCK PLAN 1:100 (PART)

PROPOSED BLOCK PLAN
AT:
7, GARDEN CITY,
PENYDARREN,
MERTHYR TYDFIL
Dec 2023