



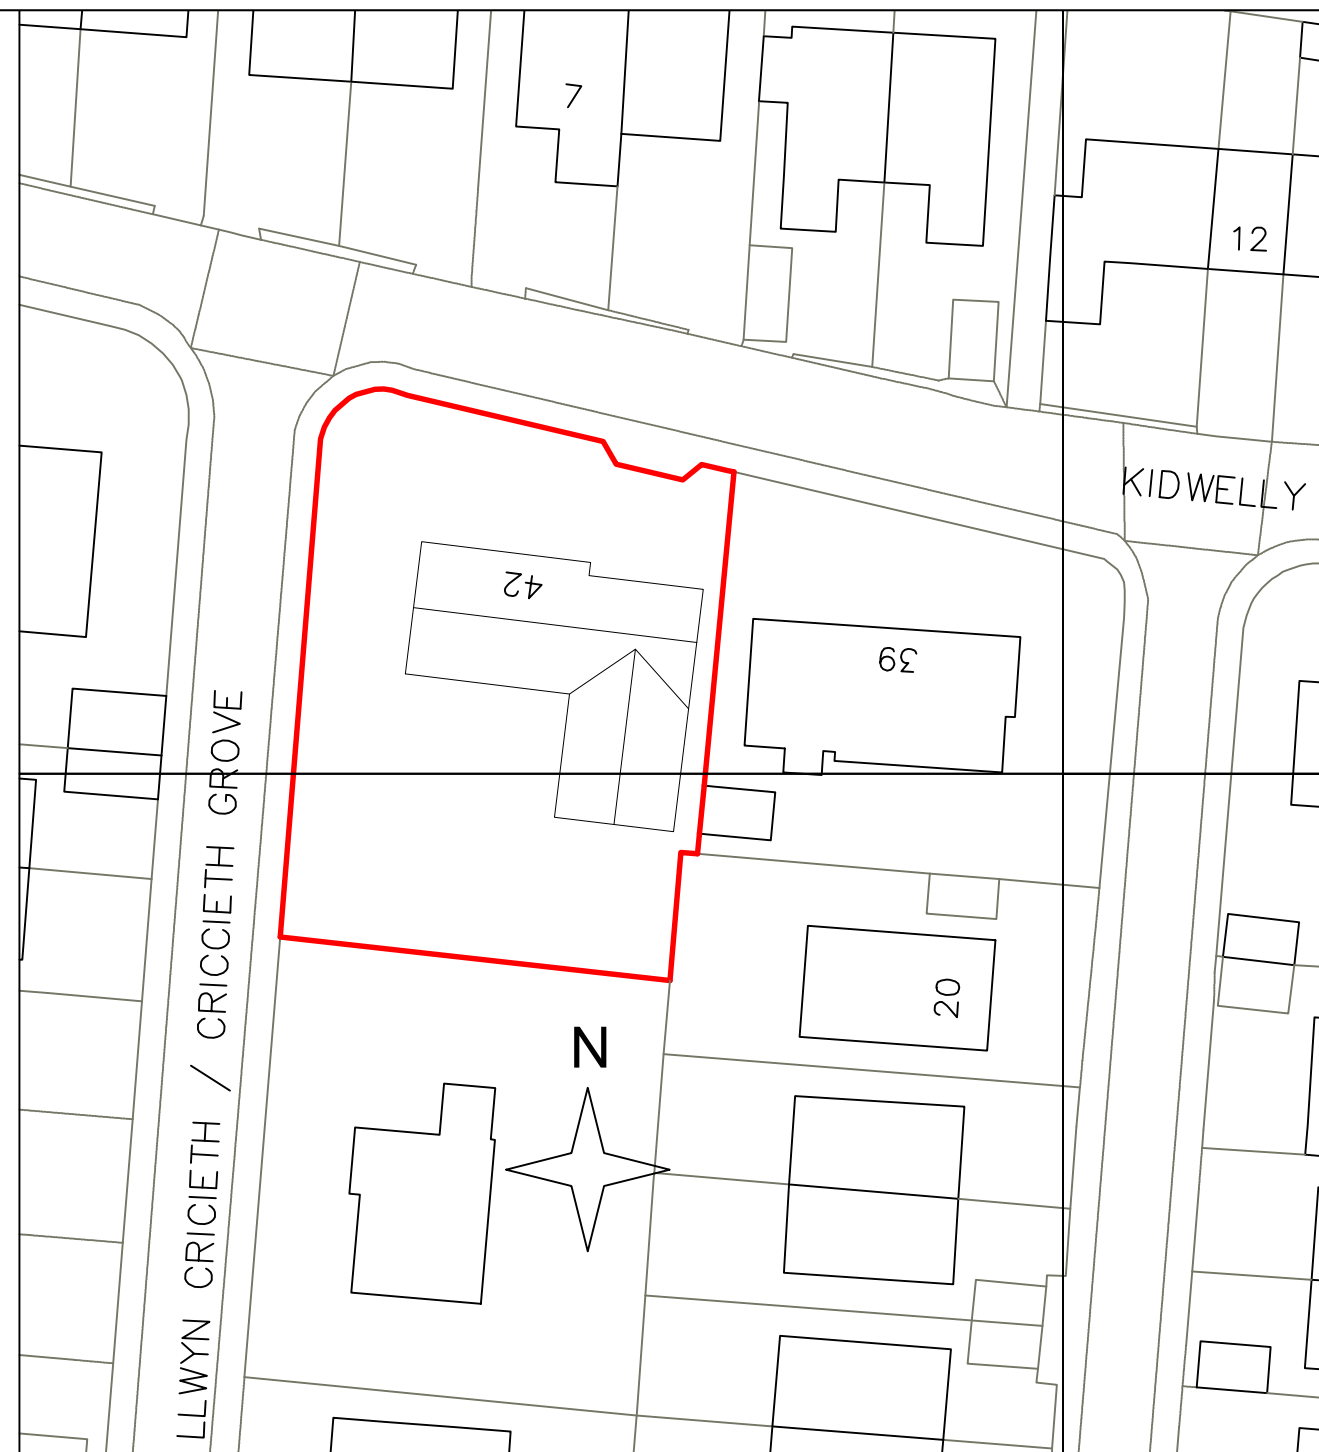

EXISTING BLOCK PLAN



PROPOSED BLOCK PLAN

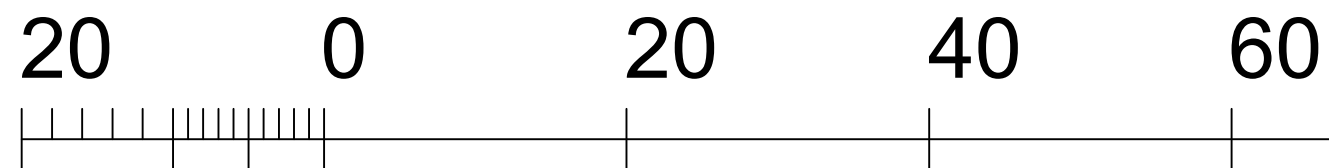

Metres



Metres


Scale 1:500@A3

FLOOR EXISTING AND PROPOSED BLOCK PLANS

ADDRESS
KIDWELLY GROVE

JOB NO.
781-16-07

DATE
29/09/2021

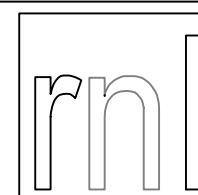

Roger North, Long and Partners

Chartered Surveyors



5 Neptune Court
Vanguard Way
Cardiff CF24 5PJ
Telephone 029 2048 4484
Facsimile 029 2048 2545
E-mail rnl@fnt.net